




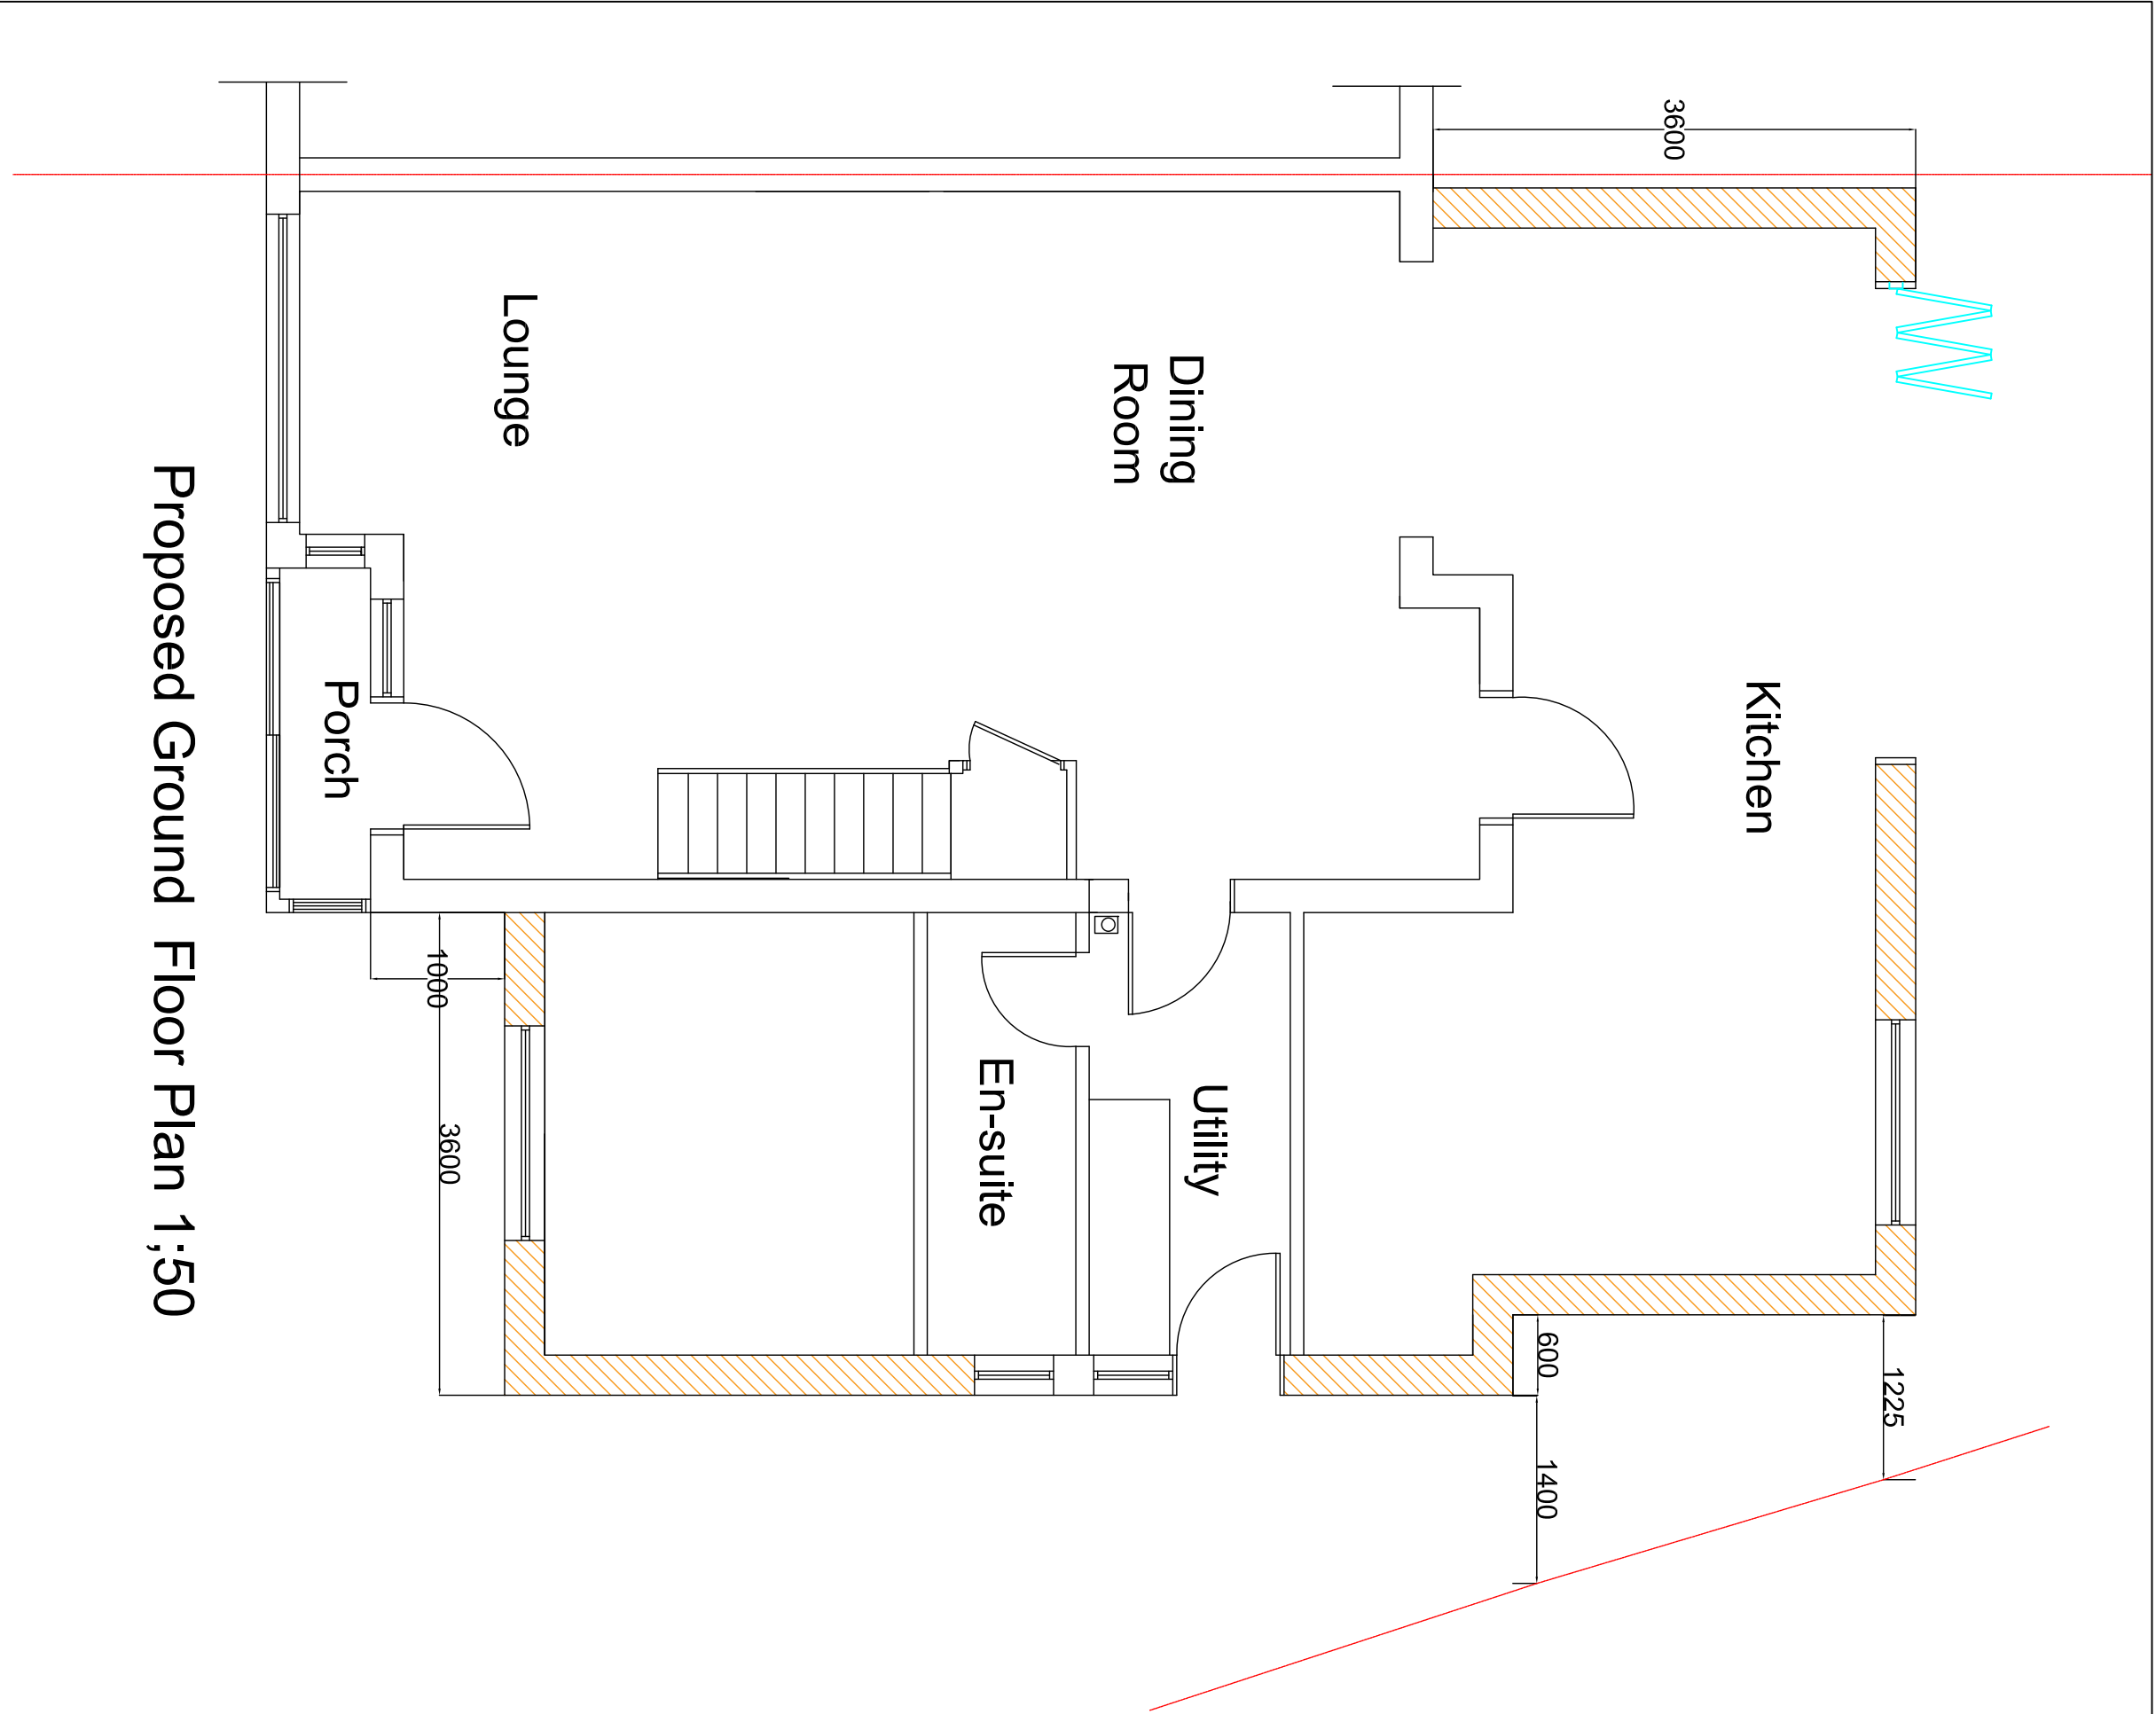





Proposed Ground Floor Plan 1:50

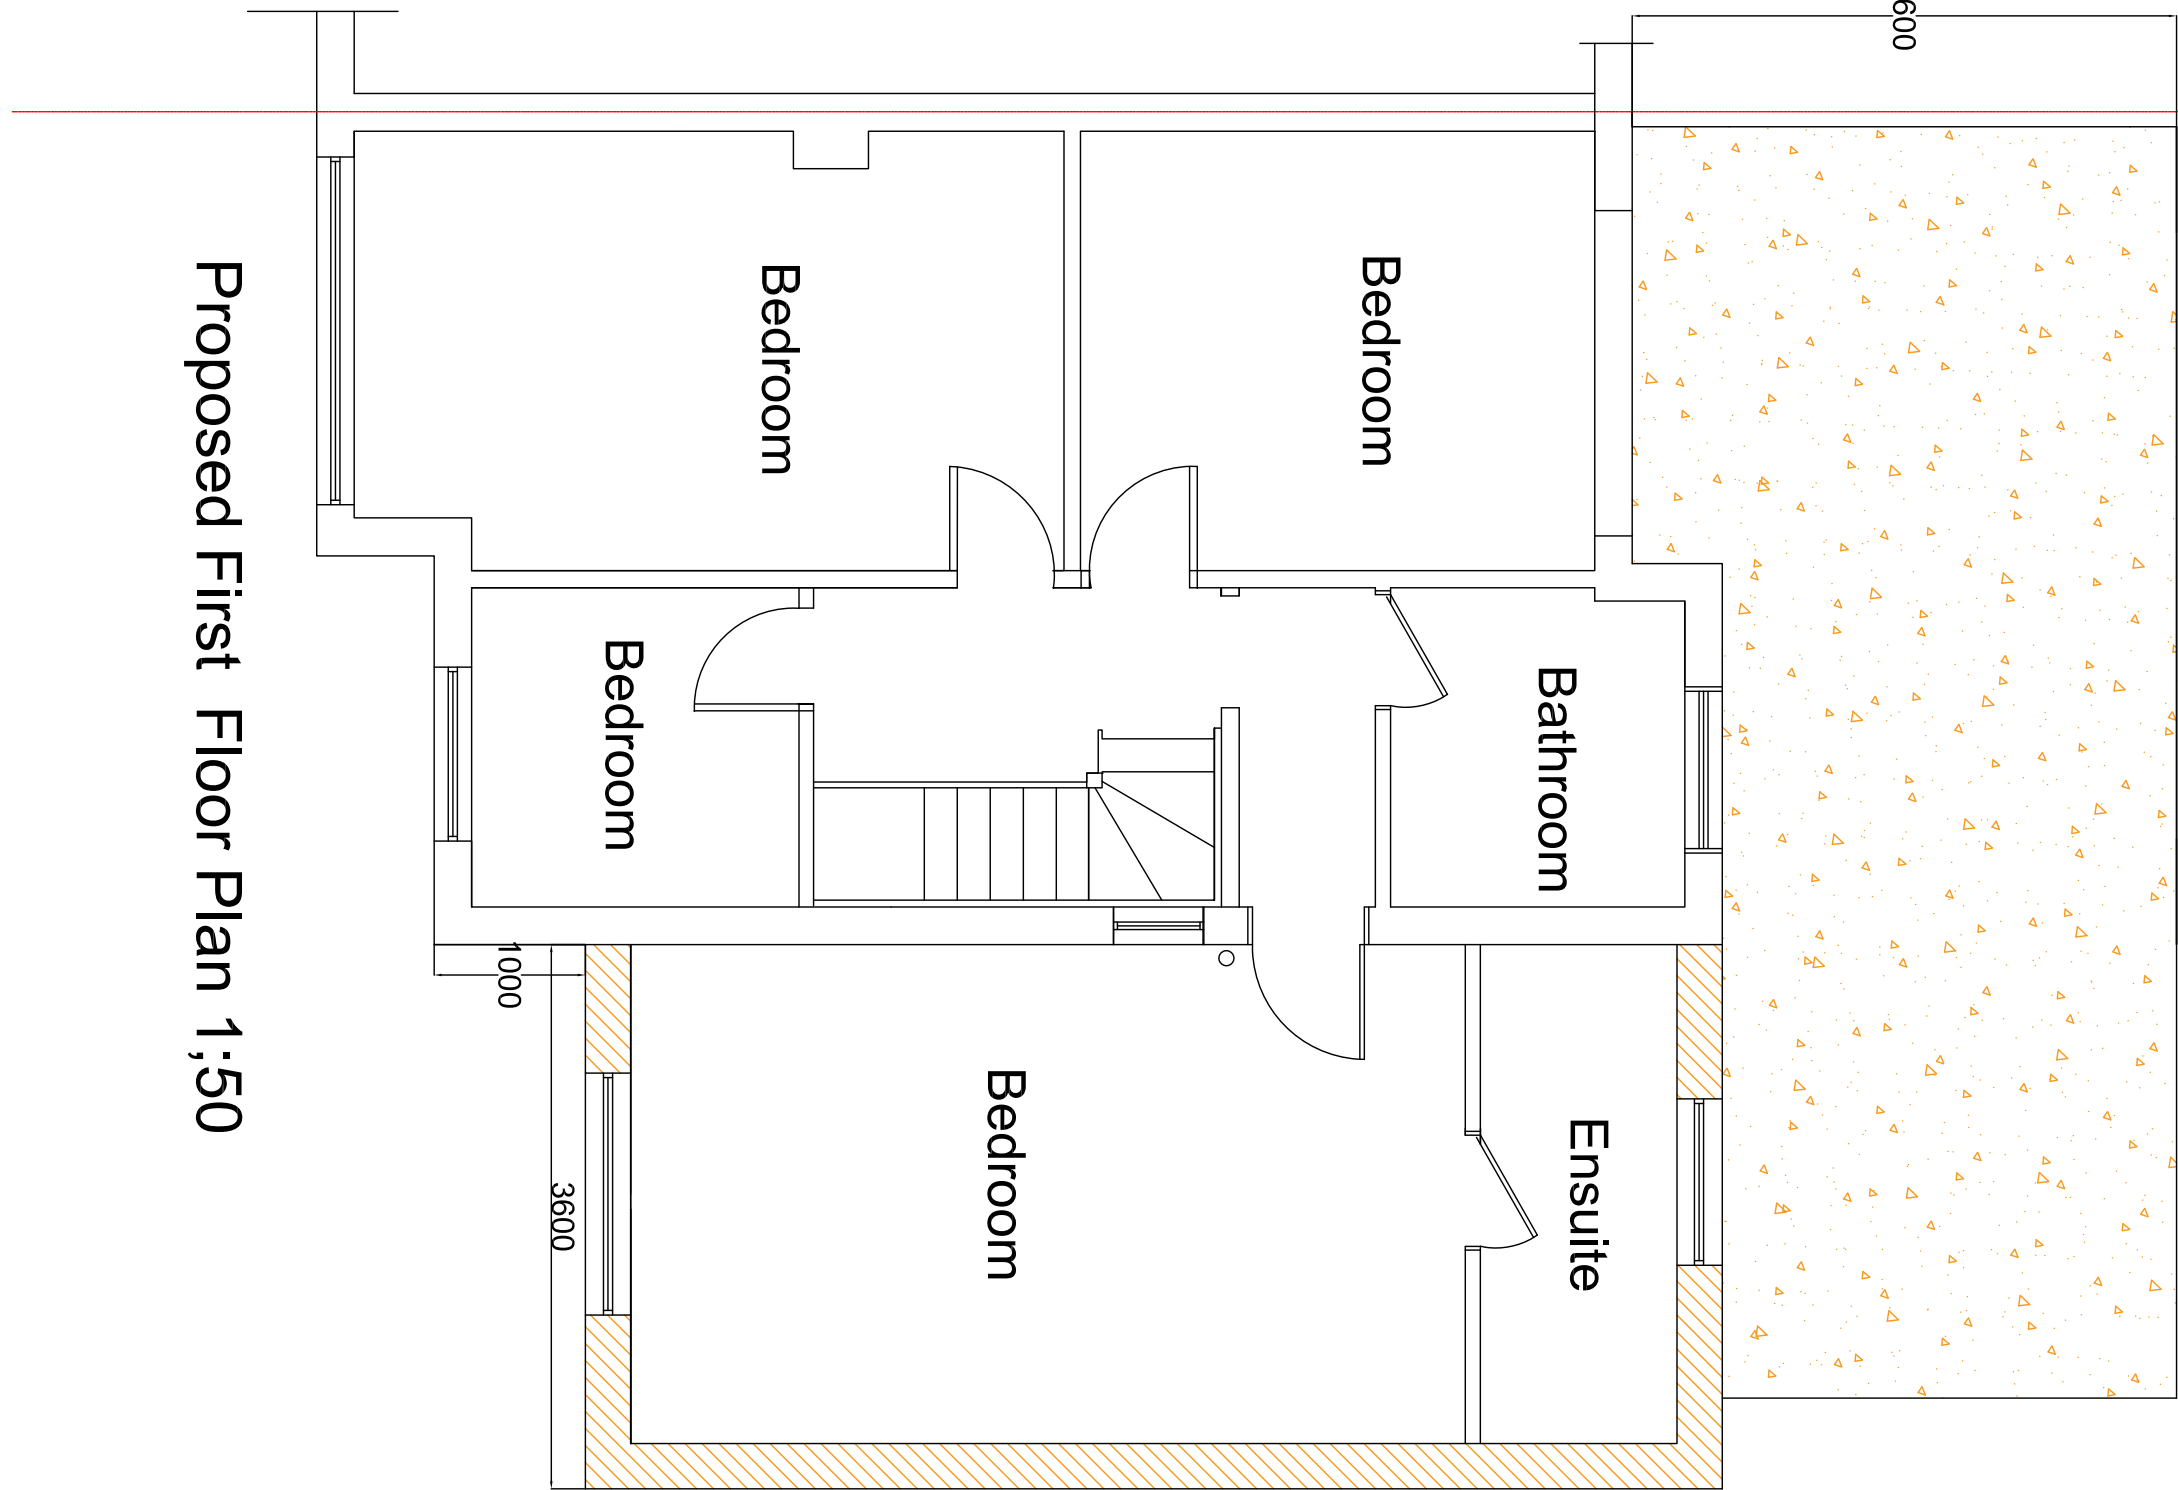

Proposed First Floor Plan 1:50

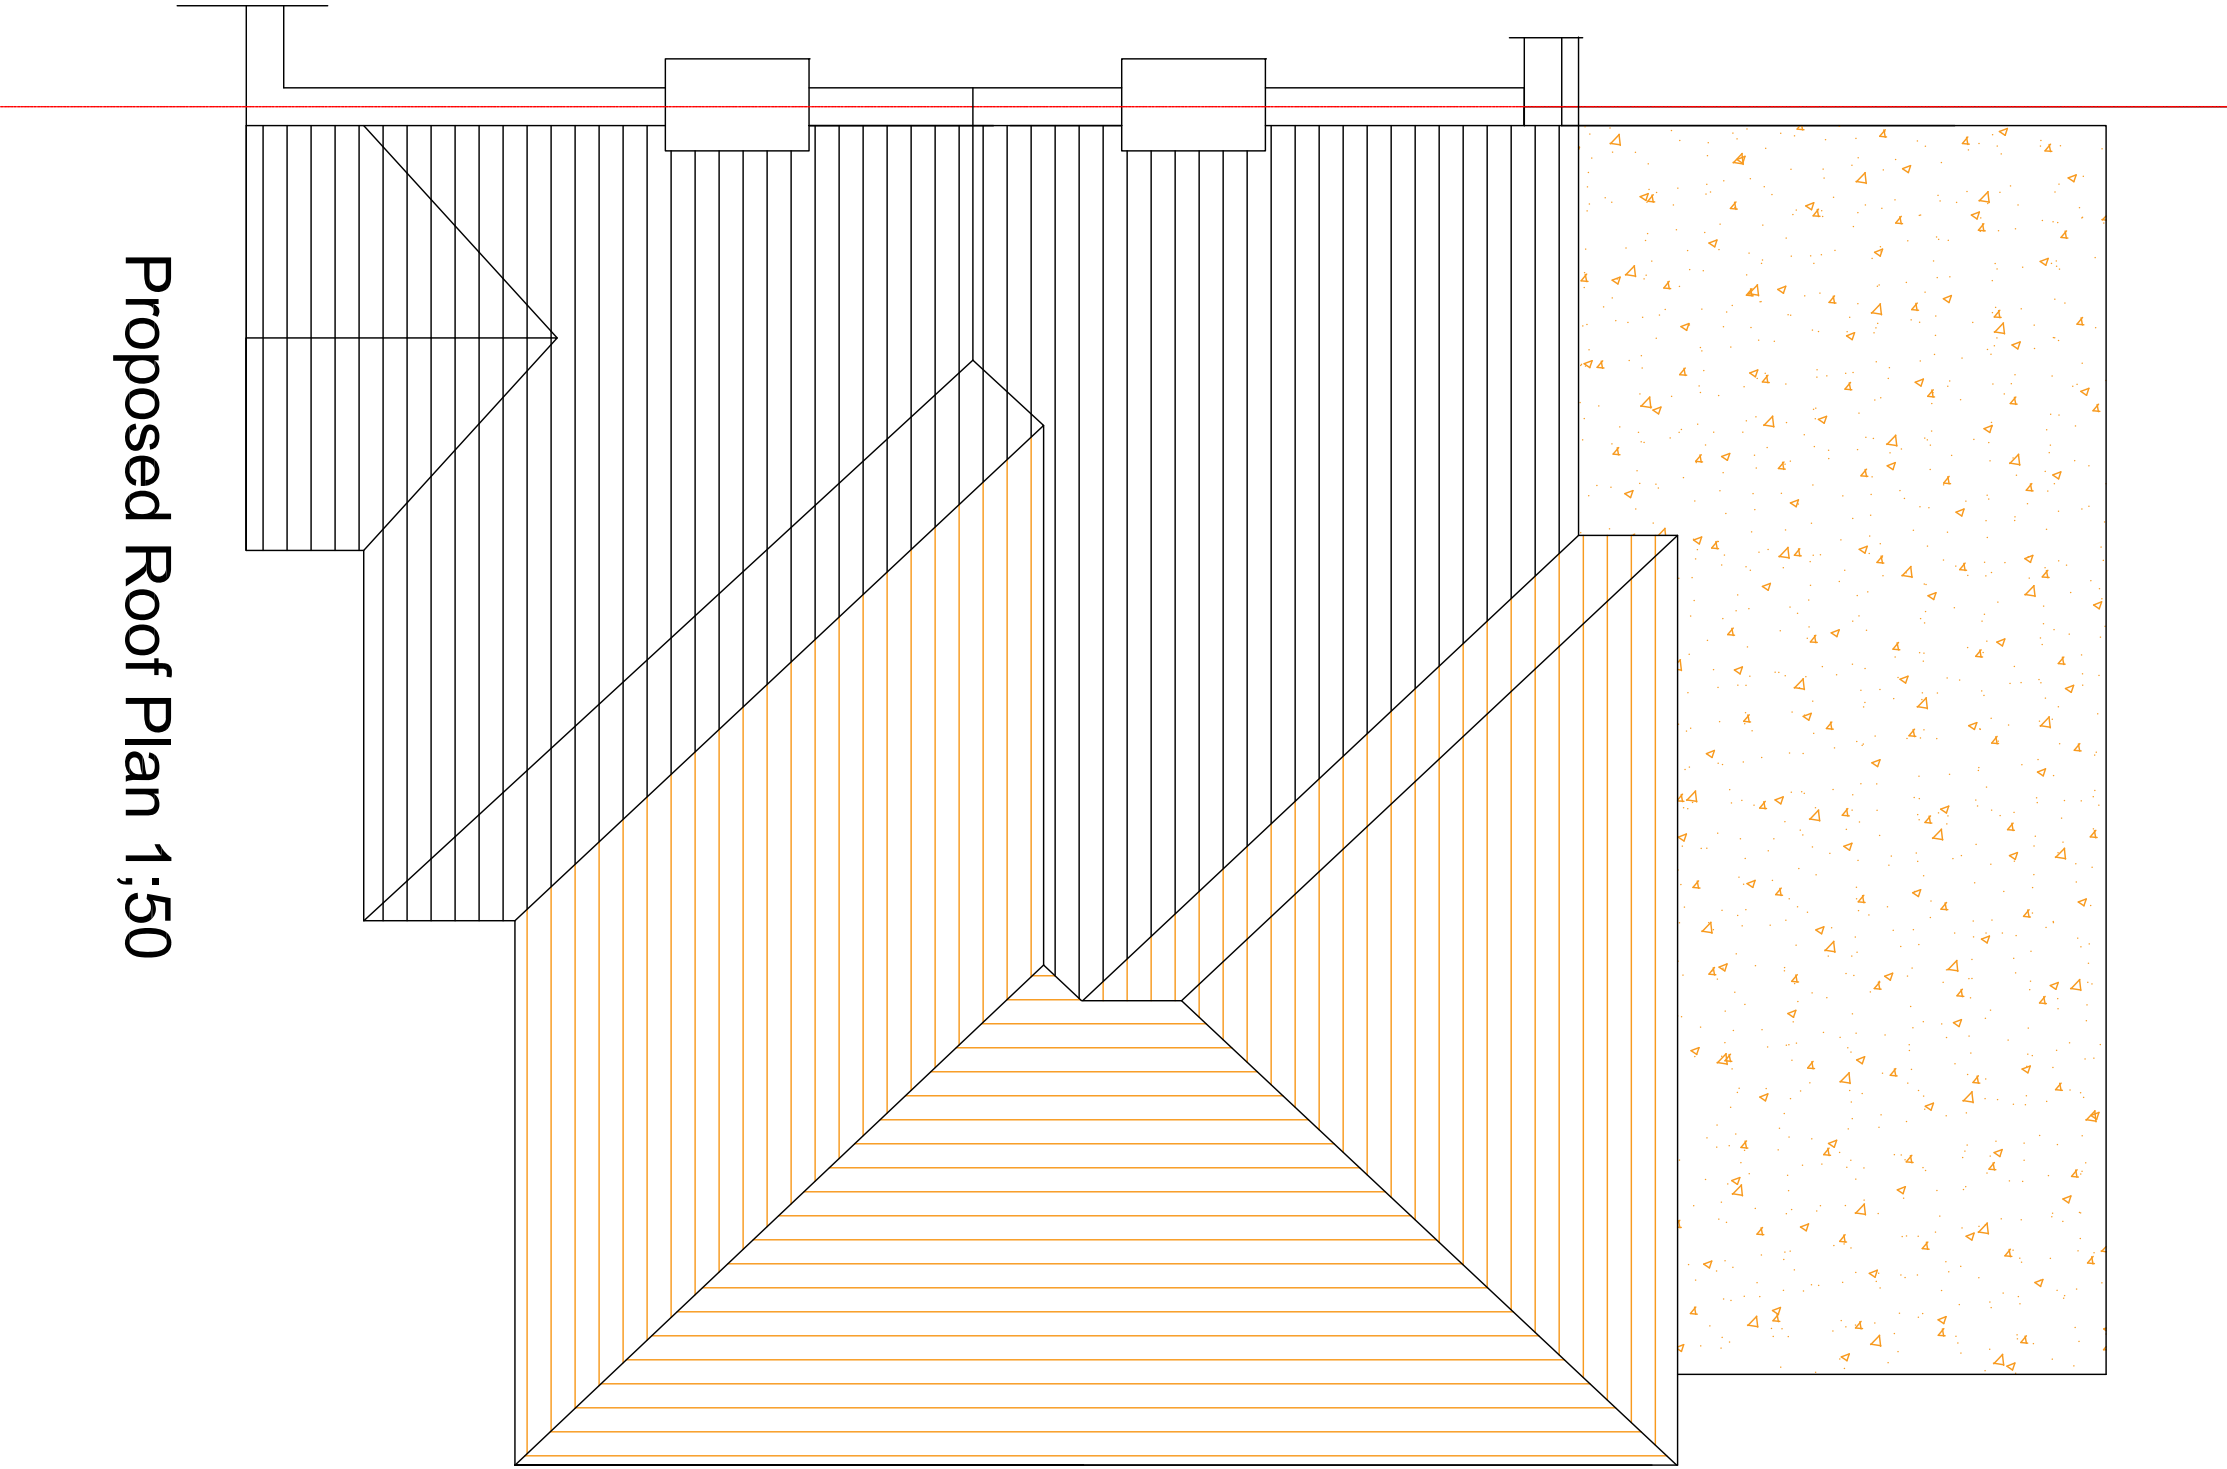

Proposed Roof Plan 1:50

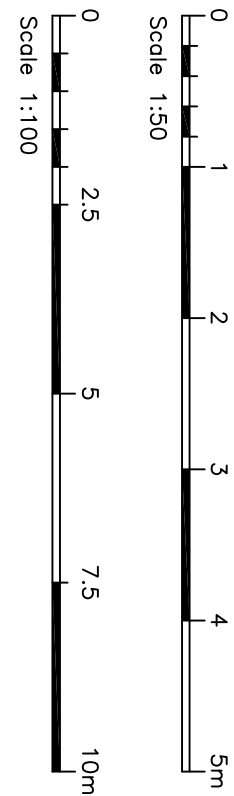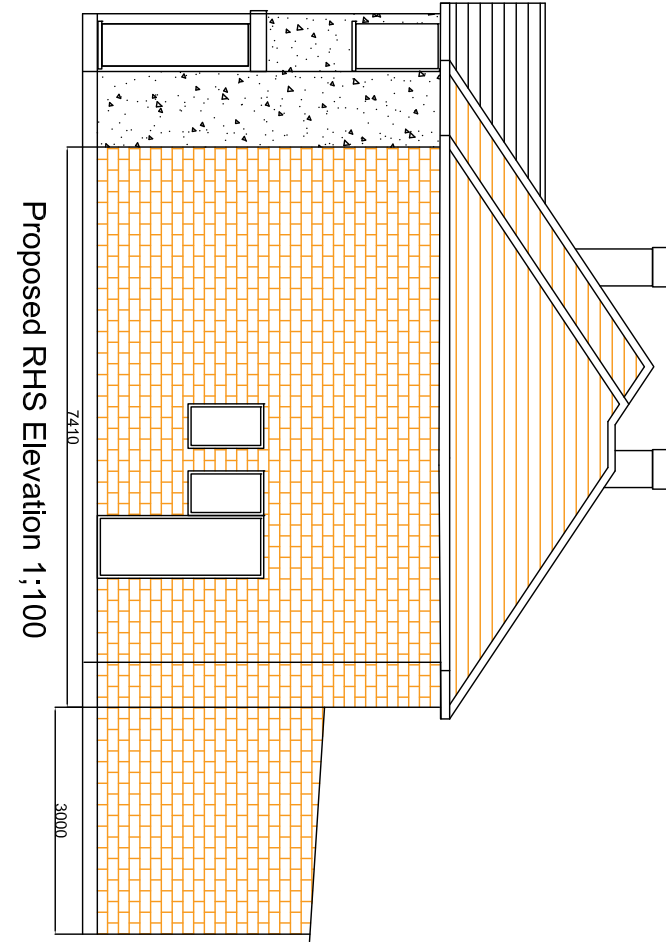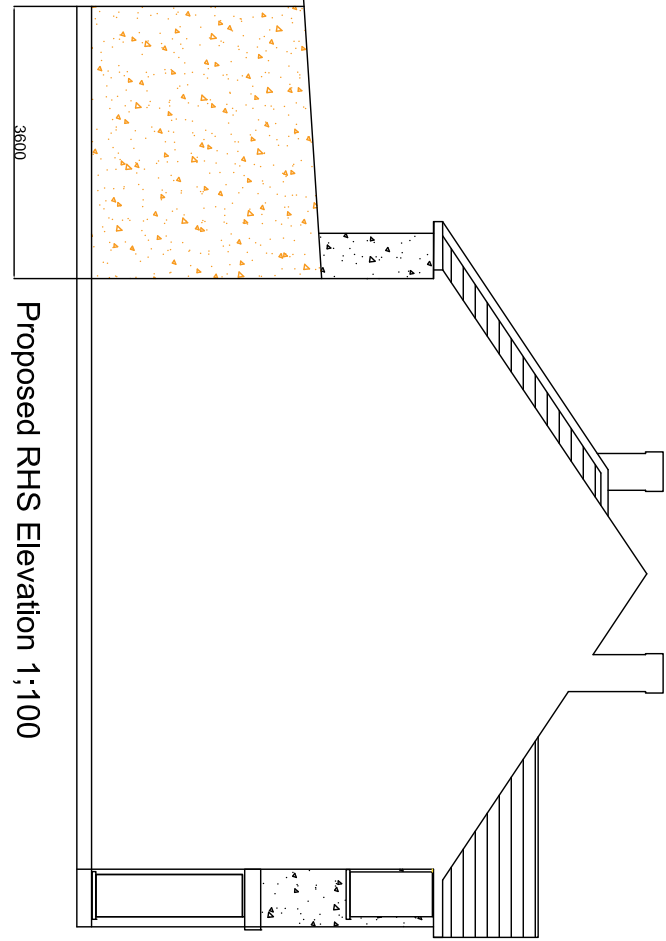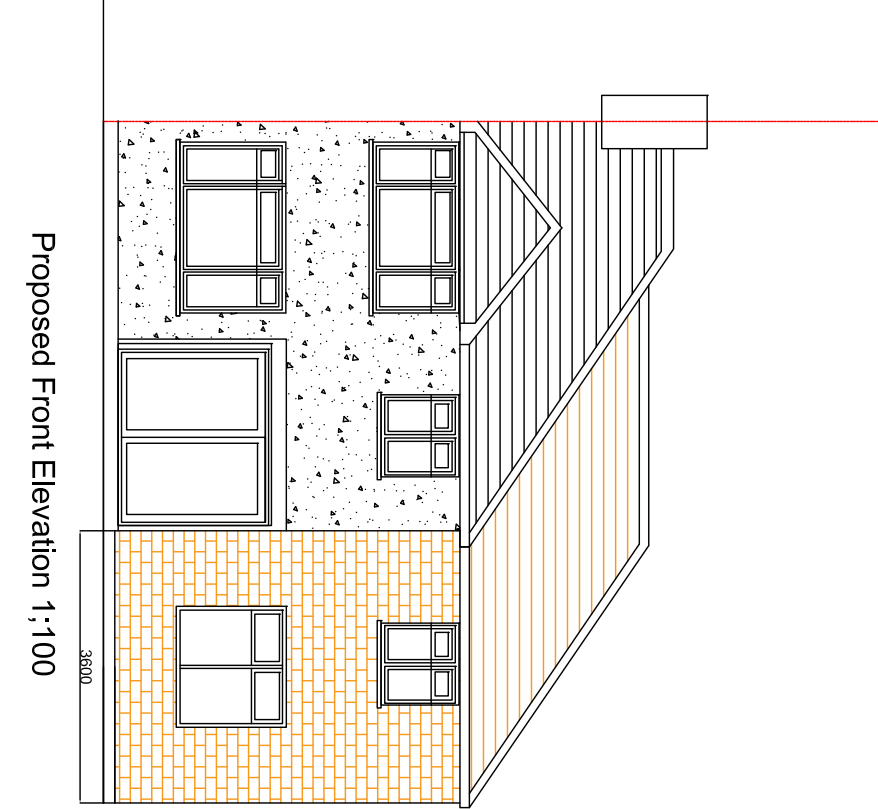

2CROSIERWAYPROPOSEDDWG02
All site dimensions to be verified on site.

Client : Kobithas Kandasamy

Property: 2 Crosier Way Ruislip HA4 6HF

Description of Work: Single Storey Rear and Double storey Side Extensions

Scale: 1/50, 1/100 Date: Oct 2026 Drawn :AP