


PRIOR APPROVAL APPLICATION
PROPOSAL : SINGLE STOREY REAR EXTENSION



SUPPLIED BY STREETWISE MAPS LTD
www.streetwise.net
LICENCE No. 100047474
29/05/2019 21:41



LOCATION PLAN
SCALE 1: 1250.

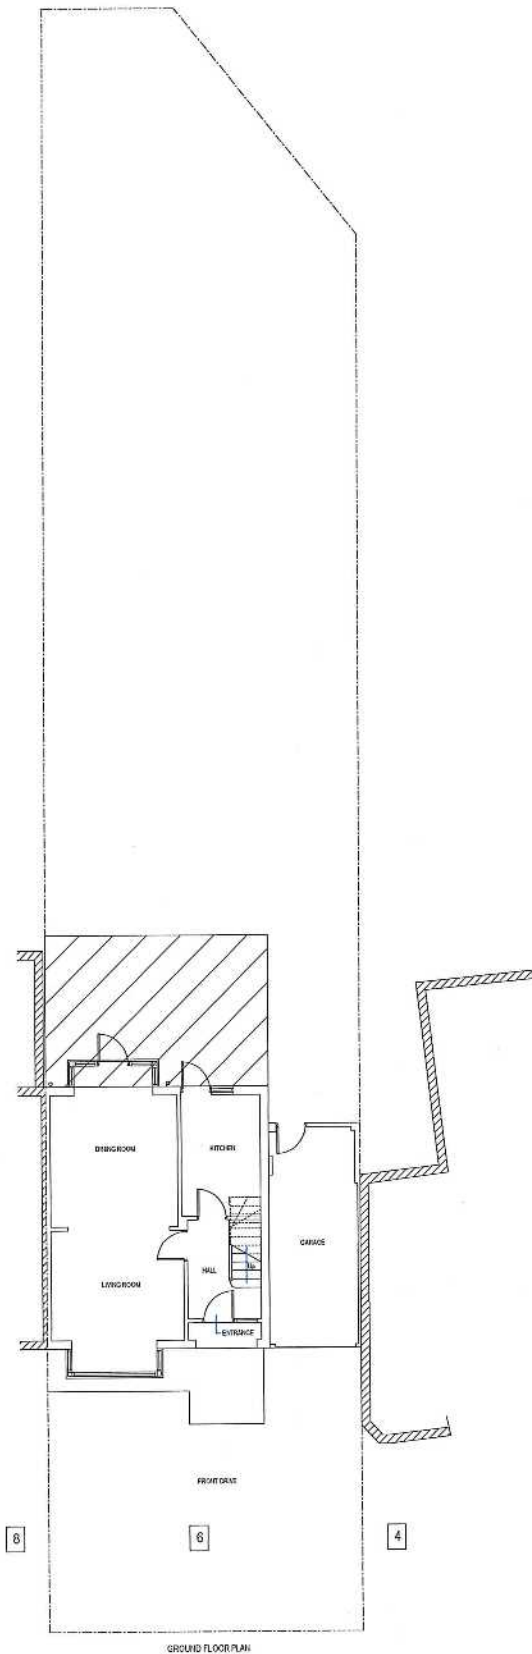

SITE PLAN
SCALE 1: 200.

TECON Ltd.
Consulting Civil & Structural Engineers
116A High Street
Edgware, Middlesex, HA8 7EL.
TEL: 020 8951 5100 FAX: 020 8905 6838

NOTES:
NOT FOR CONSTRUCTION

Client MR DURAISAMY SARATHCHANDRAN	Scale 1: 1250, 1: 200.	Size A3	Drawing Title LOCATION PLAN & SITE PLAN			
Job Title 6 ASHDOWN ROAD, HILLINGDON, UB10 0HY	Drawn by B.H.D	Date MAY 2019	Drawing No. 9841	P	201	


SCALE BAR - 1: 100.
0 1000 2000 3000 4000 5000




FRONT ELEVATION



REAR ELEVATION

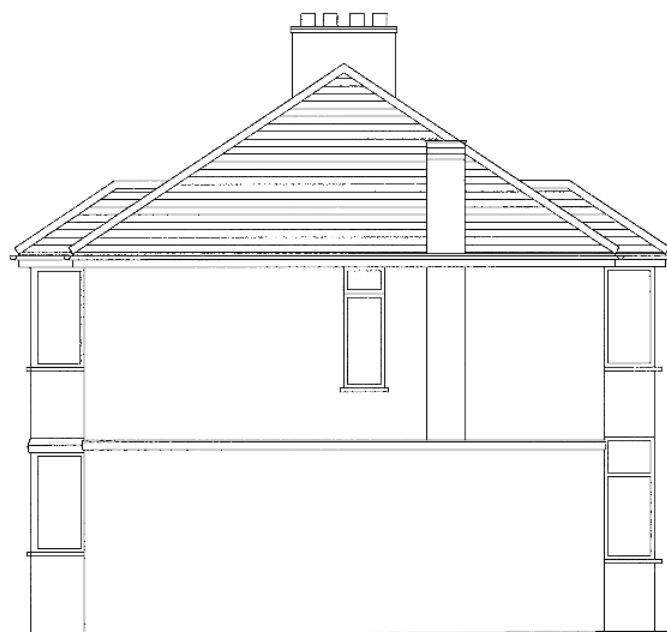

SIDE ELEVATION

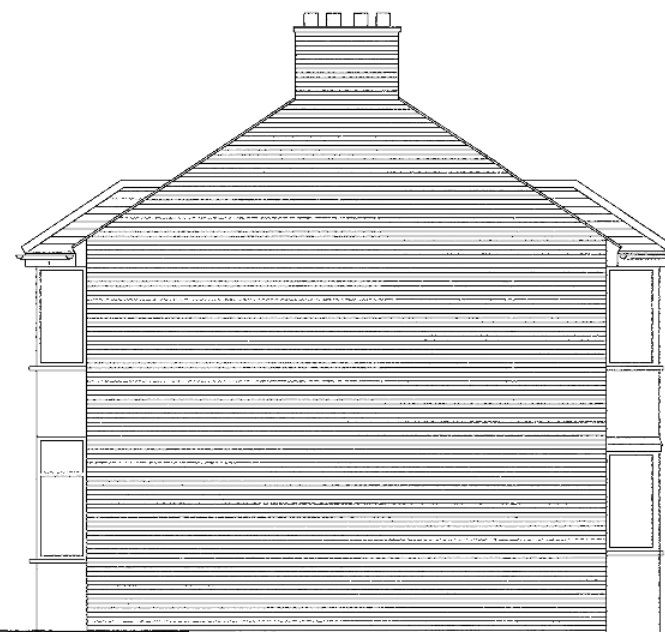

SIDE ELEVATION

NOTES:

NOT FOR CONSTRUCTION



TECON Ltd.

Consulting Civil & Structural Engineers

116A High Street

Edgware, Middlesex, HA8 7EL.

TEL: 020 8951 5100 FAX: 020 8905 6838

Client

MR DURAISAMY SARATHCHANDRAN

Job Title

6 ASHDOWN ROAD, HILLINGDON, UB10 0HY

Scale

1 : 100.

Size

A3

Drawn by

B.H.D

Date

MAY 2019

Drawing Title

EXISTING ELEVATIONS


Drawing No.

9841


P

203


No. DESCRIPTION DATE

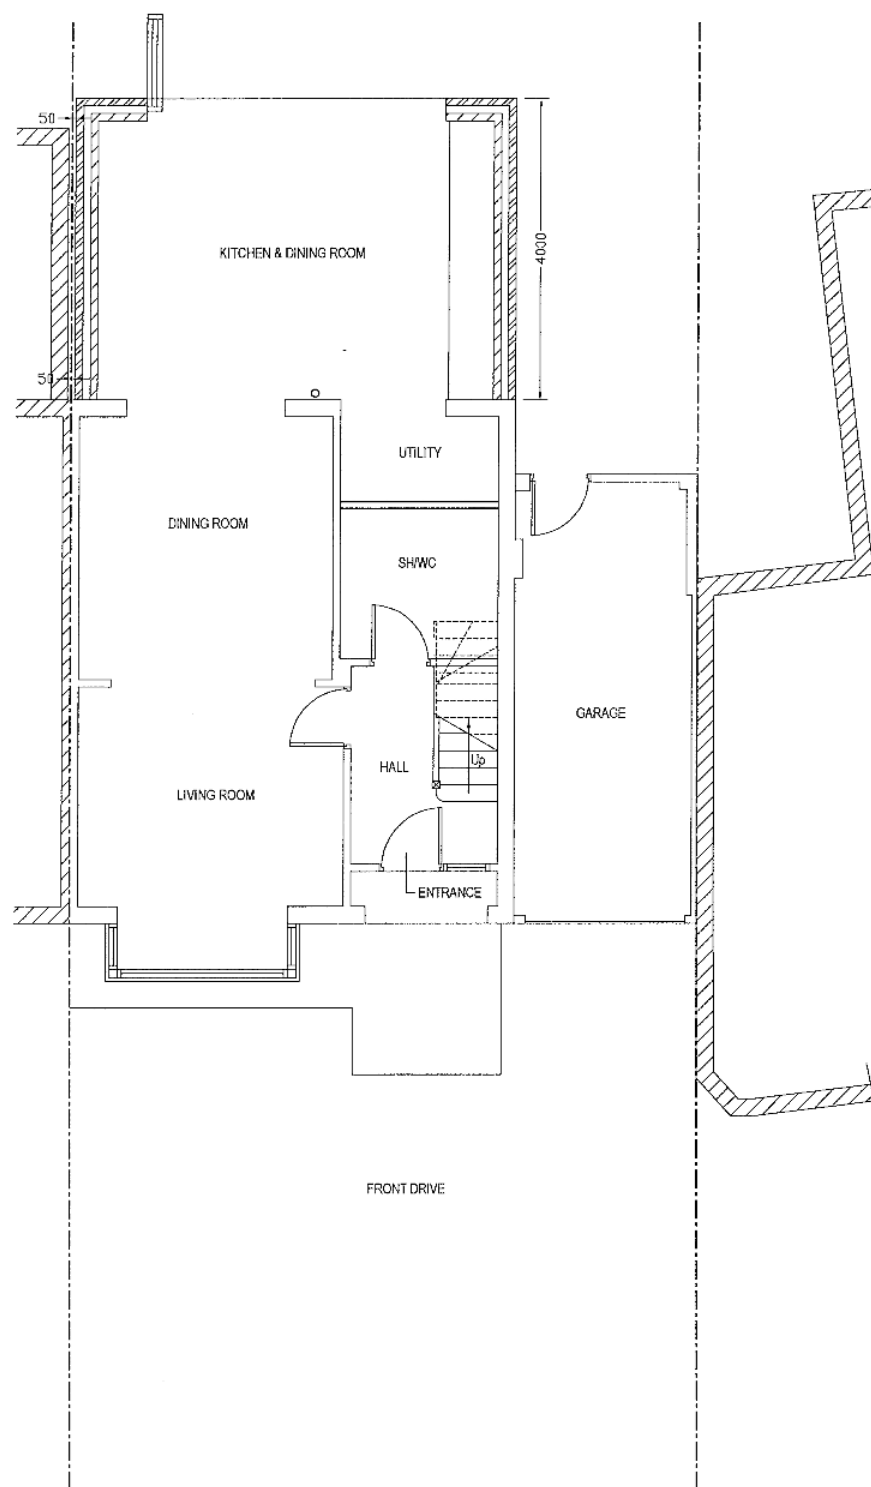

GROUND FLOOR PLAN

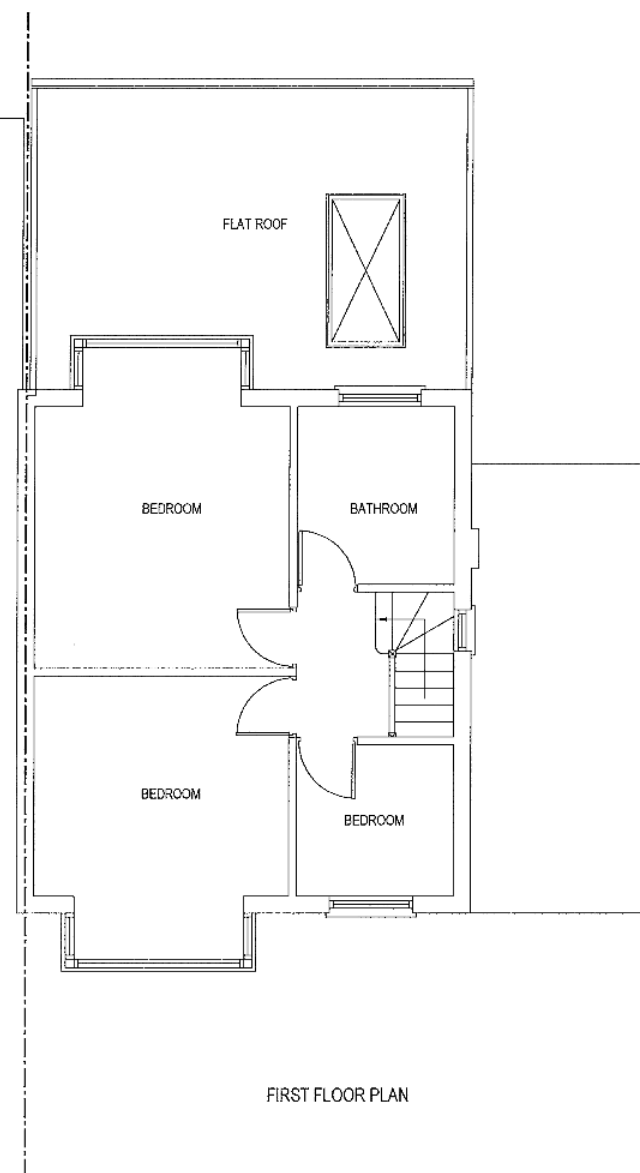


FIRST FLOOR PLAN

 




FRONT ELEVATION
(NO CHANGE)

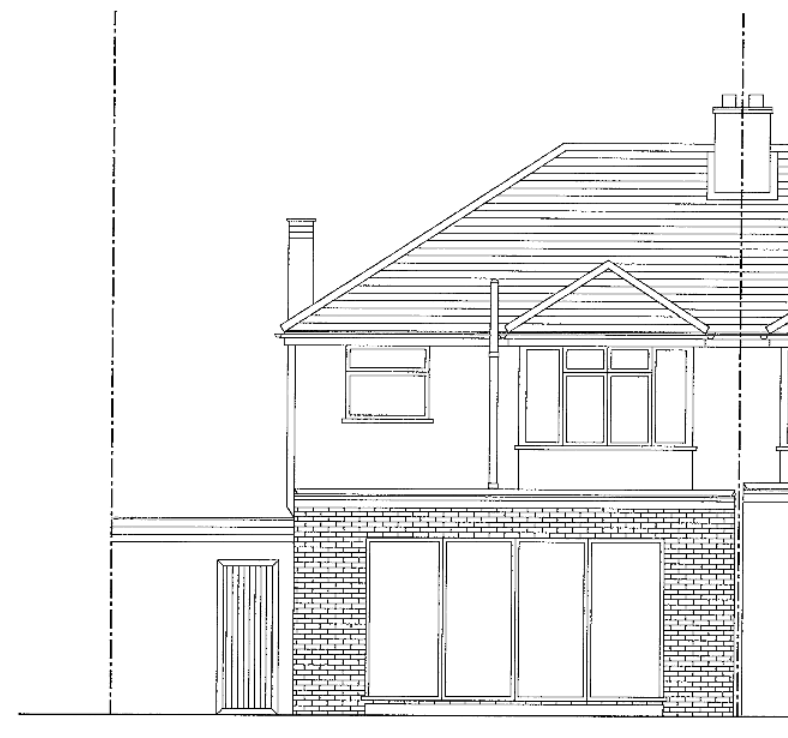


REAR ELEVATION

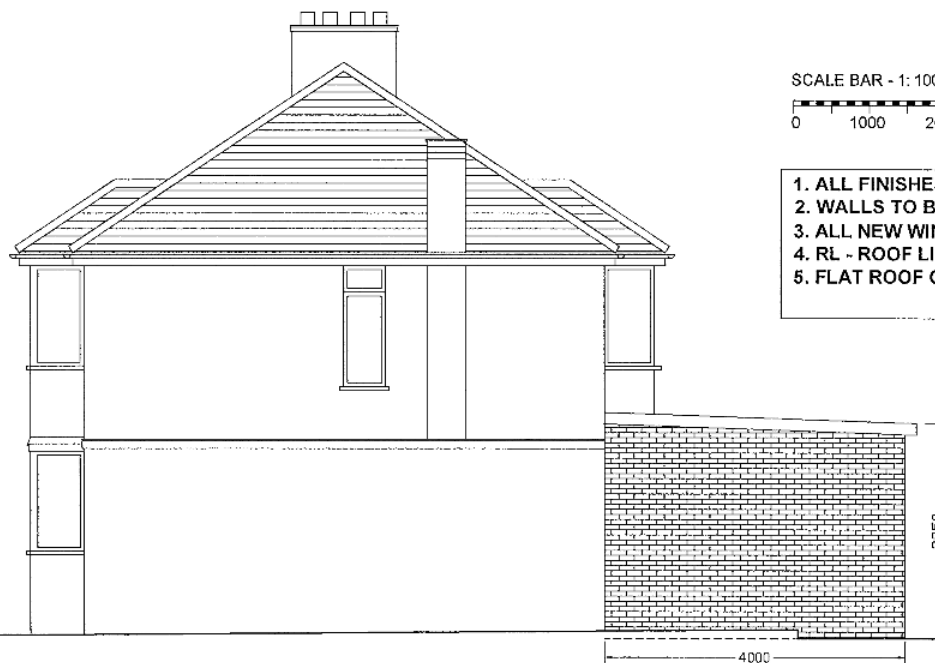

SIDE ELEVATION

SCALE BAR - 1:100.
0 1000 2000 3000 4000 5000

1. ALL FINISHES TO MATCH EXISTING.
2. WALLS TO BE BUILT UP TO MATCH EXISTING.
3. ALL NEW WINDOWS TO MATCH EXISTING.
4. RL - ROOF LIGHTS
5. FLAT ROOF OVER EXTENSION

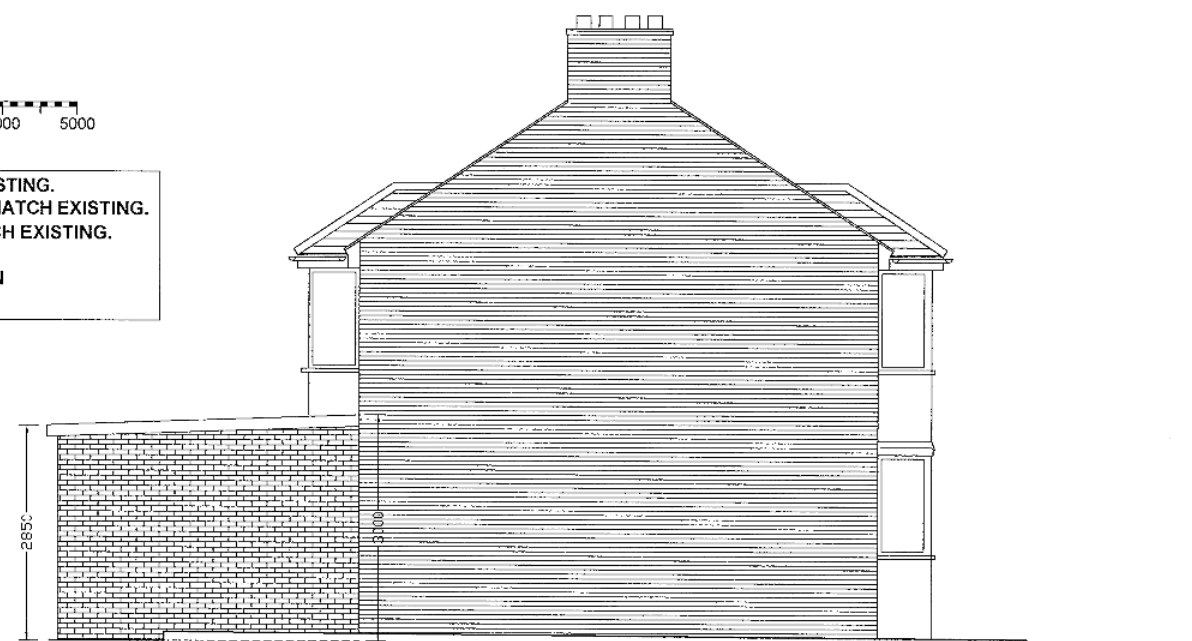

SIDE ELEVATION

NOTES:

NOT FOR CONSTRUCTION



TECON Ltd.

Consulting Civil & Structural Engineers

116A High Street

Edgware, Middlesex, HA8 7EL.

TEL: 020 8951 5100 FAX: 020 8905 6838

Client

MR DURAISAMY SARATHCHANDRAN

Job Title

6 ASHDOWN ROAD, HILLINGDON, UB10 0HY

Scale

1:100.

Size

A3

Drawn by

B.H.D

Date

MAY 2019

Drawing Title

PROPOSED ELEVATIONS

Drawing No.

9841

P

205

No.	DESCRIPTION	DATE