

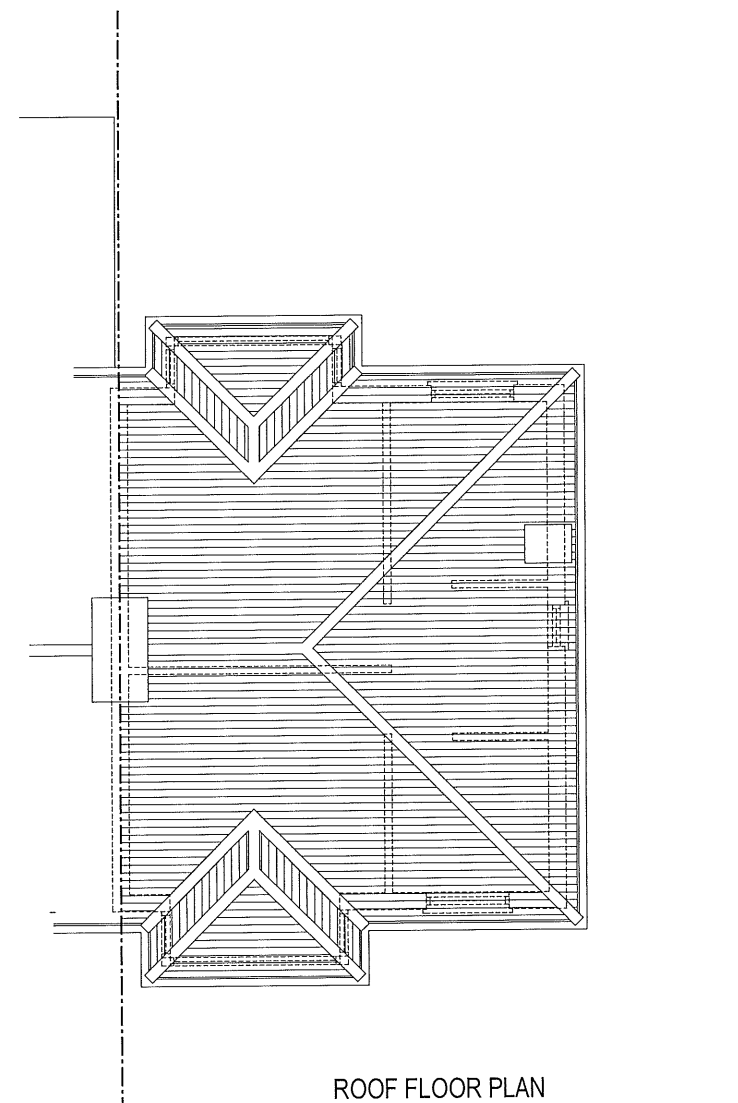
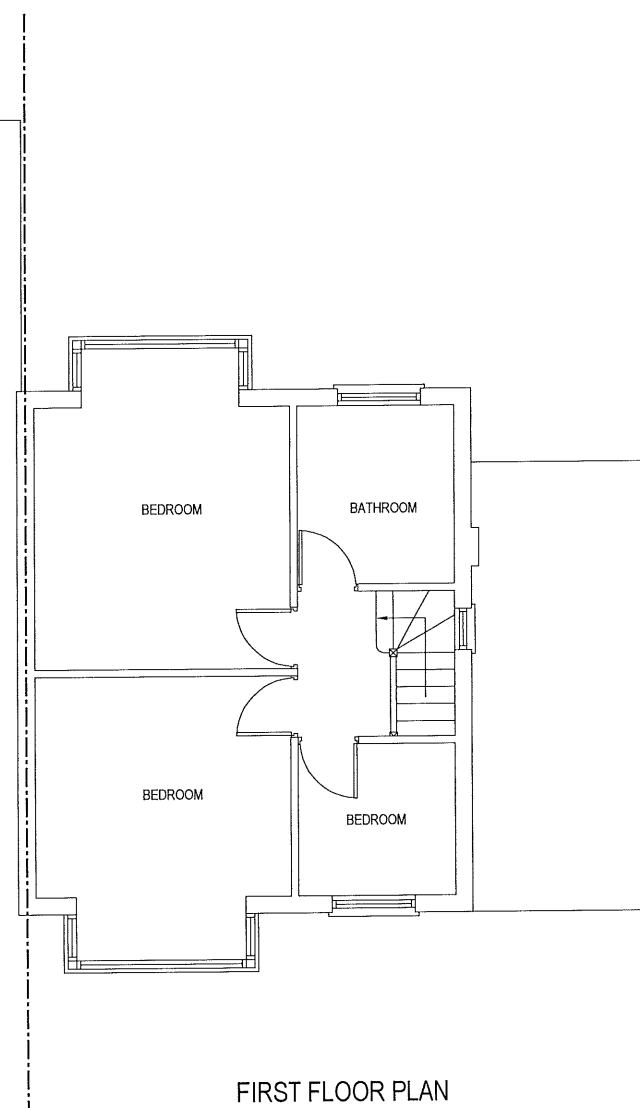
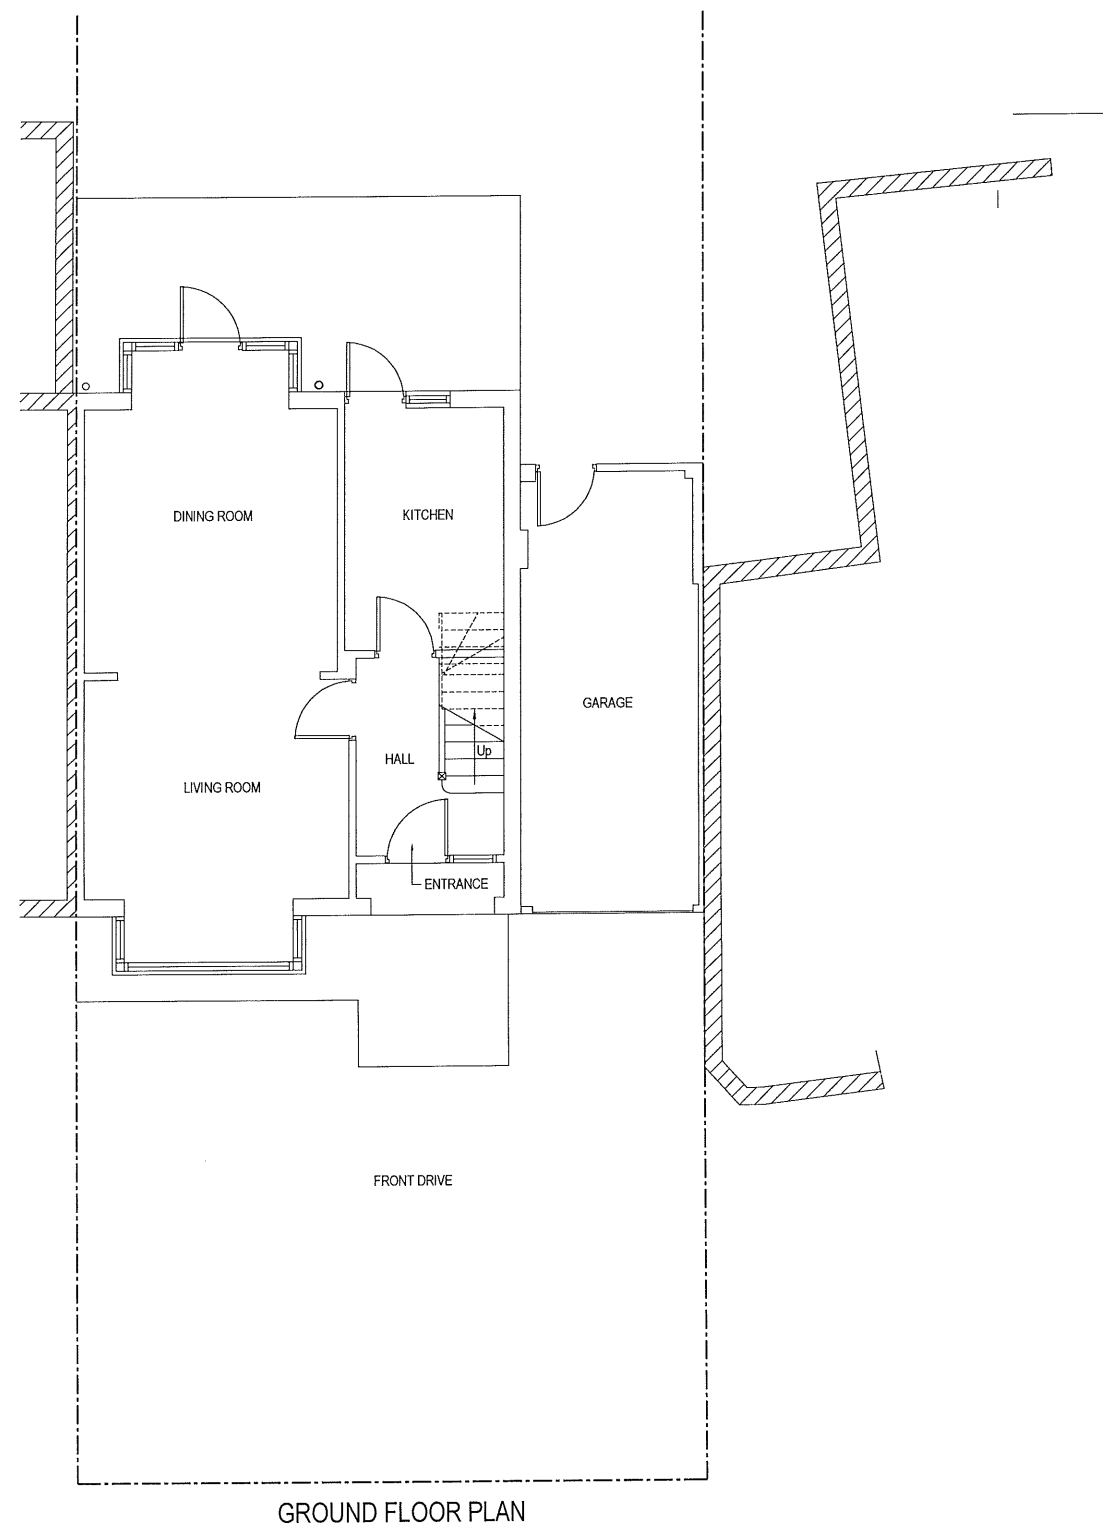


 

NOTES:

NOT FOR CONSTRUCTION

 


SCALE - 1 : 100.




FRONT ELEVATION



REAR ELEVATION

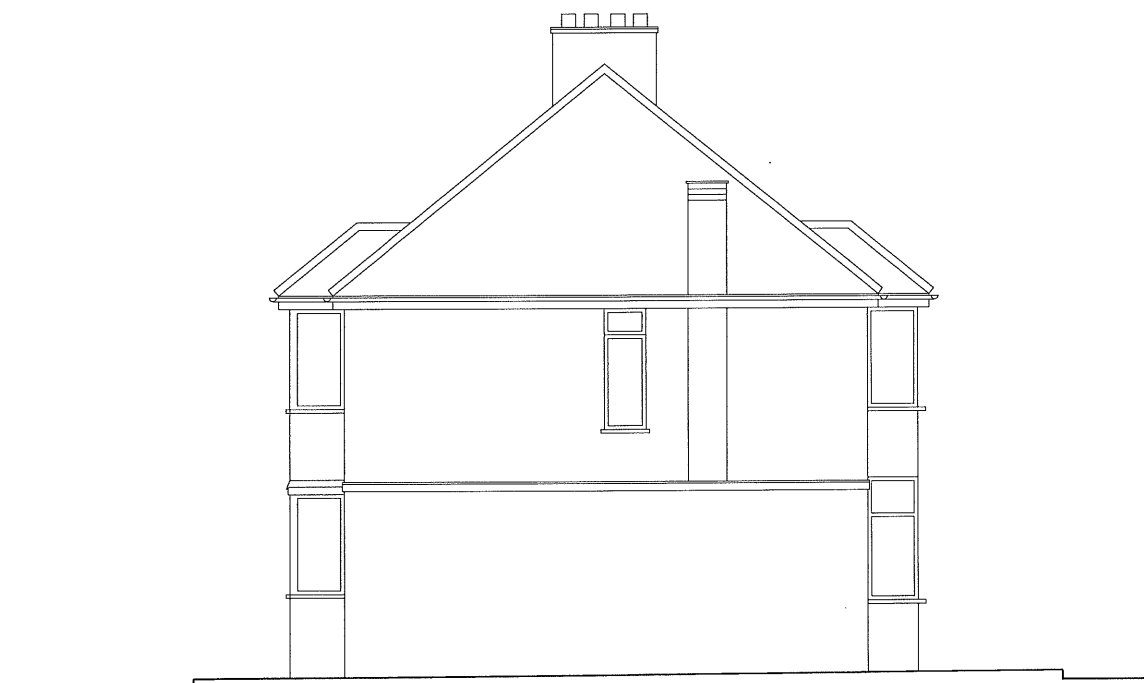

SIDE ELEVATION

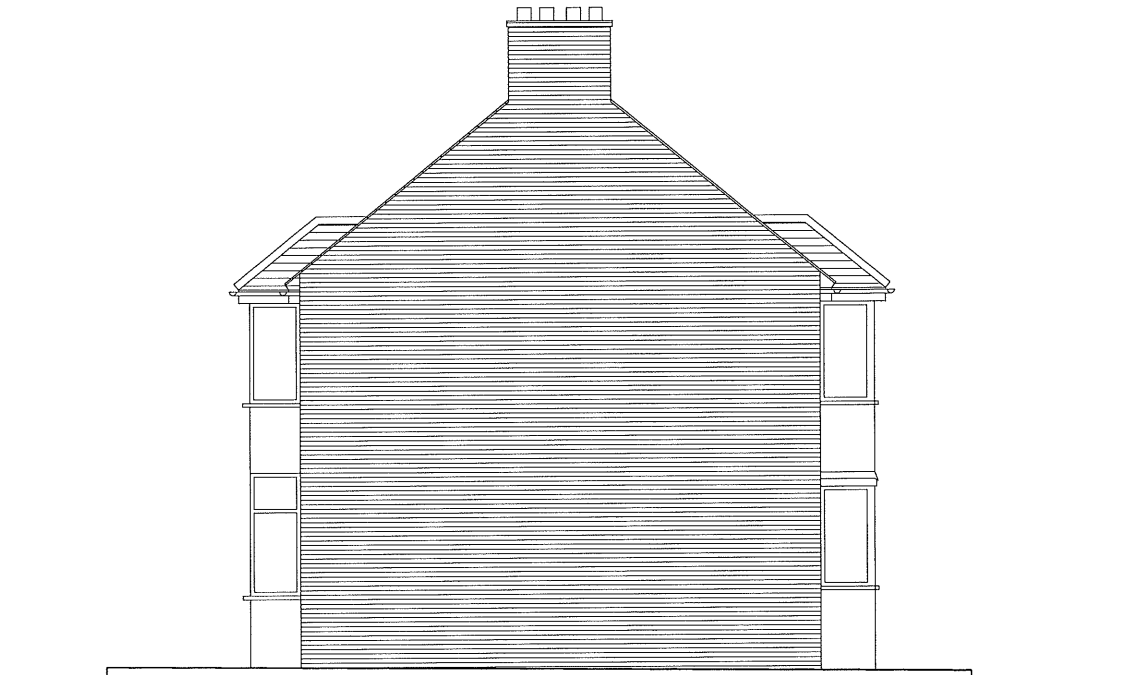

SIDE ELEVATION

NOTES:

NOT FOR CONSTRUCTION



TECON Ltd.

Consulting Civil & Structural Engineers

116A High Street
Edgware, Middlesex, HA8 7EL.

TEL: 020 8951 5100 FAX: 020 8905 6838

Client

MR DURAISAMY SARATHCHANDRAN

Job Title

6 ASHDOWN ROAD, HILLINGDON, UB10 0HY

Scale

1 : 100.

Size

A3

Drawing Title

EXISTING ELEVATIONS


Drawing No.

9841


P

603


No. DESCRIPTION DATE

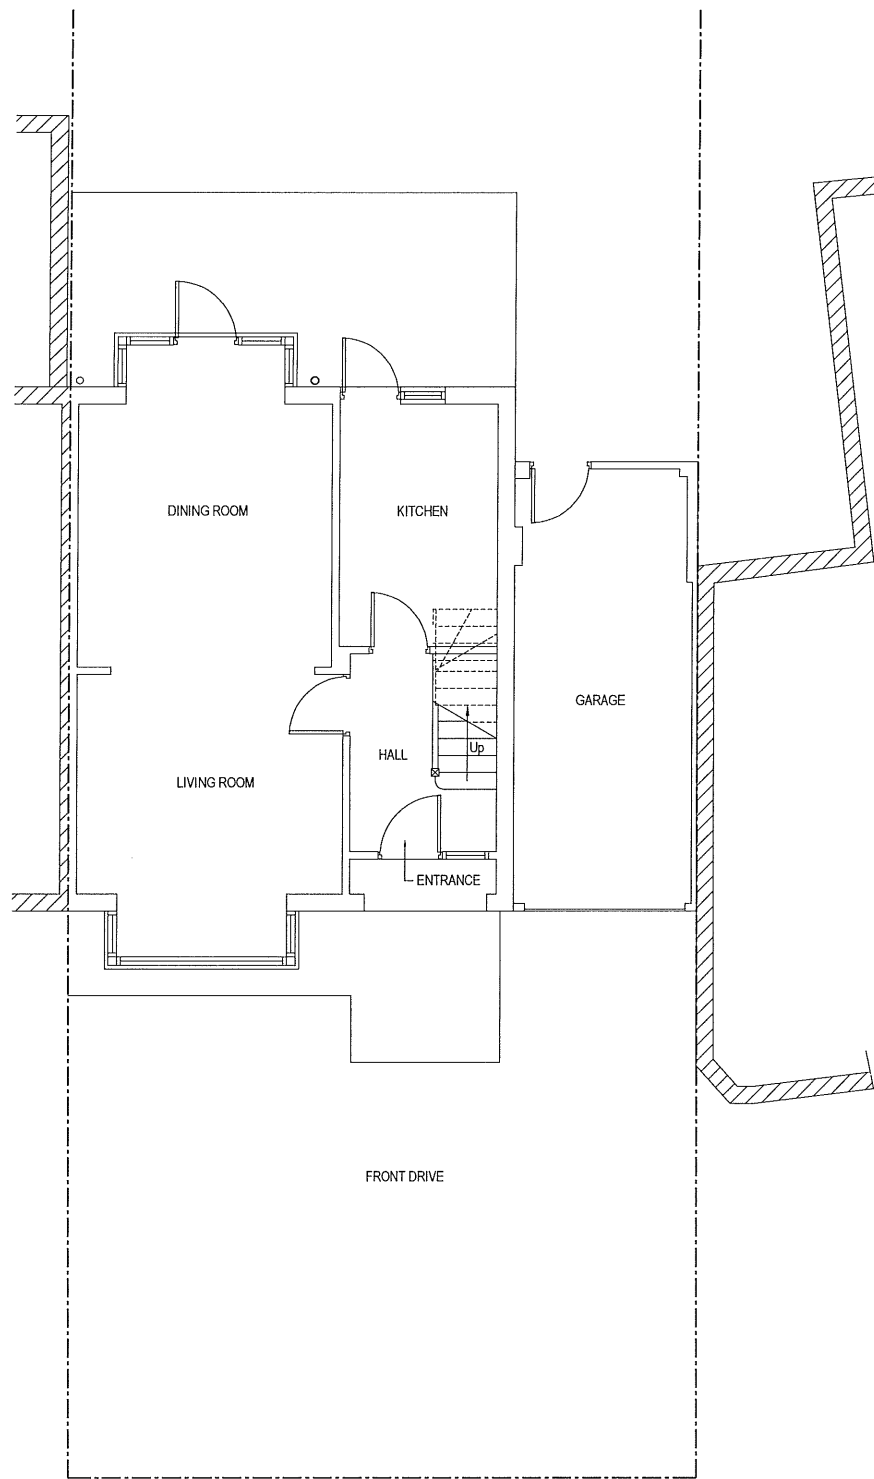


GROUND FLOOR PLAN

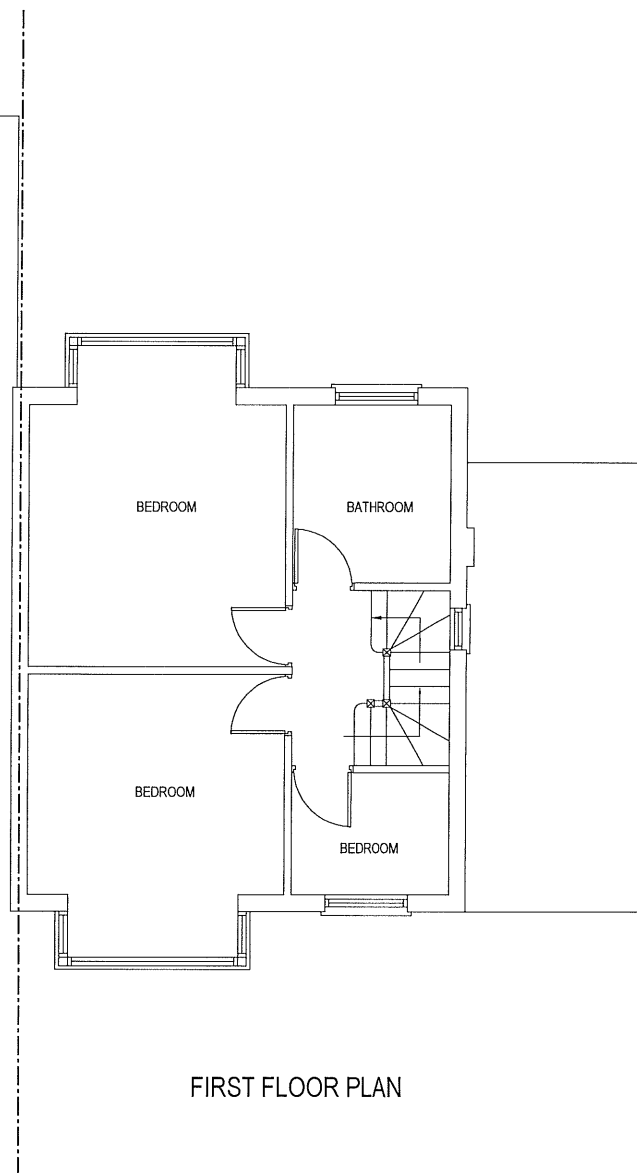

FIRST FLOOR PLAN

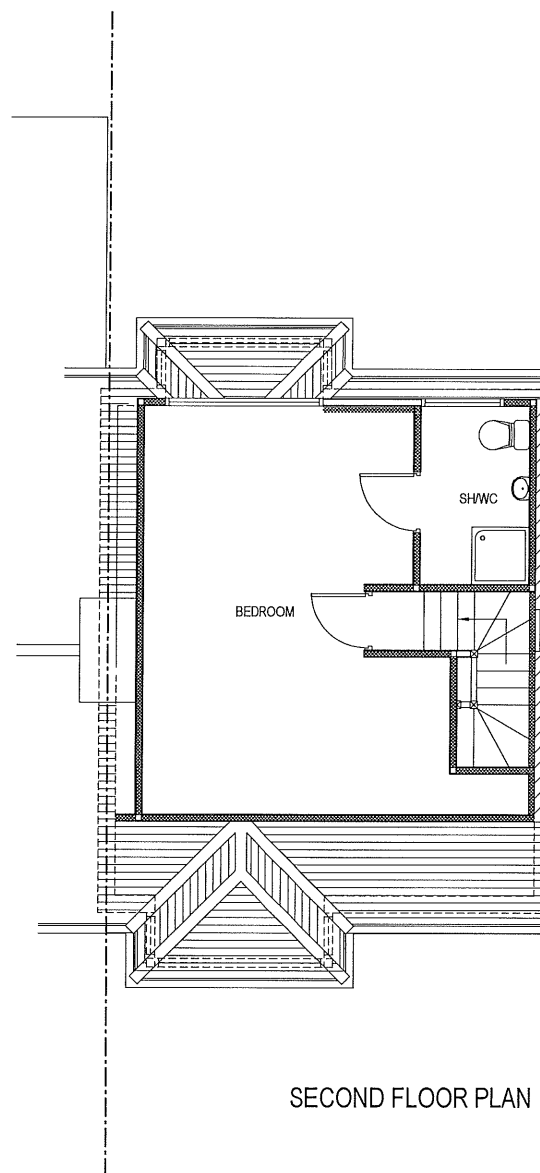

SECOND FLOOR PLAN

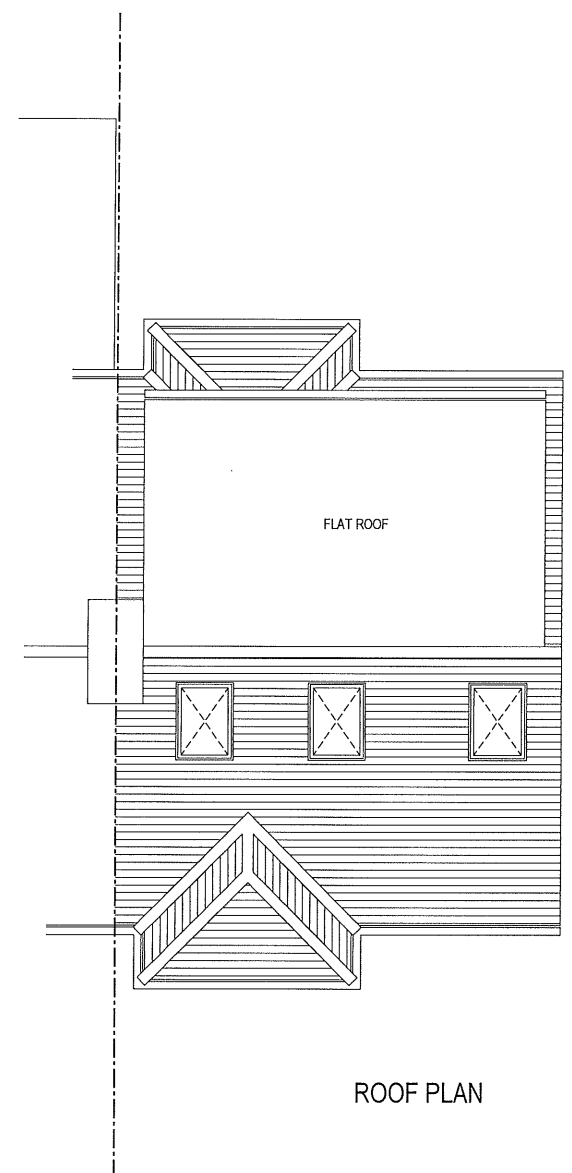

ROOF PLAN

TECON Ltd. Consulting Civil & Structural Engineers 116A High Street Edgware, Middlesex, HA8 7EL. TEL: 020 8951 5100 FAX: 020 8905 6838	NOTES:	Client	Scale	Size	Drawing Title				
		MR DURAISAMY SARATHCHANDRAN	1 : 100.	A3	PROPOSED FLOOR PLANS				
		Job Title	Drawn by		Drawing No.	P	604		
	6 ASHDOWN ROAD, HILLINGDON, UB10 0HY	B.H.D		9841					
	NOT FOR CONSTRUCTION		Date	JAN 2020					



LAWFUL DEVELOPMENT

Volume of the rear dormer:-

$$\frac{1}{2} \times 5.33\text{m (width)} \times 3.34\text{m (depth)} \times 2.71\text{m (height)} = 24.12\text{m}^3$$

Volume increase in roof space (gable side):-

$$\frac{1}{6} \times 6.87\text{m (width)} \times 3.47\text{m (depth)} \times 3.06\text{m (height)} = 12.16\text{m}^3$$


Total volume:-

$$24.12 + 12.16 = 36.28\text{m}^3 < 50\text{m}^3 \text{ which is permitted}$$

The proposed development therefore constitute
Permitted Development under GPDO 1995
(as amended)

V - VELUX WINDOW
THE ROOFLIGHT PROPOSED IN THE FRONT ROOF
SLOP WILL NOT PROTRUDE MORE THAN 150mm BEYOND
THE PLANE OF THE SLOPE OF THE ORIGINAL ROOF
WHEN MEASURED FROM PERPENDICULAR WITH THE
EXTERNAL SURFACE OF THE ORIGINAL ROOF.

- * WINDOW TO BE LEVEL 3
OBSCURED GLAZED AND
NON OPENING UP TO 1.7m
IMMEDIATELY BELOW
STAIR CENTRE TO
STAIR ABOVE INTERNAL
FINISHED FLOOR LEVEL.

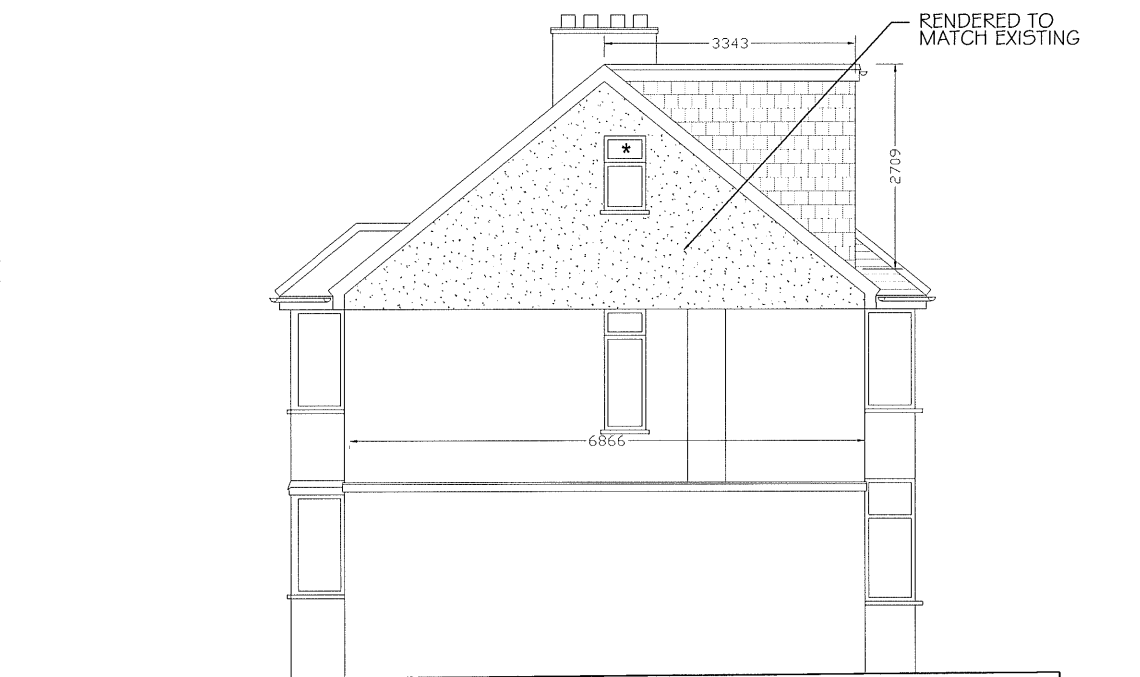

HANGING TILES TO MATCH EXISTING

NOTES:

Client

Scale

Size
A3

Drawing Title

Drawn by	
----------	--

Date	JAN 2020
------	----------

Drawing No.

9841

P

605

 **TECON Ltd.**
Consulting Civil & Structural Engineers

116A High Street
Edware, Middlesex, HA8 7EL.
TEL: 020 8951 5100 FAX: 020 8905 6838