


LAWFUL CERTIFICATE APPLICATION


PROPOSED: LOFT CONVERSION

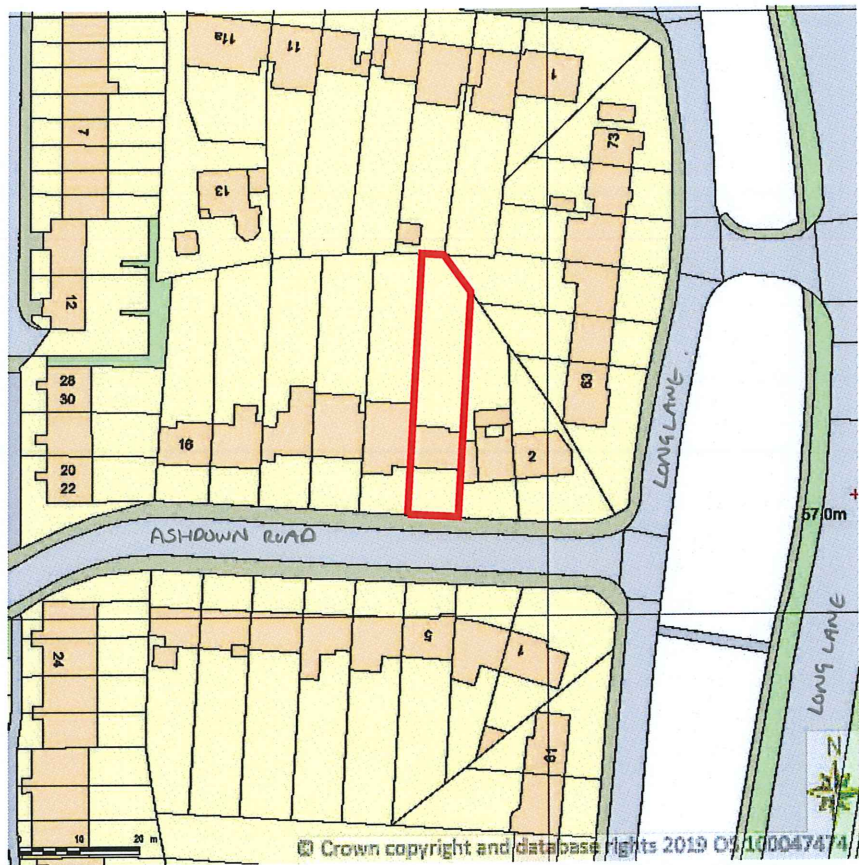

SUPPLIED BY STREETWISE MAPS LTD  
www.streetwise.net  
LICENCE No. 100047474  
29/05/2019 21:41



LOCATION PLAN  
SCALE 1: 1250.

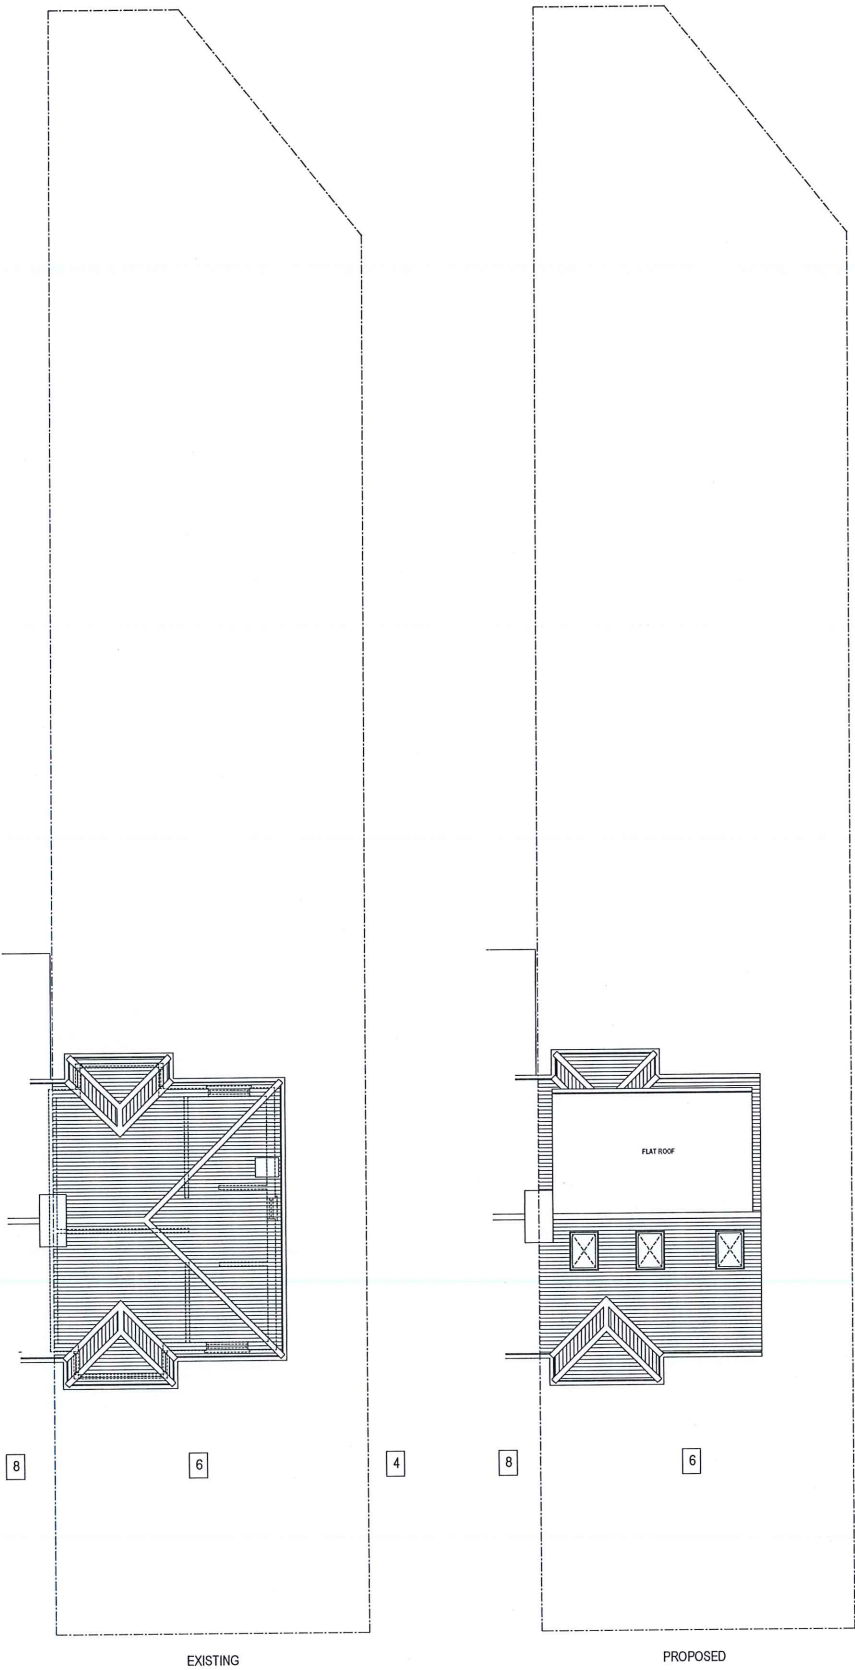

SITE PLAN  
SCALE 1: 200.

**TECON Ltd.**  
Consulting Civil & Structural Engineers  
116A High Street  
Edgware, Middlesex, HA8 7EL.  
TEL: 020 8951 5100 FAX: 020 8905 6838

|        |                      |
|--------|----------------------|
| NOTES: |                      |
|        | NOT FOR CONSTRUCTION |

|           |                                      |          |                    |             |    |                                            |   |     |  |
|-----------|--------------------------------------|----------|--------------------|-------------|----|--------------------------------------------|---|-----|--|
| Client    | MR DURAISAMY SARATHCHANDRAN          | Scale    | 1 : 1250. 1 : 200. | Size        | A3 | Drawing Title<br>LOCATION PLAN & SITE PLAN |   |     |  |
| Job Title | 6 ASHDOWN ROAD, HILLINGDON, UB10 0HY | Drawn by | B.H.D              | Drawing No. |    | 9841                                       | P | 601 |  |
|           |                                      | Date     | JAN 2020           |             |    |                                            |   |     |  |