





Scale bar 6.0m @ 1:50

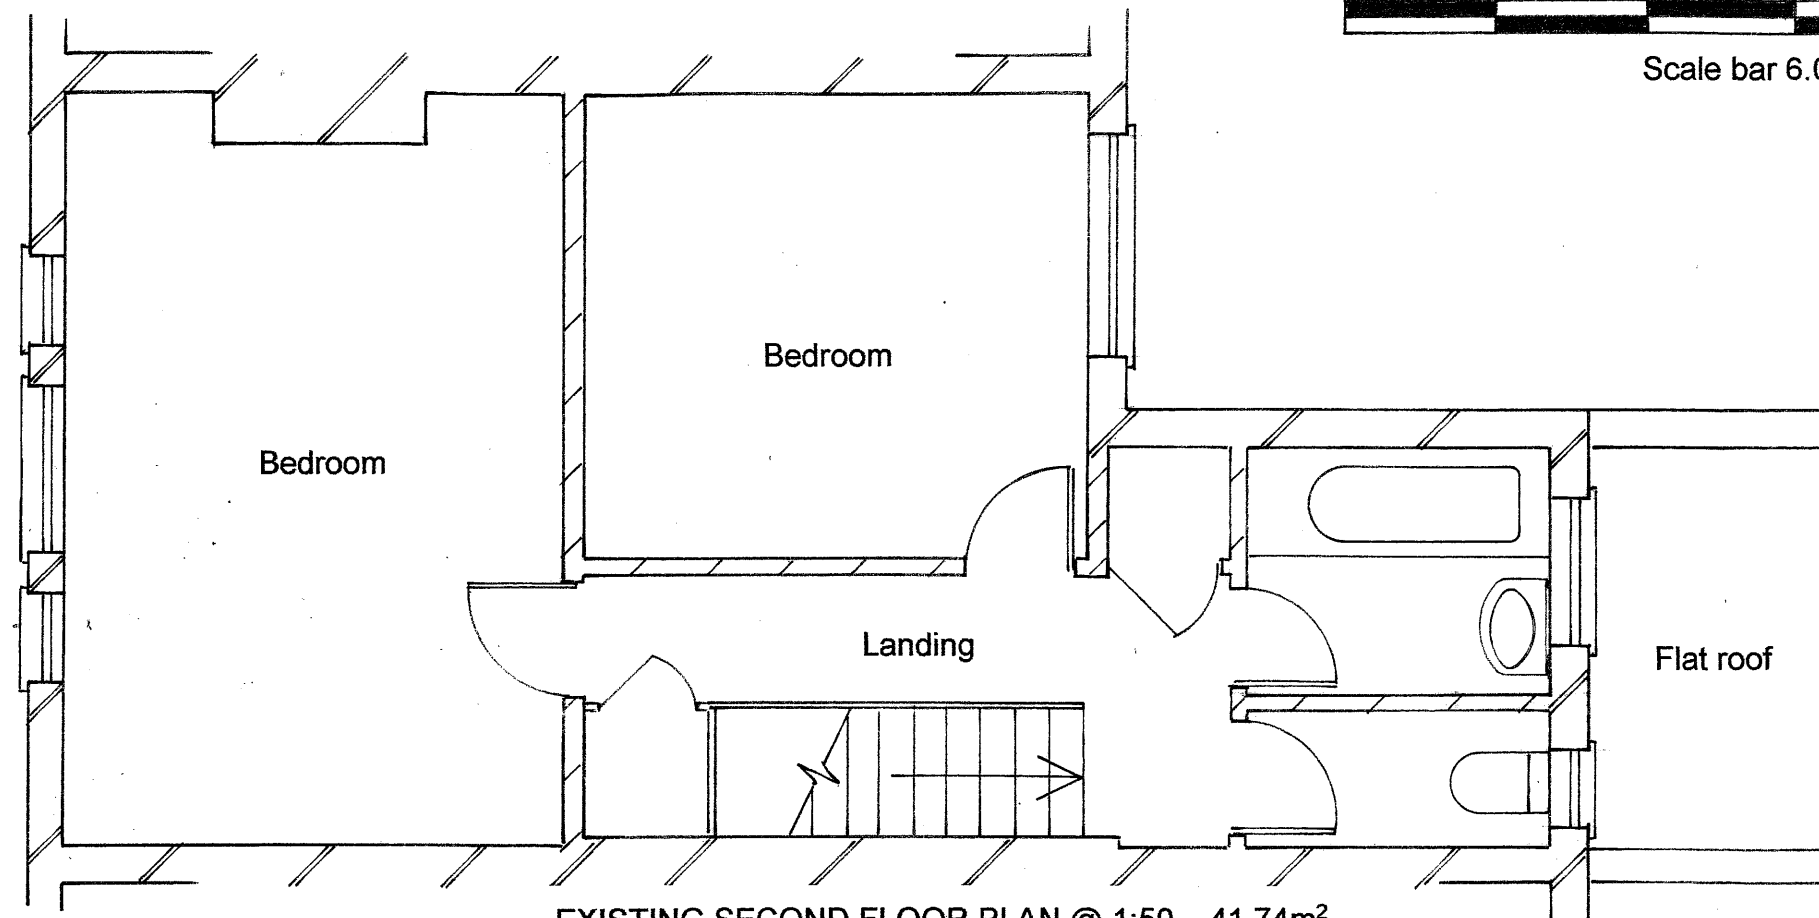

EXISTING SECOND FLOOR PLAN @ 1:50 – 41.74m²

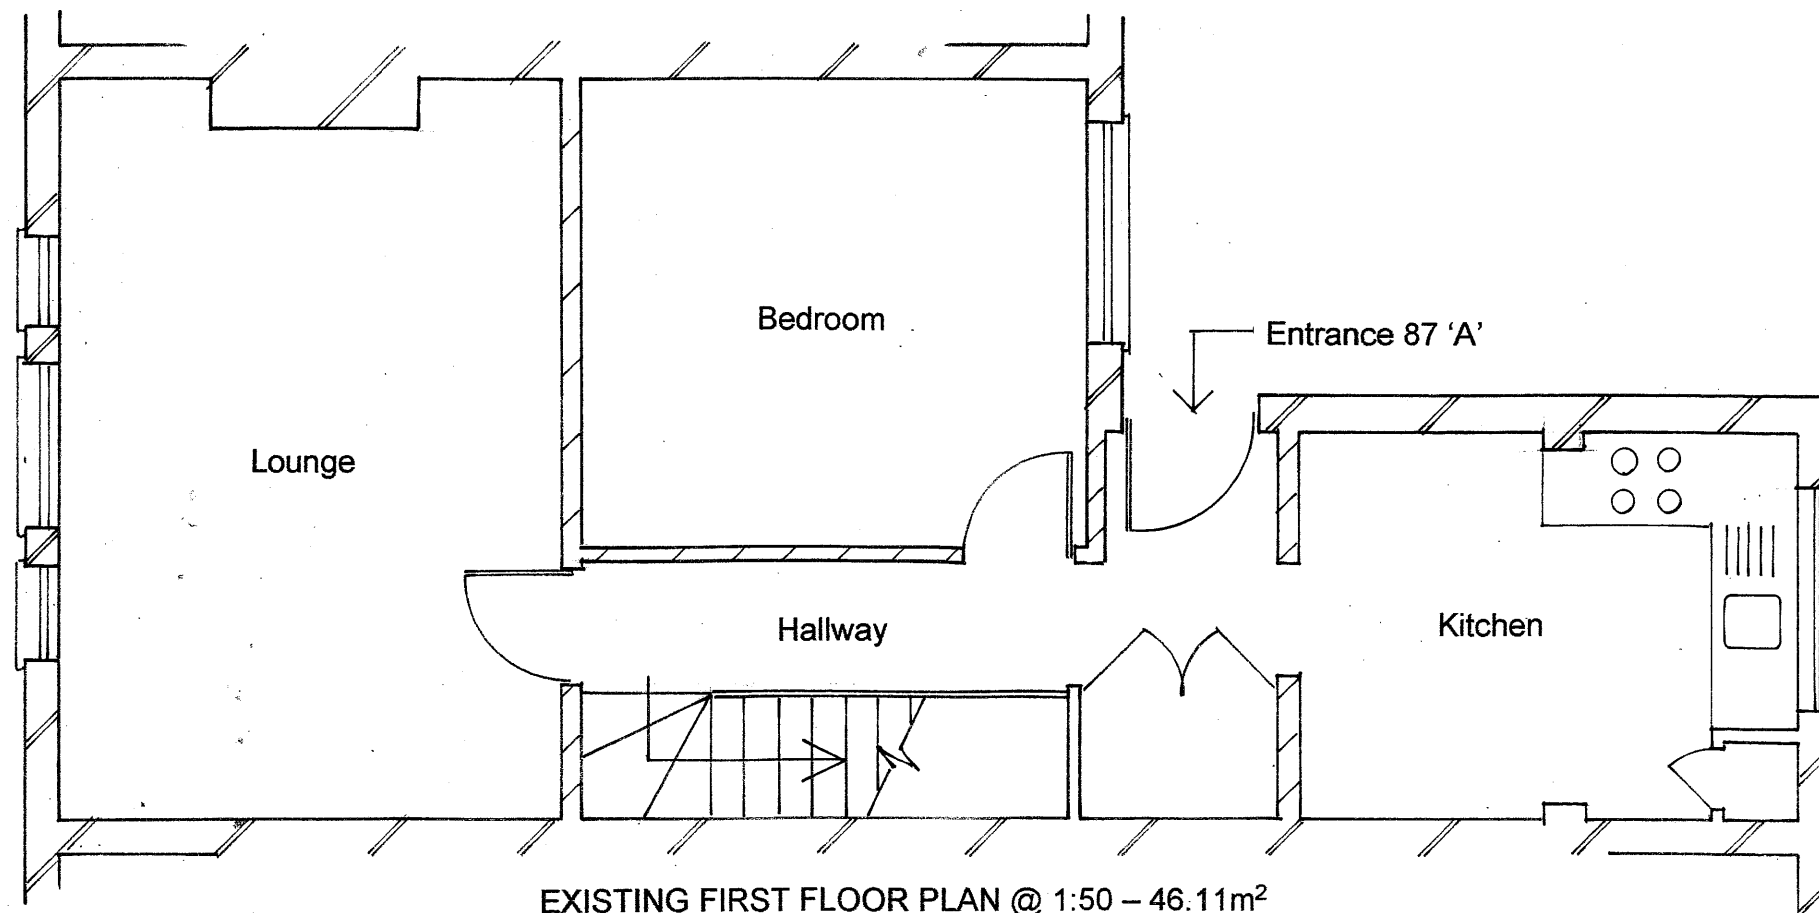

EXISTING FIRST FLOOR PLAN @ 1:50 – 46.11m²

SITE: 87 'A' VICTORIA ROAD RUISLIP HA4 9BH	
PROPOSAL: CONVERSION OF EXISTING MAISONETTE INTO TWO SELF CONTAINED FLATS INCLUDING NEW EXTERNAL STAIRCASE.	
DWG. TITLE: EXISTING FLOOR PLANS	
SCALE: 1:50 @ A3	
DWG. NO. 0519 / MO / 03	REV:



Telephone: 020 8578 0155
Mobile: 07976 510827
Email: paul@pdsplanning.co.uk
www.pdsplanning.co.uk