
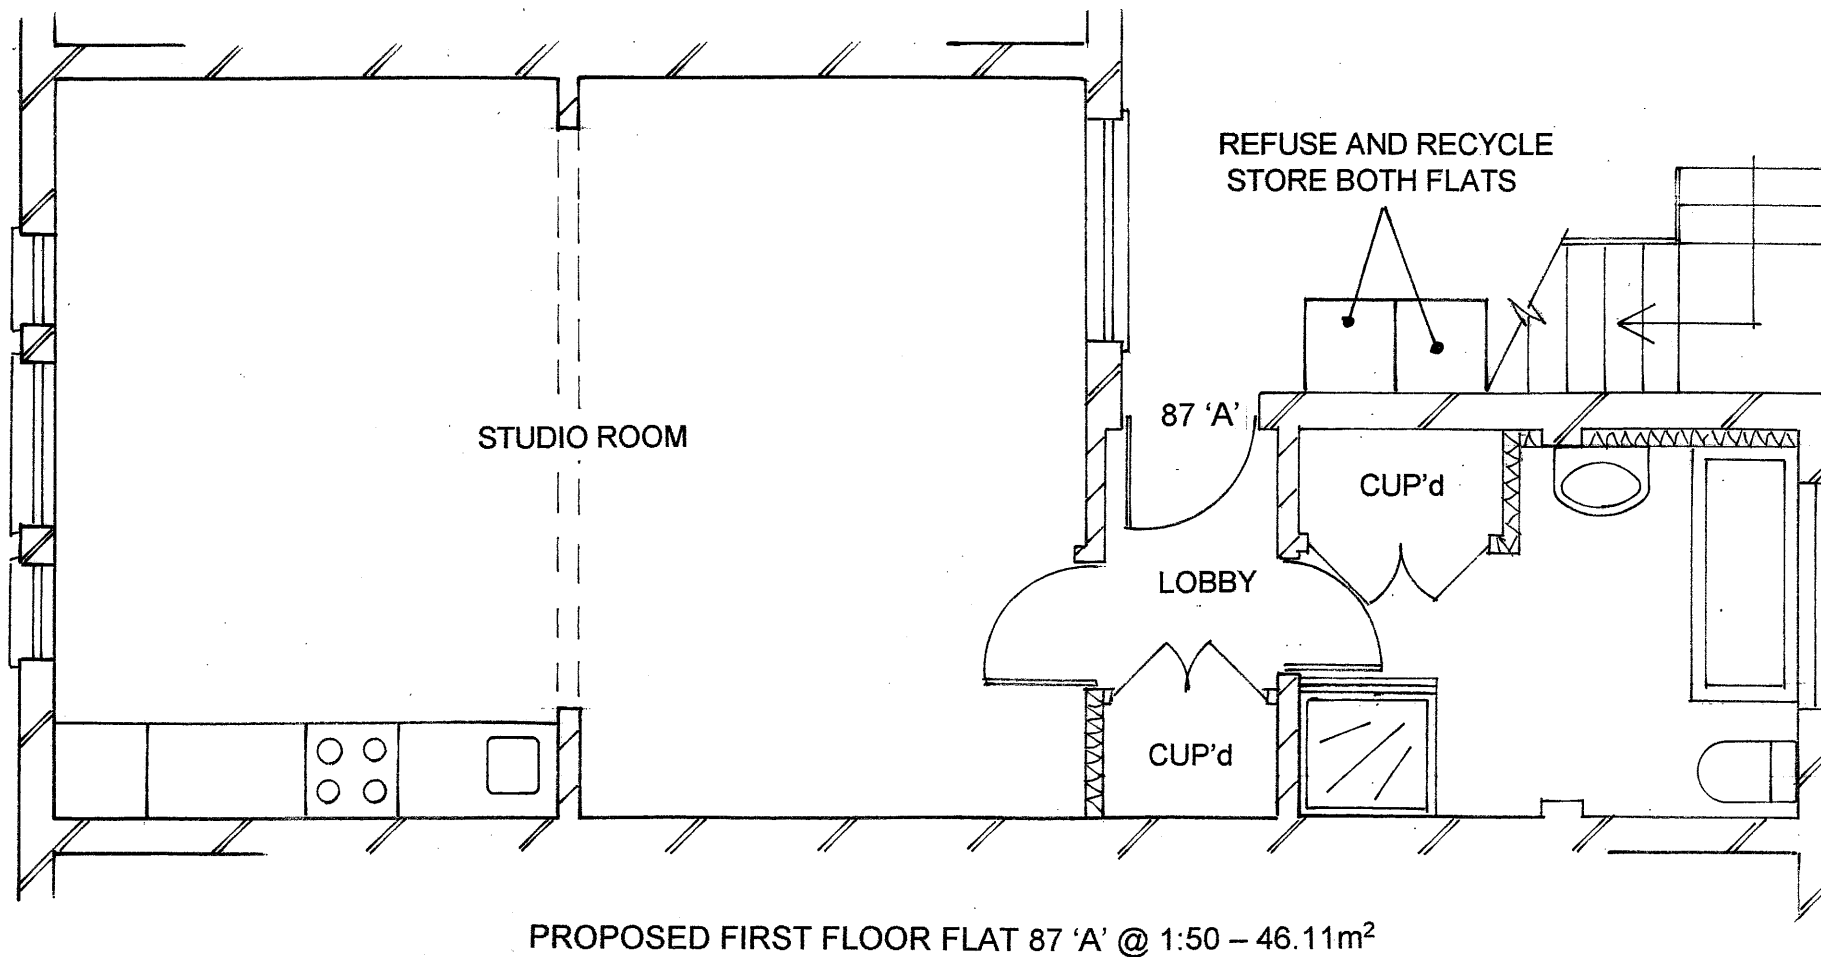


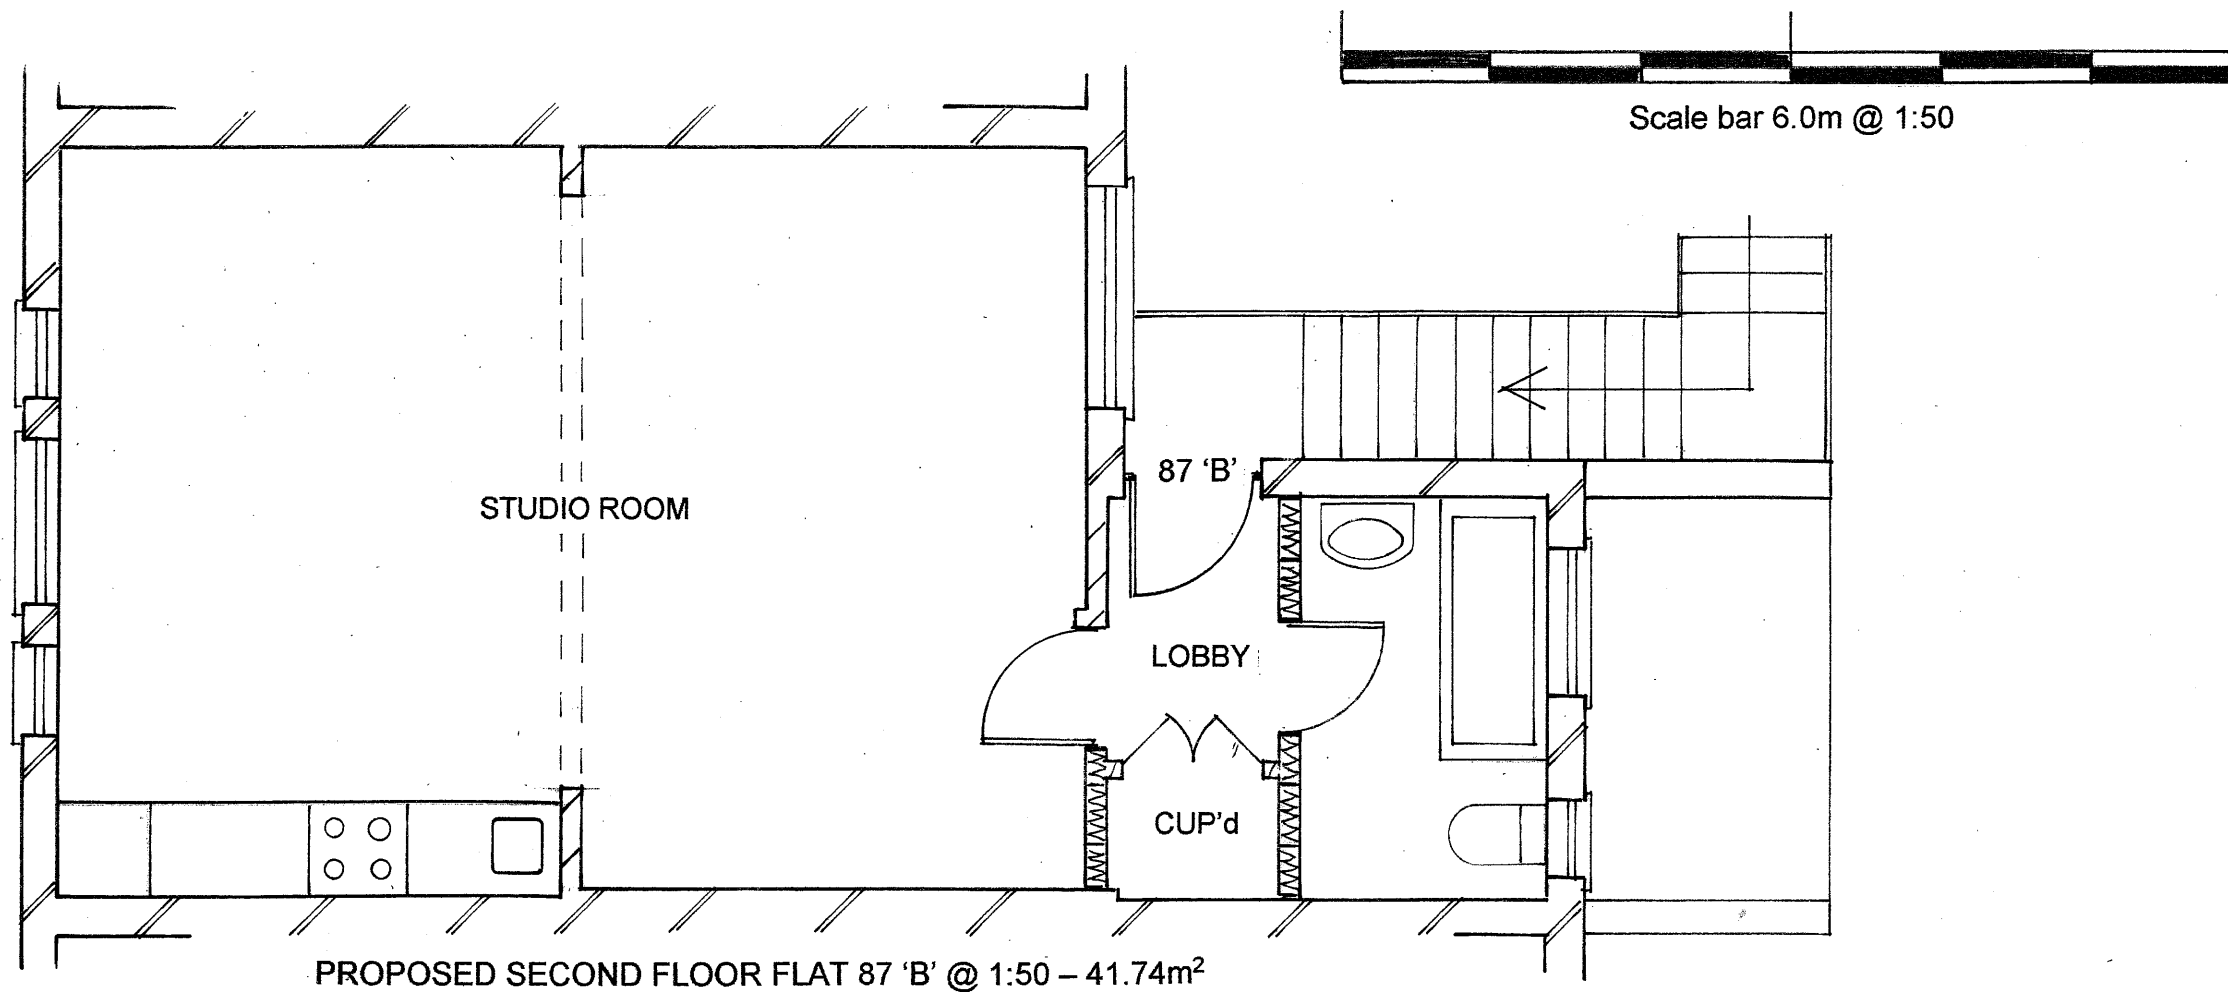

SITE: 87 'A' VICTORIA ROAD RUISLIP HA4 9BH	
PROPOSAL: CONVERSION OF EXISTING MAISONETTE INTO TWO SELF CONTAINED FLATS INCLUDING NEW EXTERNAL STAIRCASE.	
DWG. TITLE: PROPOSED FLOOR PLANS	
SCALE: 1:50 @ A3	
DWG. NO. 0519 / MO / 06	REV:
	
Telephone: 020 8578 0155 Mobile: 07976 510827 Email: paultwyman@aol.com www.pdsplanning.co.uk	