



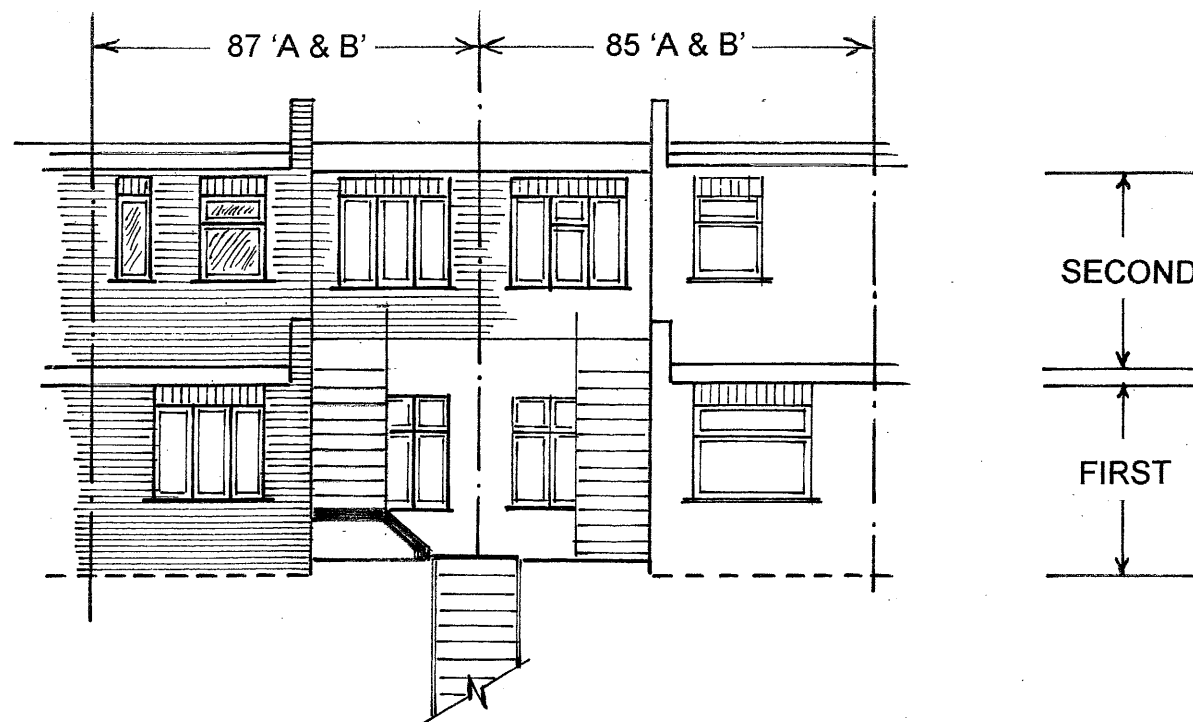

PROPOSED REAR ELEVATION @ 1:100

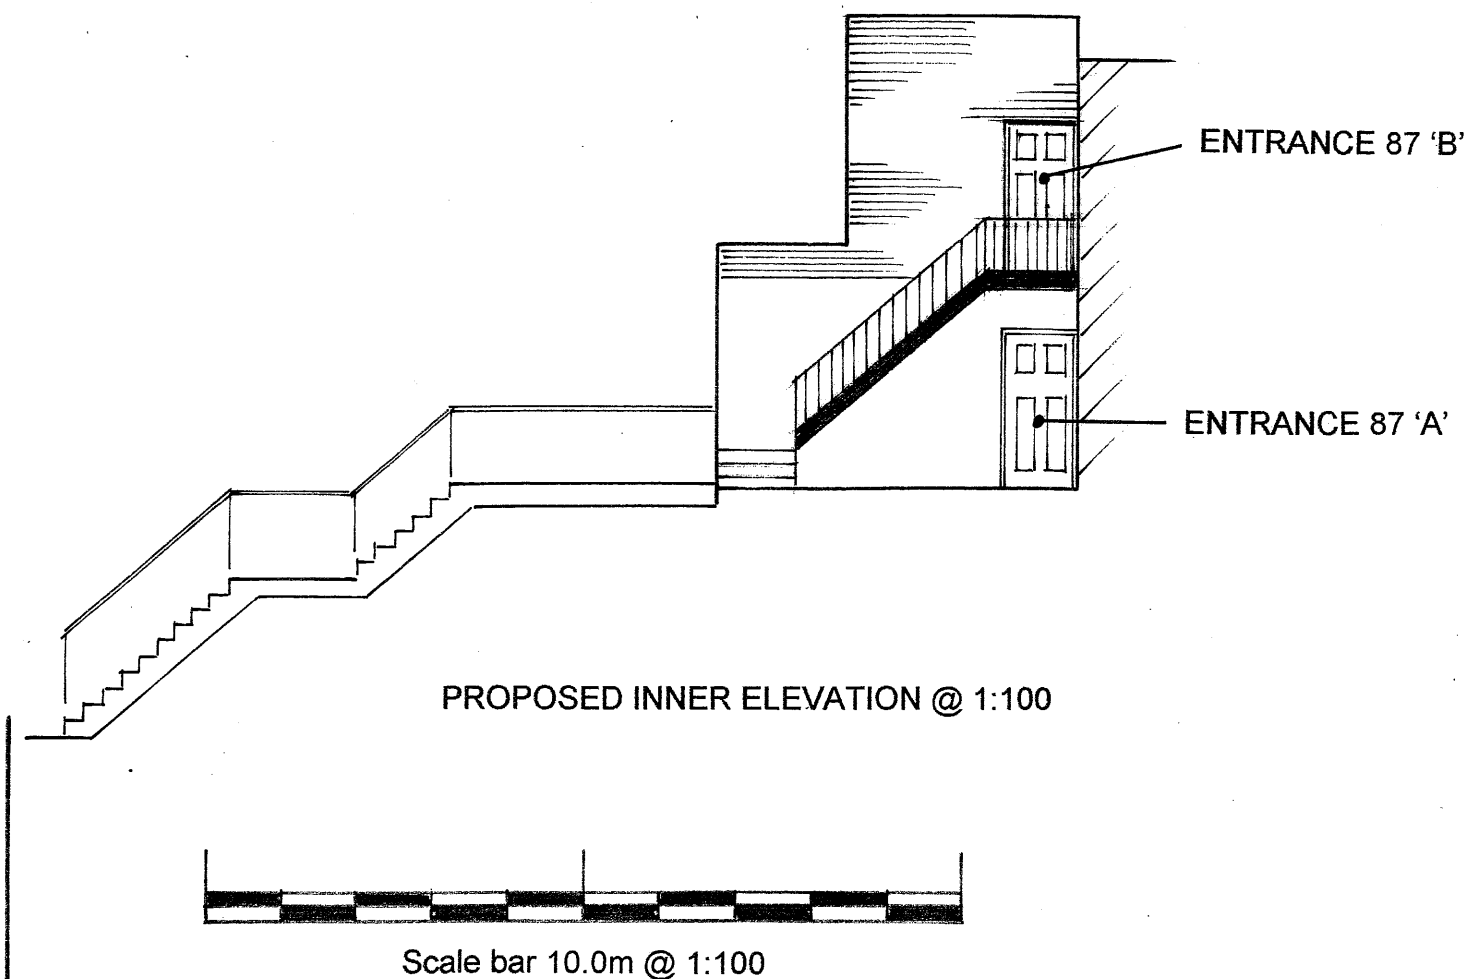

PROPOSED INNER ELEVATION @ 1:100

Scale bar 10.0m @ 1:100

SITE: 87 'A' VICTORIA ROAD RUISLIP HA4 9BH	
PROPOSAL: CONVERSION OF EXISTING MAISONETTE INTO TWO SELF CONTAINED FLATS INCLUDING NEW EXTERNAL STAIRCASE.	
DWG. TITLE: PROPOSED ELEVATIONS	
SCALE: 1:100 @ A3	
DWG. NO. 0519 / MO / 07	REV:



Telephone: 020 8578 0155
Mobile: 07976 510827
Email: paultwyman@aol.com
www.pdsplanning.co.uk