


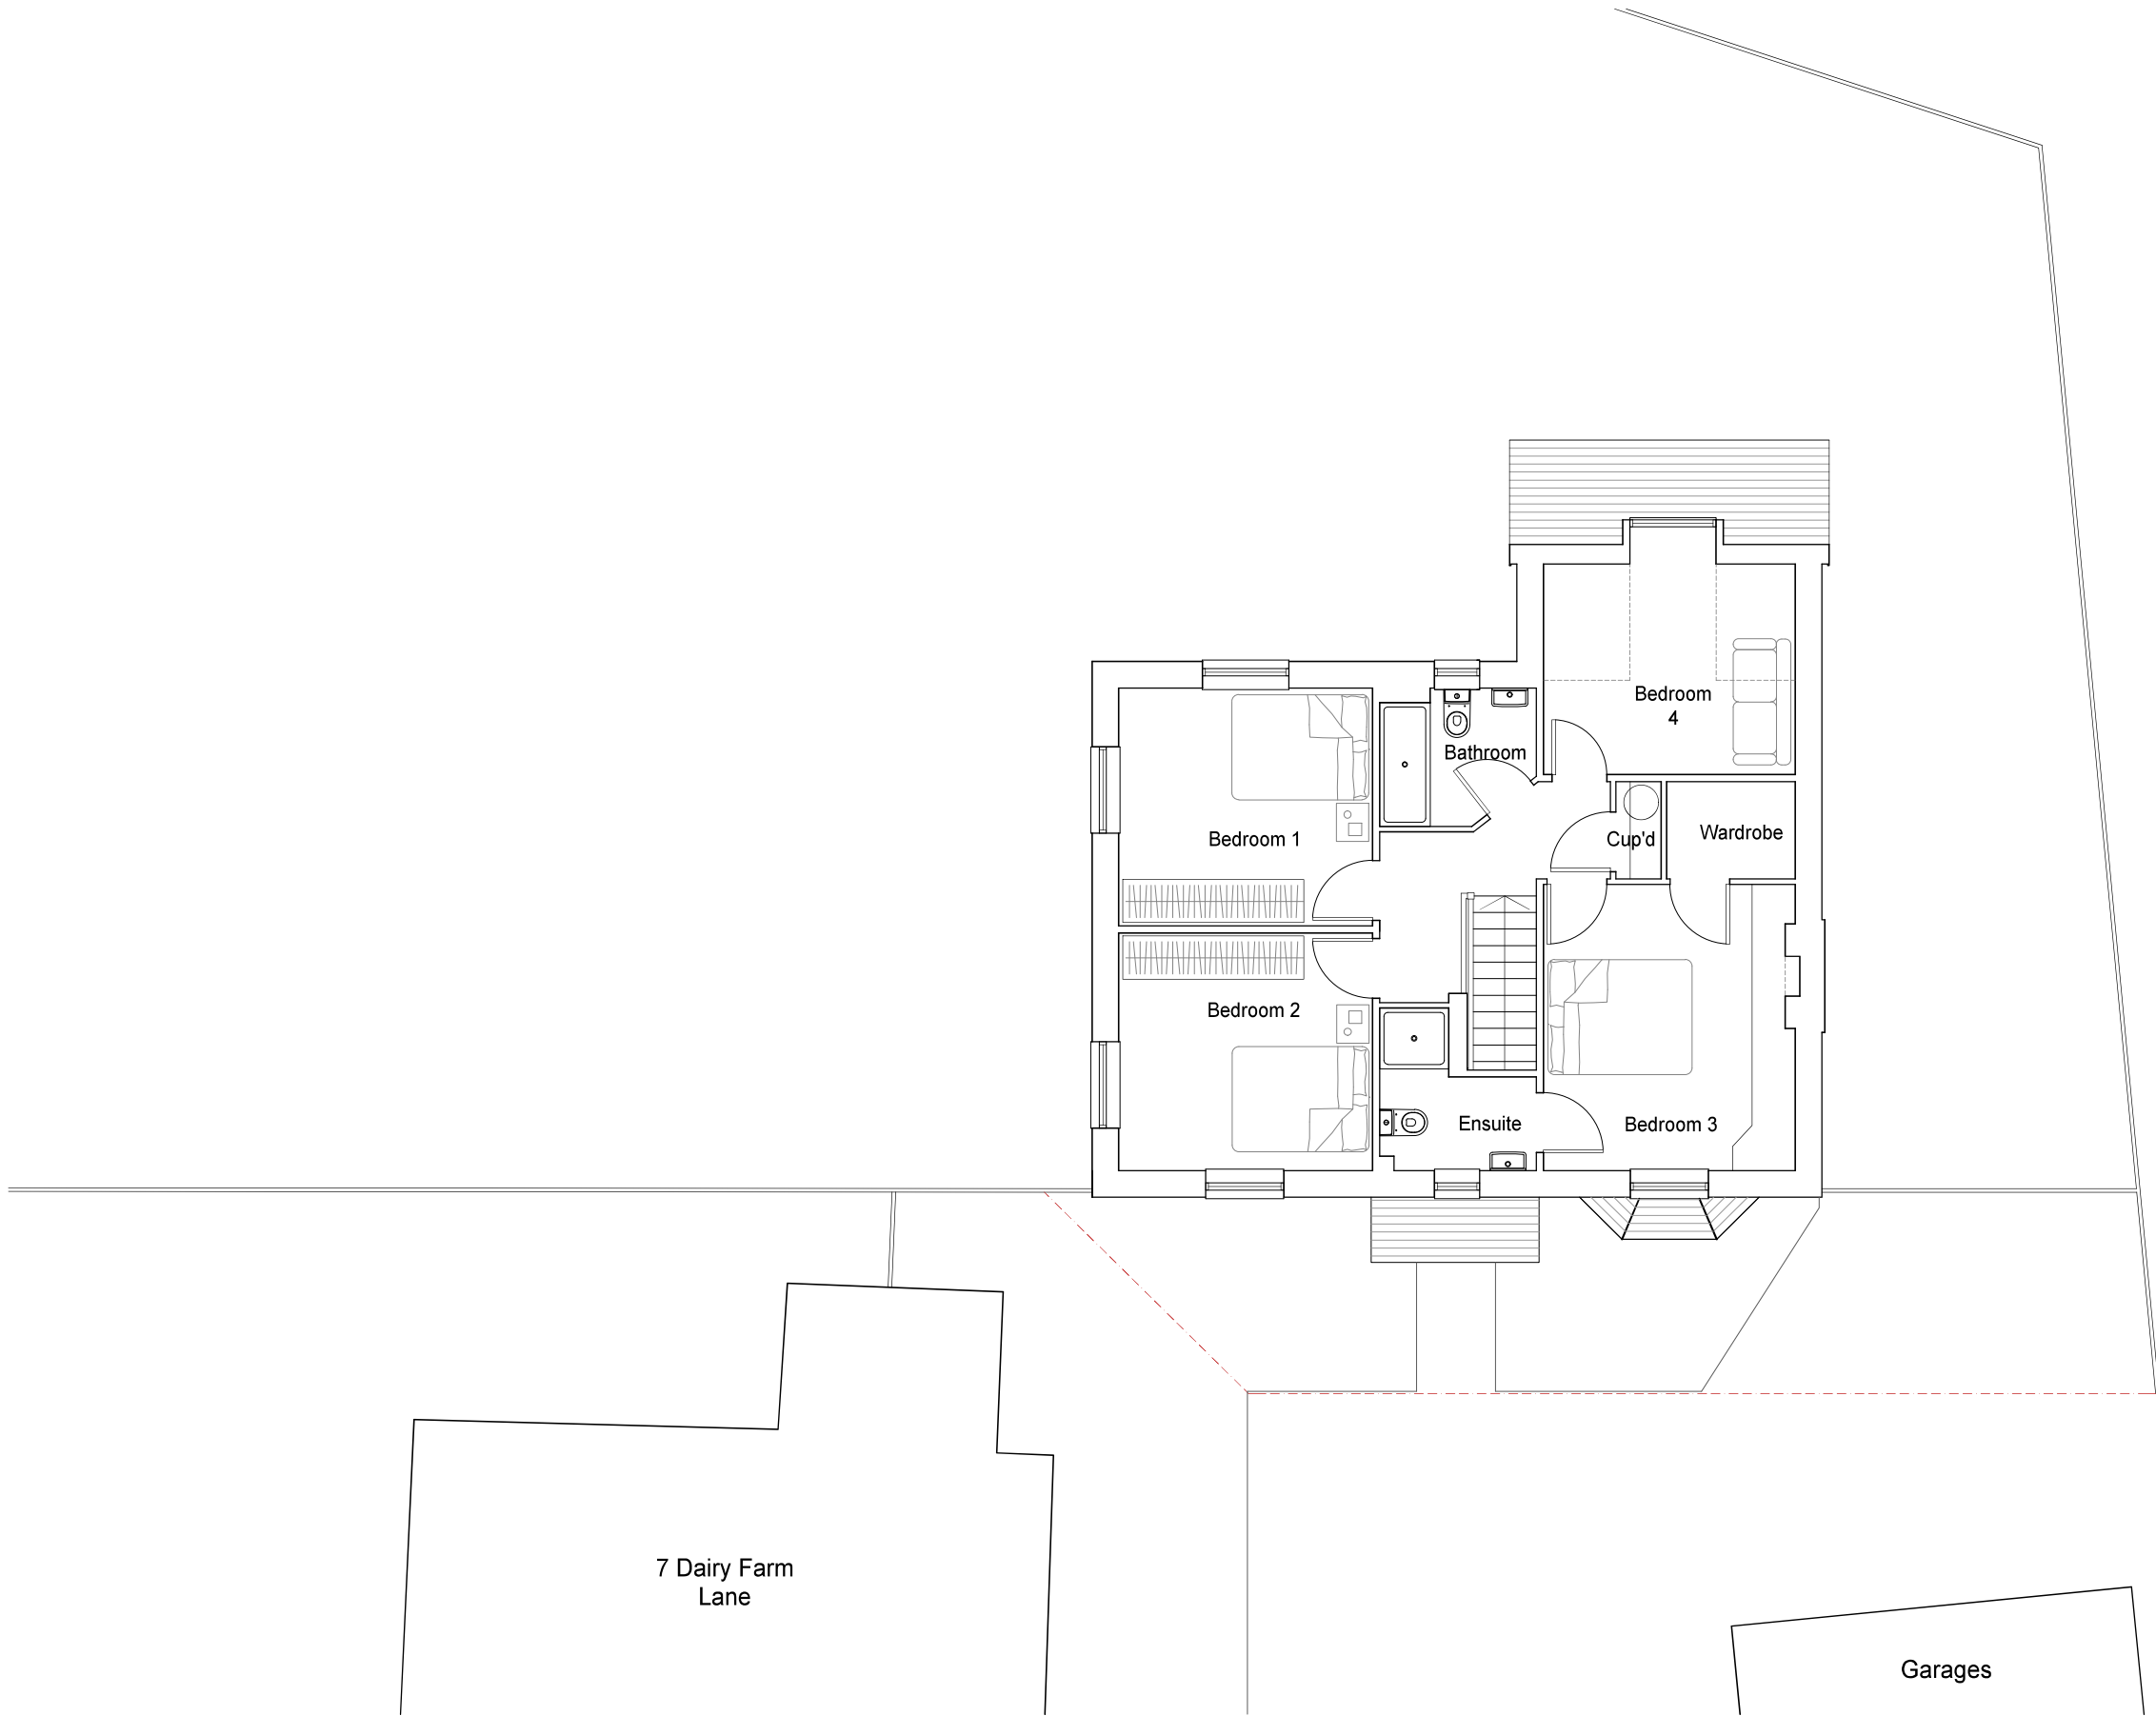

revisions

MICHAEL JONES ARCHITECTS
020 8948 1863 | 129 Kew Road, Richmond, TW9 2PN
www.mjarchitects.co.uk | studio@mjarchitects.co.uk

job title
8 Dairy Farm Lane

client
Graeme & Tanya Armour

drawing title Existing First Floor Plan	scale	1:100 at A3
	date	Sep 2020
drawing number 1593.01.03.Exg.023	rev	drawn by AMP
	-	checked by AB