


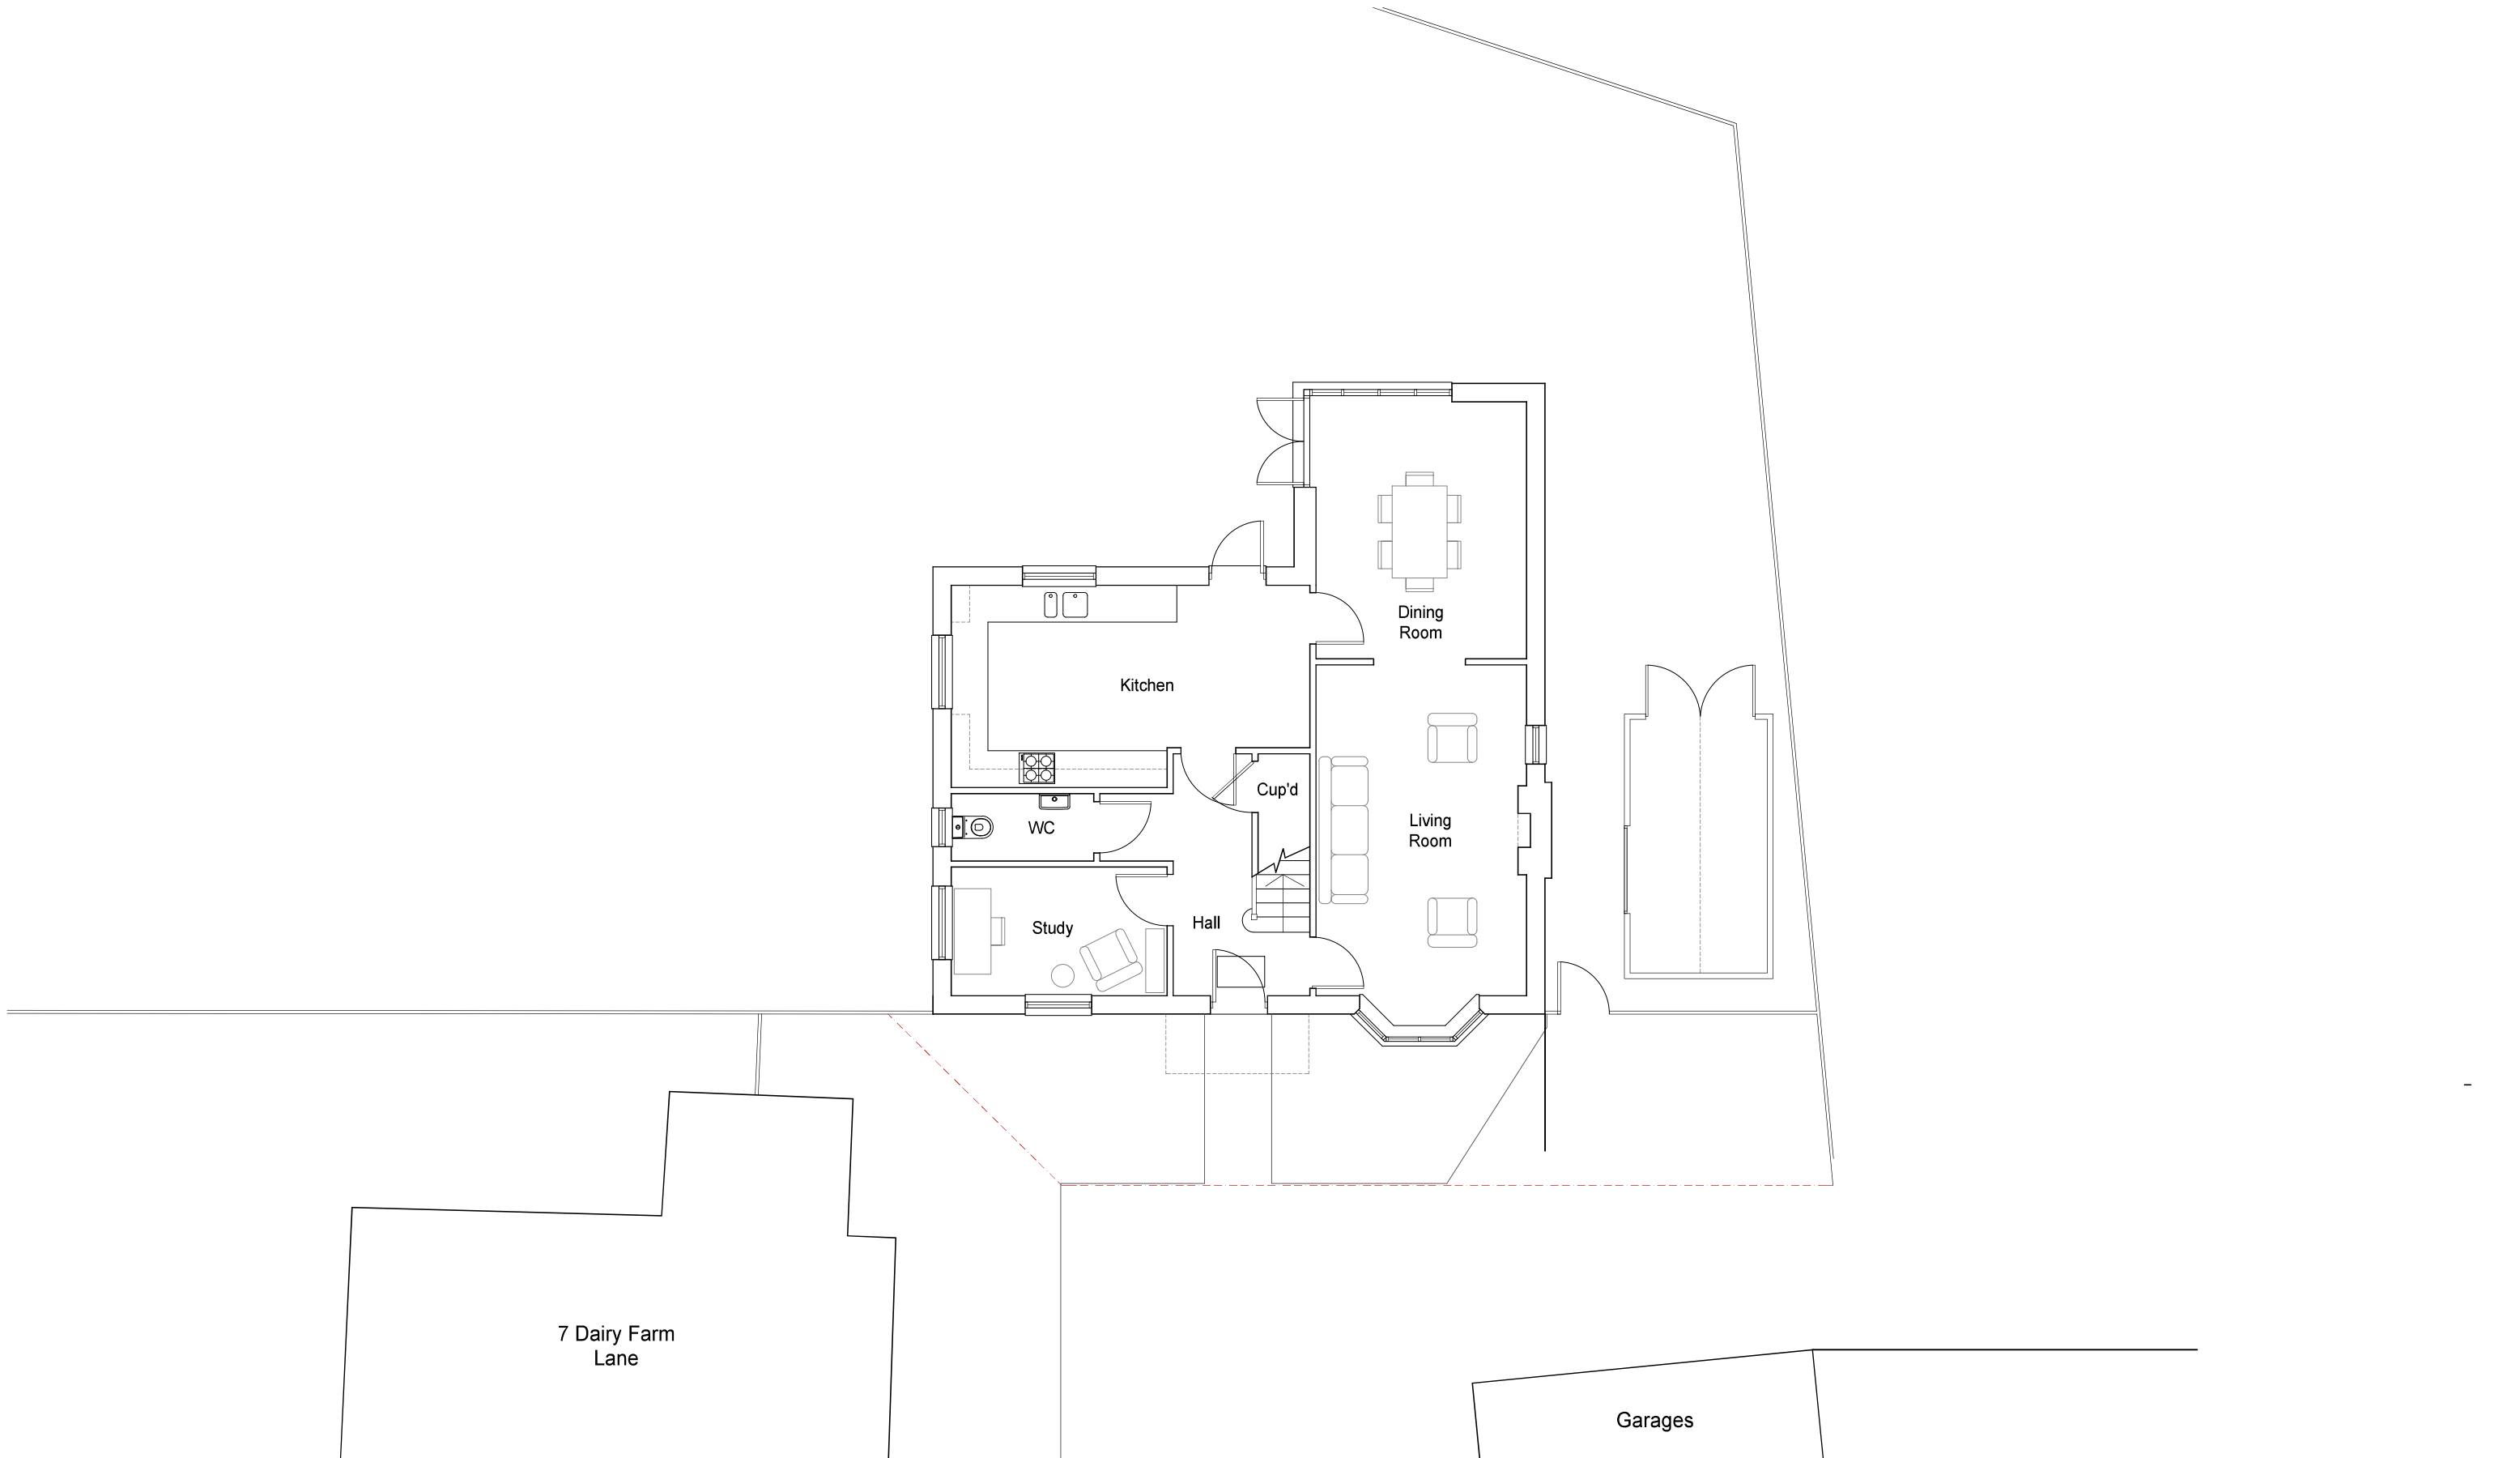

revisions	MICHAEL JONES ARCHITECTS 020 8948 1863 129 Kew Road, Richmond, TW9 2PN www.mjarchitects.co.uk studio@mjarchitects.co.uk		job title		drawing title		scale	
			8 Dairy Farm Lane		Existing Ground Floor Plan		1:100 at A3	
	Graeme & Tanya Armour		client		drawing number		rev	
					1593.01.03.Exg.022		-	
			checked by		AB			