

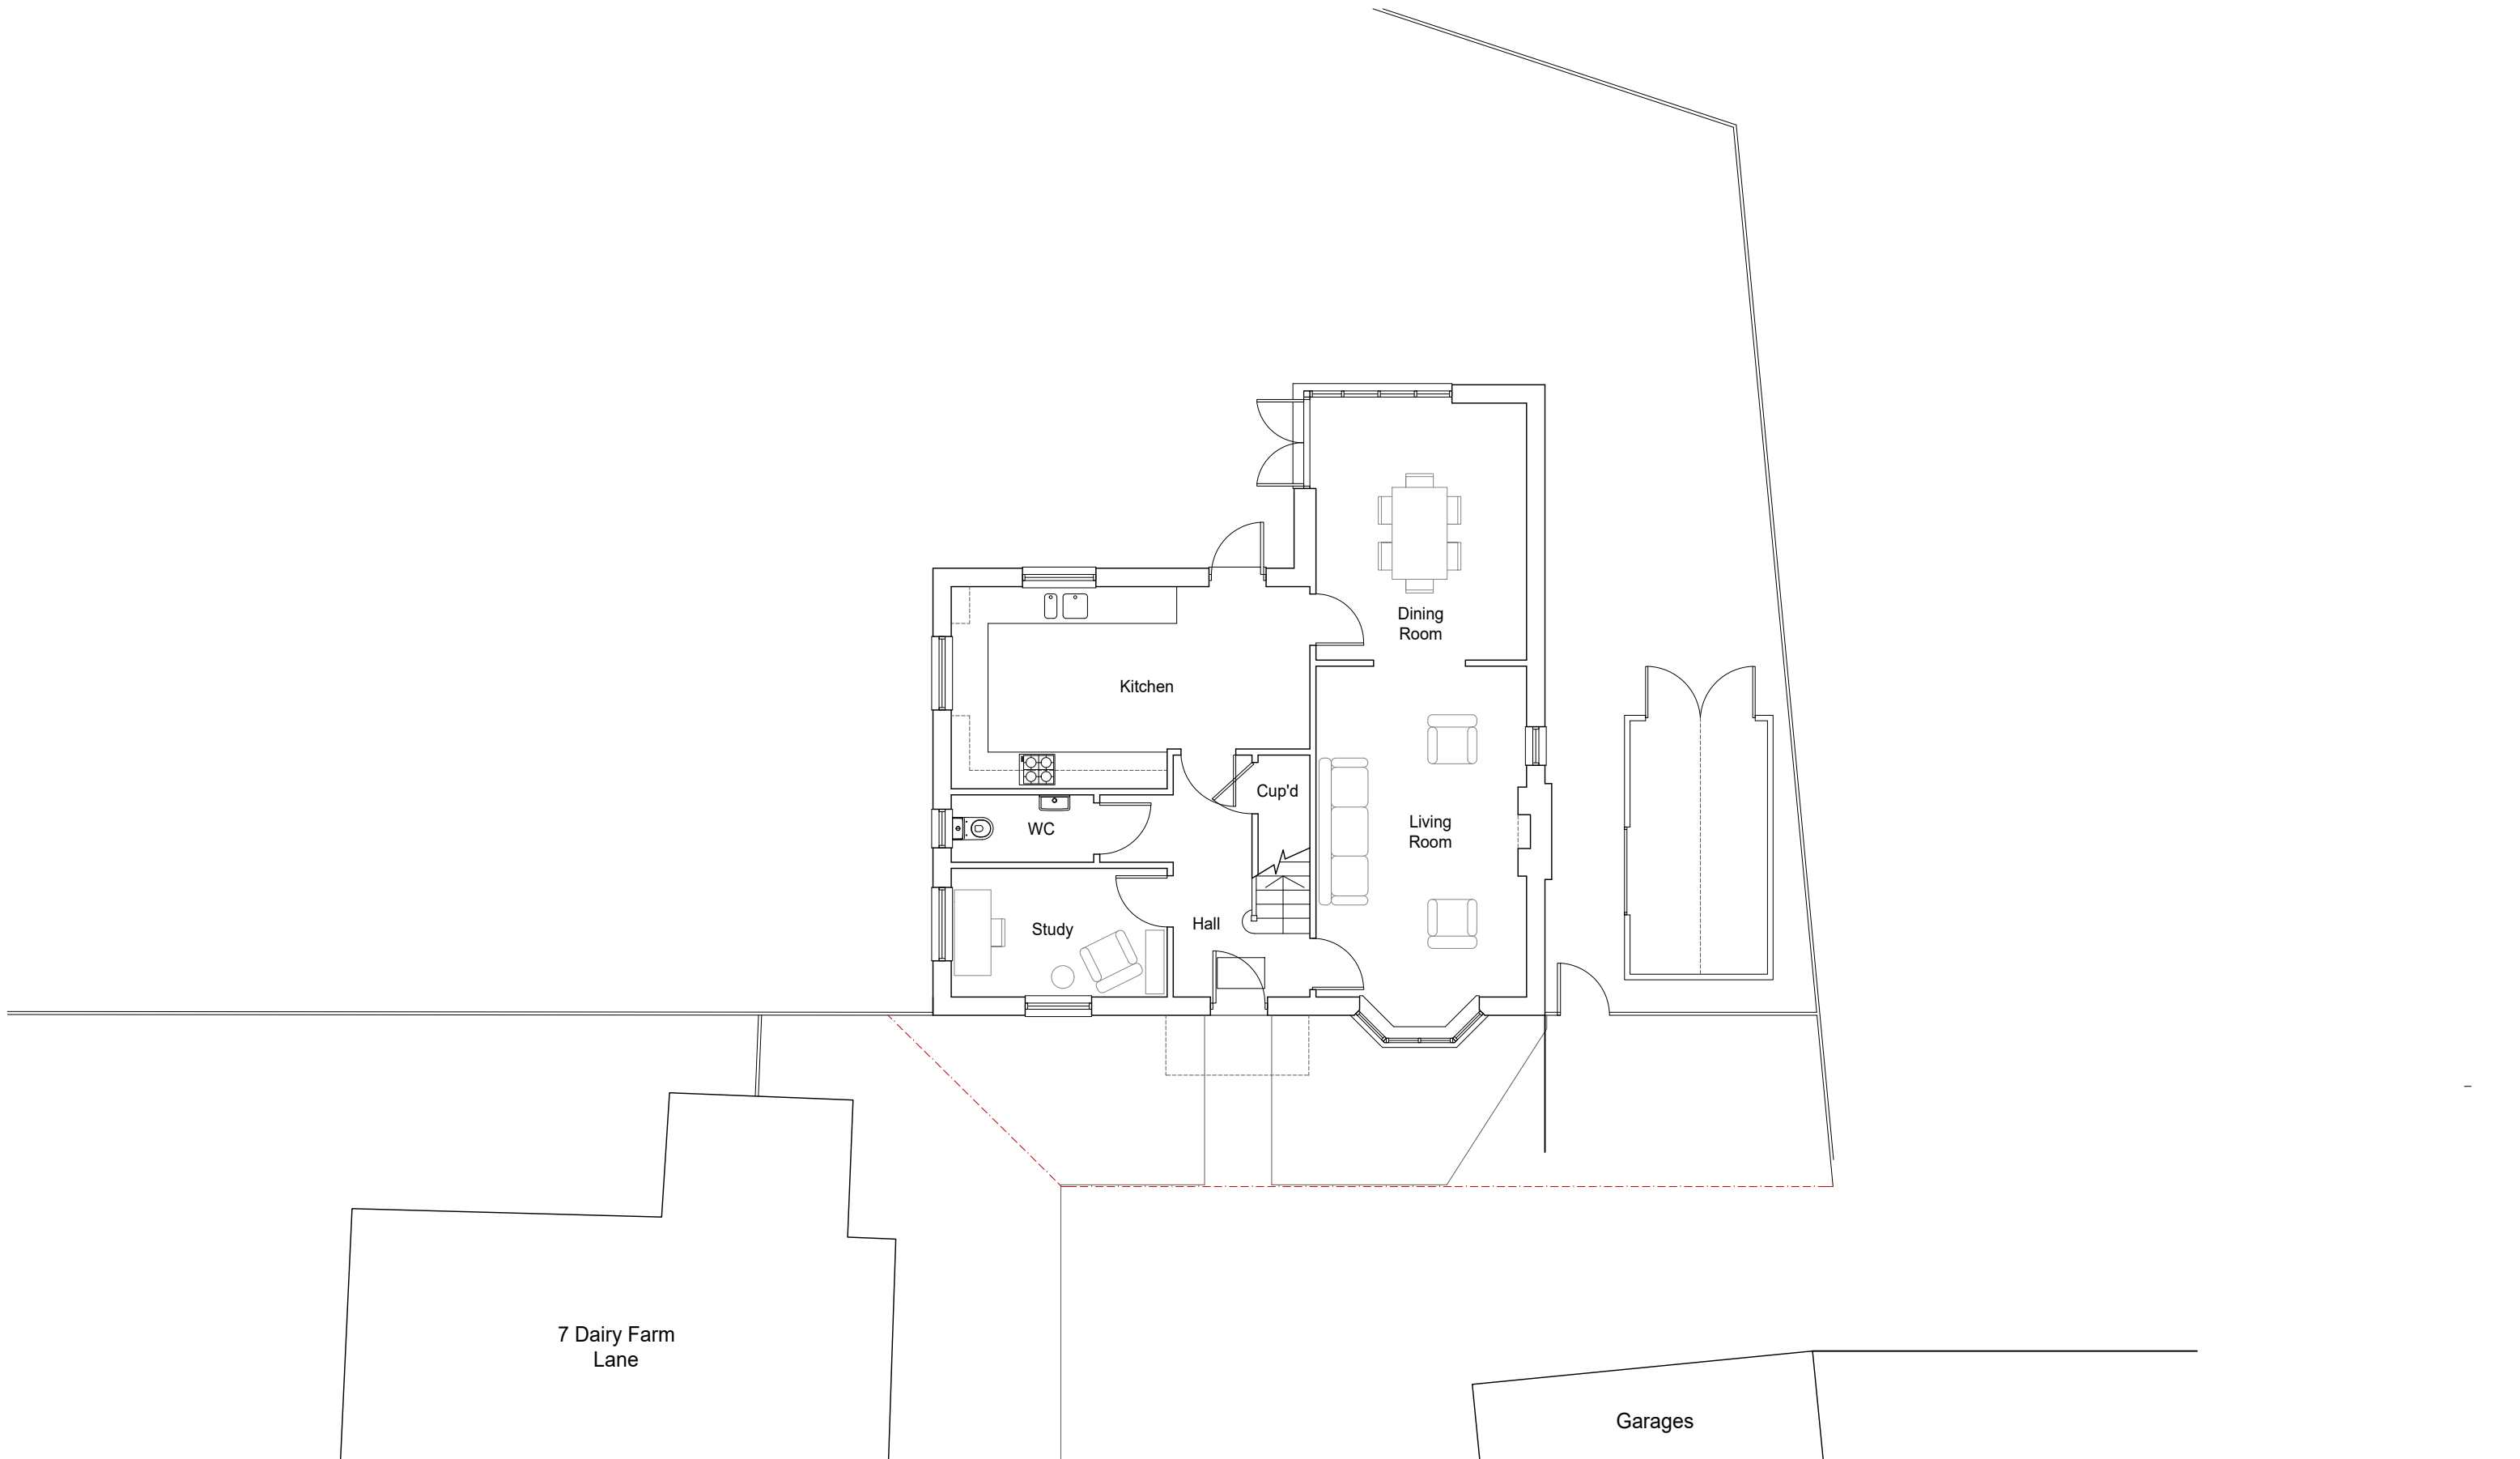


 

revisions	MICHAEL JONES ARCHITECTS 020 8948 1863 129 Kew Road, Richmond, TW9 2PN www.mjarchitects.co.uk studio@mjarchitects.co.uk	job title	drawing title	scale	1:100 at A3	
		8 Dairy Farm Lane	Existing Ground Floor Plan	date	Sep 2020	
		client	drawing number	rev	drawn by	AMP
		Graeme & Tanya Armour	1593.01.03.Exg.022	-	checked by	AB

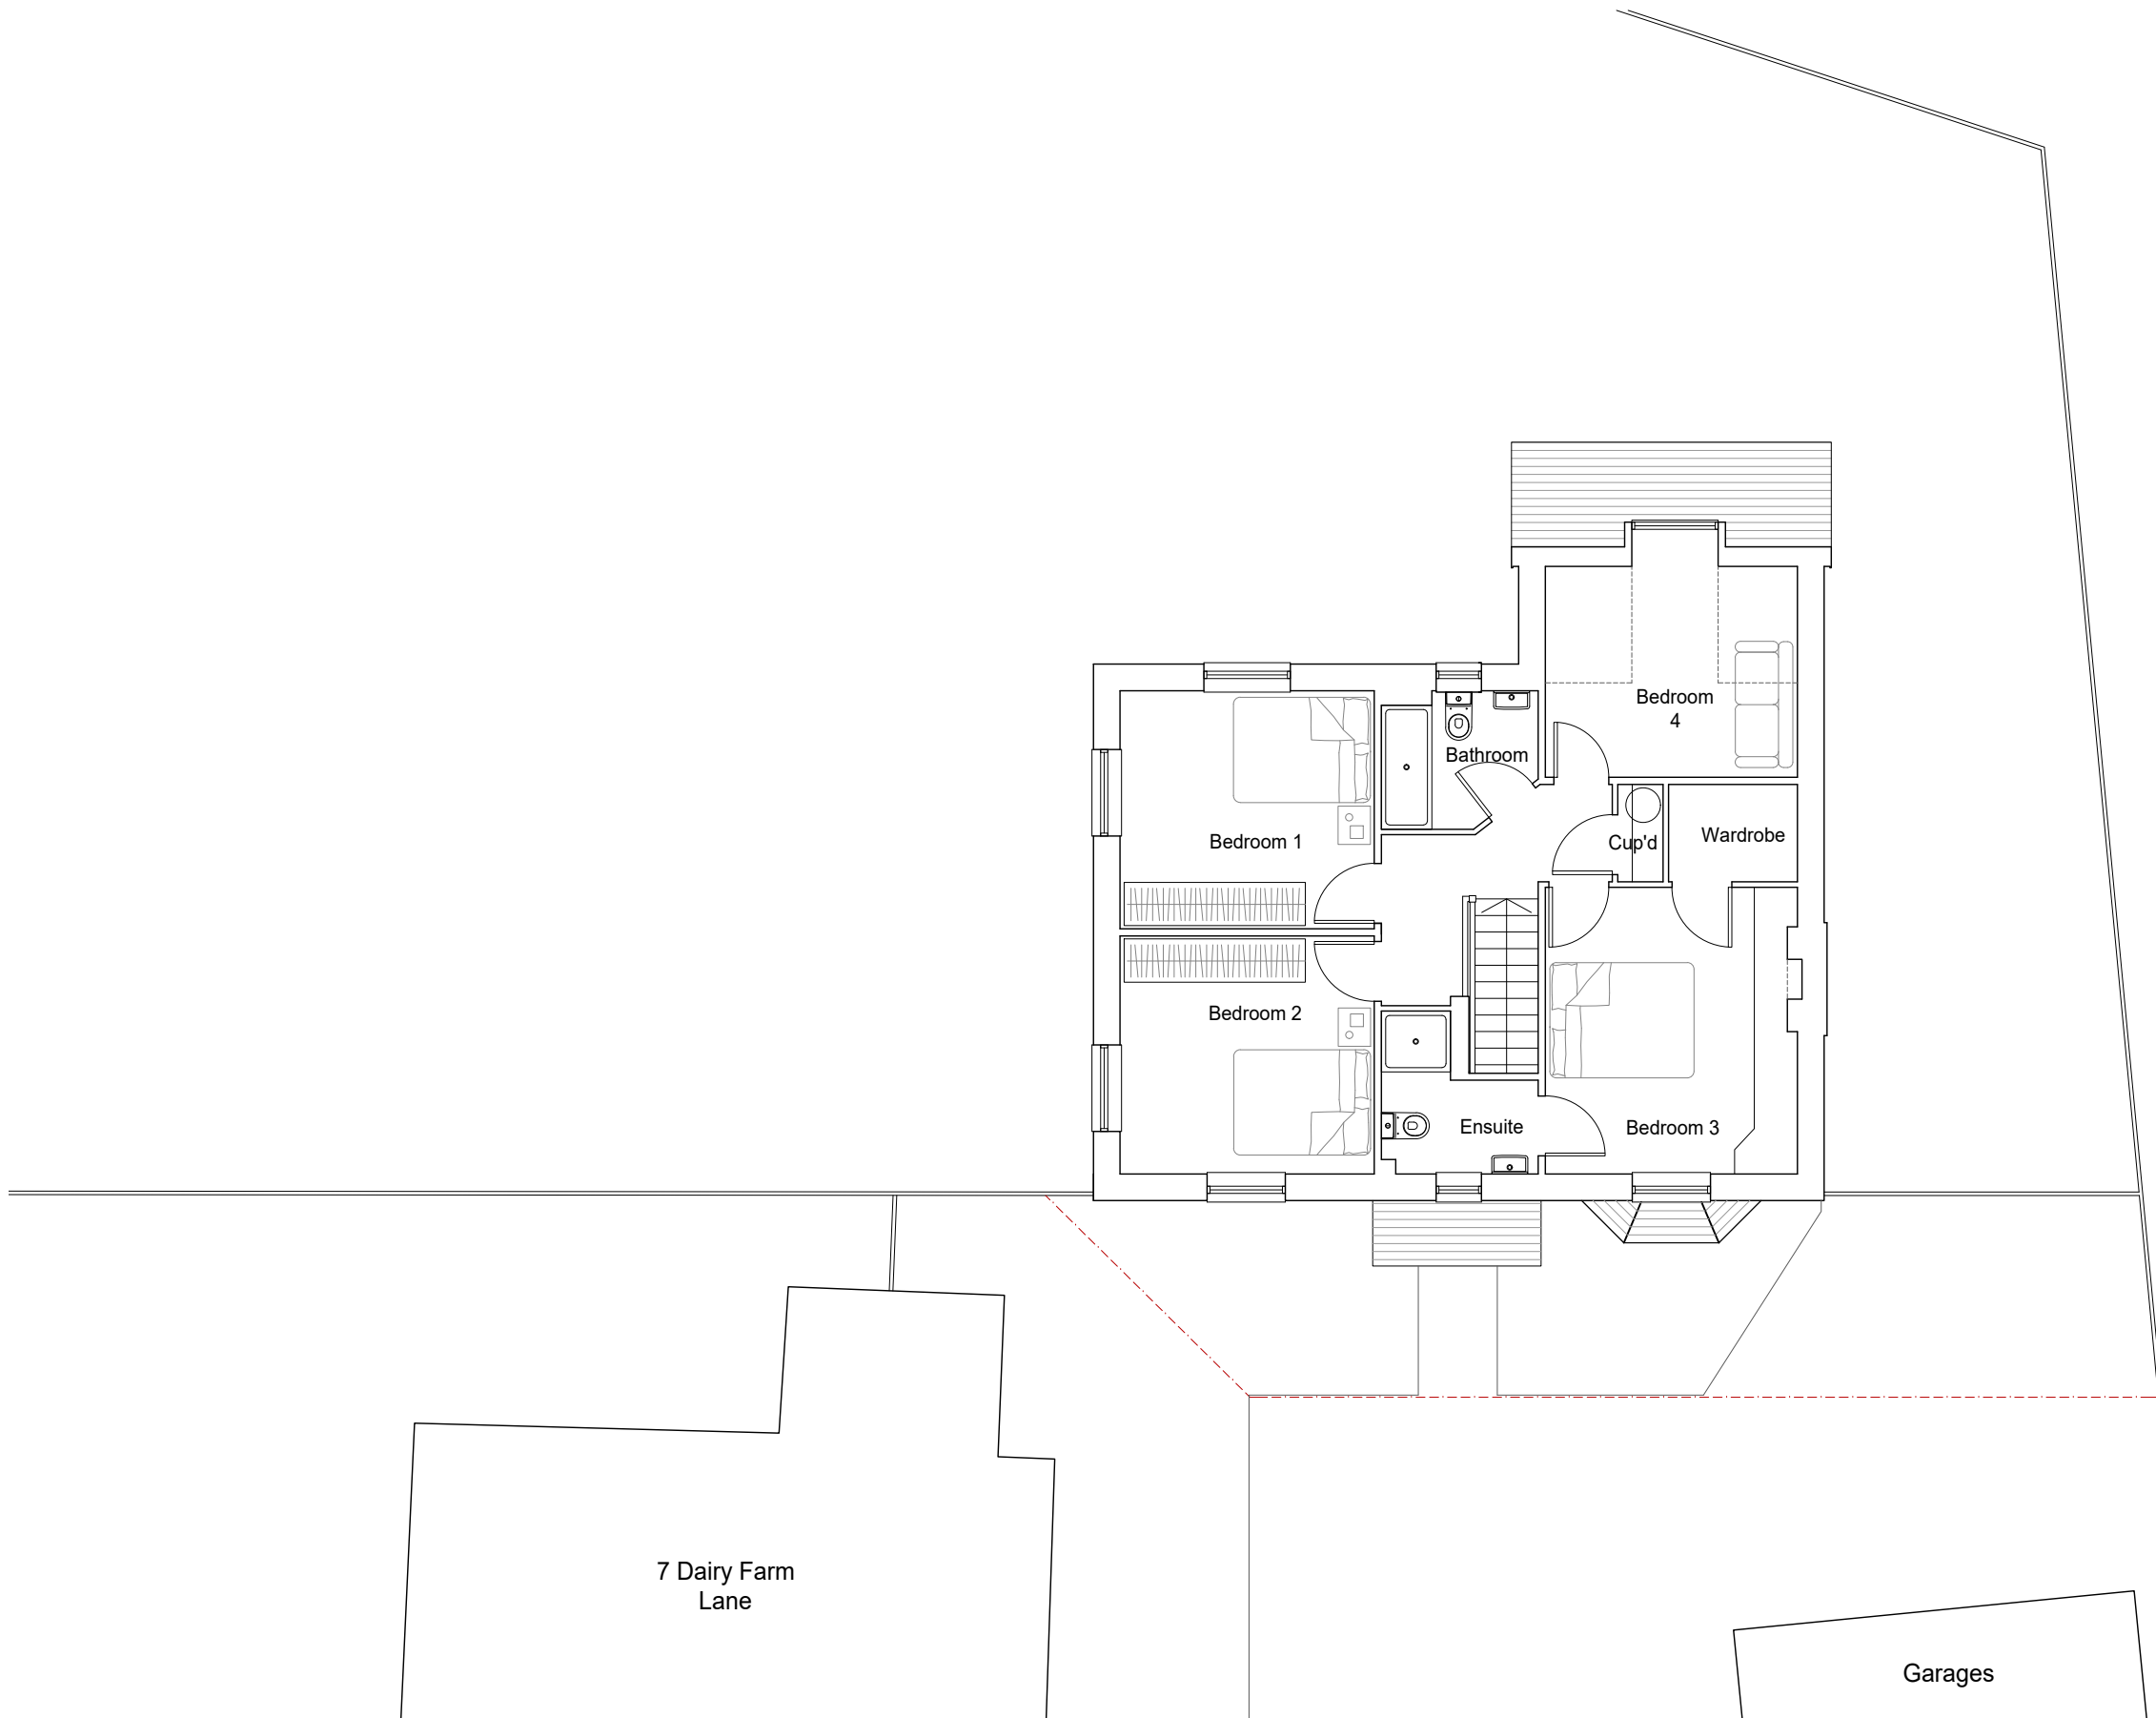

revisions

MICHAEL JONES ARCHITECTS
020 8948 1863 | 129 Kew Road, Richmond, TW9 2PN
www.mjarchitects.co.uk | studio@mjarchitects.co.uk

job title

8 Dairy Farm Lane

client

Graeme & Tanya Armour

drawing title

Existing First Floor Plan

drawing number


1593.01.03.Exg.023

scale 1:100 at A3

date Sep 2020

rev drawn by AMP

- checked by AB

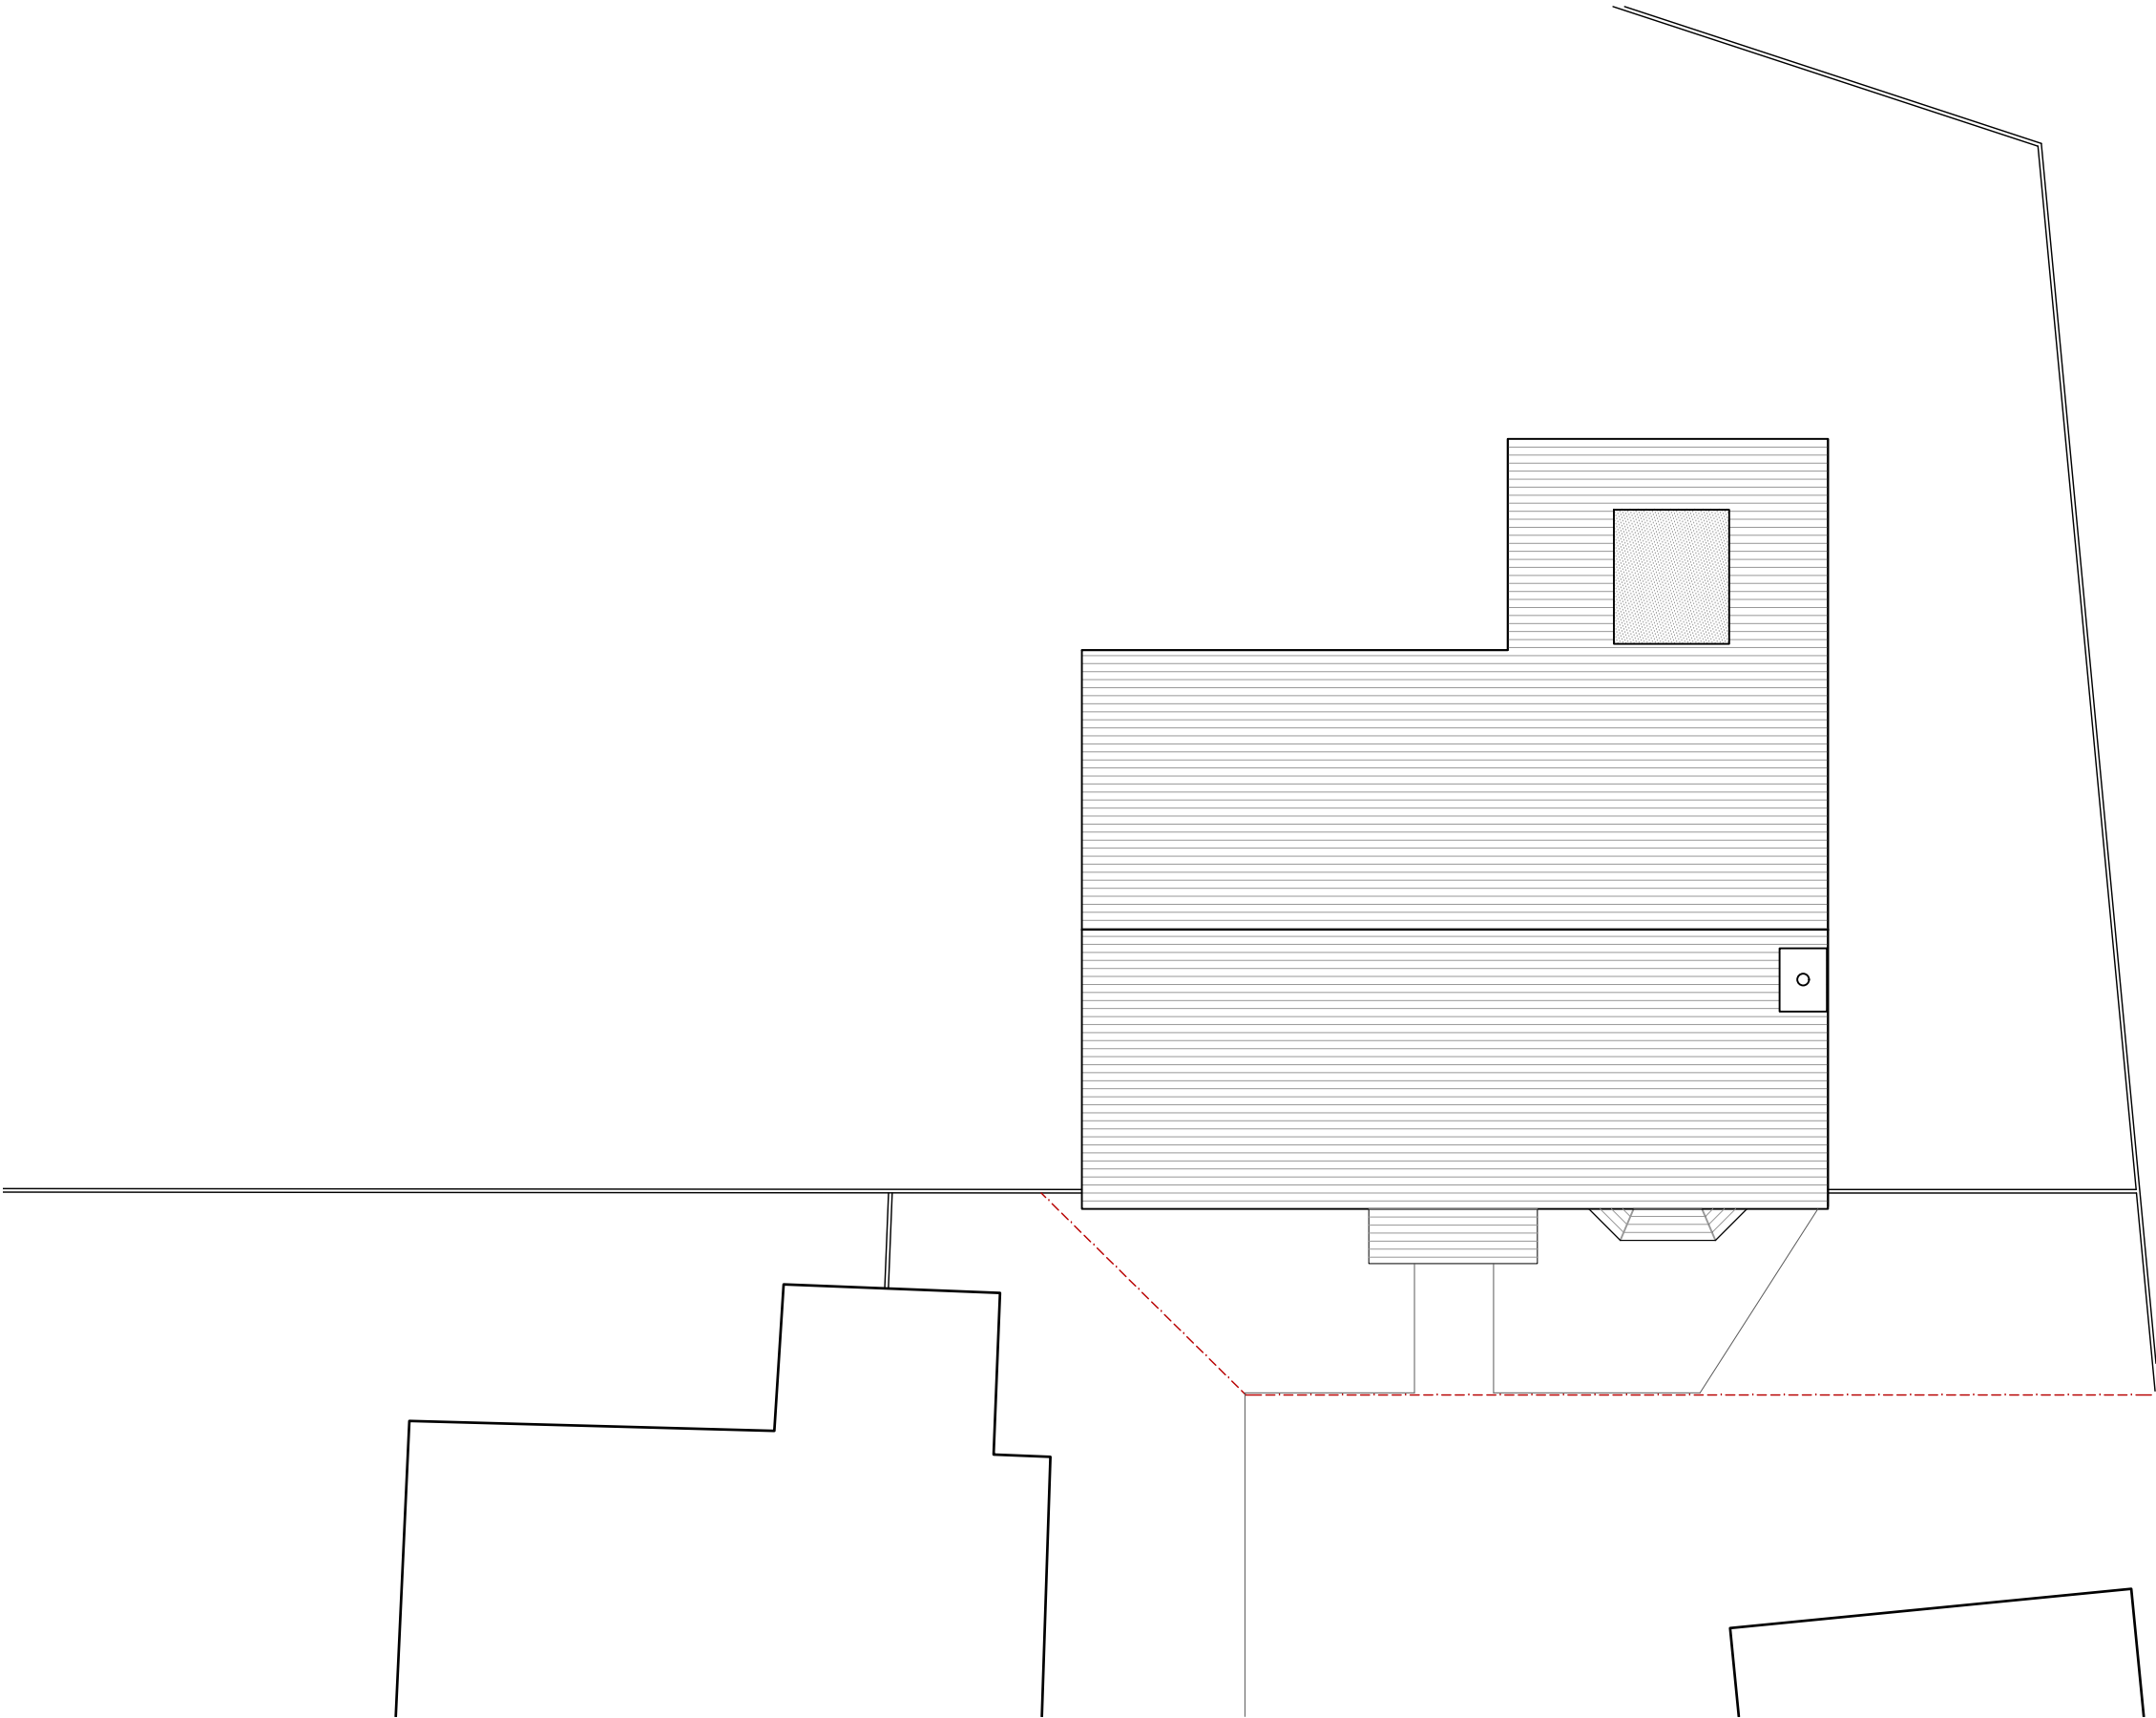

revisions	-
-----------	---

MICHAEL JONES ARCHITECTS

020 8948 1863 | 129 Kew Road, Richmond, TW9 2PN
www.mjarchitects.co.uk | studio@mjarchitects.co.uk

job title

8 Dairy Farm Lane

client

Graeme & Tanya Armour

drawing title	Existing Roof Plan	scale	1:100 @ A3
		date	Sept 2020
drawing number	1593.01.03.Exg.024	rev	JN
		checked by	AMP



0 1 2m

revisions

MICHAEL JONES ARCHITECTS

020 8948 1863 | 129 Kew Road, Richmond, TW9 2PN
www.mjarchitects.co.uk | studio@mjarchitects.co.uk

job title

8 Dairy Farm Lane

client

Graeme & Tanya Armour

drawing title

Existing Front (East) Elevation

drawing number

1593.01.03.Exg.060

rev

A

scale 1:50 at A3

date Sep 2020

drawn by AMP

checked by AB



0 1 2m

revisions

MICHAEL JONES ARCHITECTS

020 8948 1863 | 129 Kew Road, Richmond, TW9 2PN
www.mjarchitects.co.uk | studio@mjarchitects.co.uk

job title

8 Dairy Farm Lane

client

Graeme & Tanya Armour

drawing title

Existing Side (South) Elevation

drawing number

1593.01.03.Exg.061

rev

A

scale

1:50 at A3

date


Sep 2020

drawn by

AMP

checked by

AB

 

revisions

MICHAEL JONES ARCHITECTS

020 8948 1863 | 129 Kew Road, Richmond, TW9 2PN
www.mjarchitects.co.uk | studio@mjarchitects.co.uk

job title

8 Dairy Farm Lane

client

Graeme & Tanya Armour

drawing title

Existing Rear (West) Elevation

drawing number

1593.01.03.Exg.062

scale

1:50 at A3

date

Sep 2020

rev

A

drawn by

AMP

checked by

AB



0 1 2m

revisions

MICHAEL JONES ARCHITECTS

020 8948 1863 | 129 Kew Road, Richmond, TW9 2PN
www.mjarchitects.co.uk | studio@mjarchitects.co.uk

job title

8 Dairy Farm Lane

client

Graeme & Tanya Armour

drawing title

Existing Side (North) Elevation

drawing number

1593.01.03.Exg.063

rev

A

scale 1:50 at A3

date Sep 2020

drawn by AMP

checked by AB