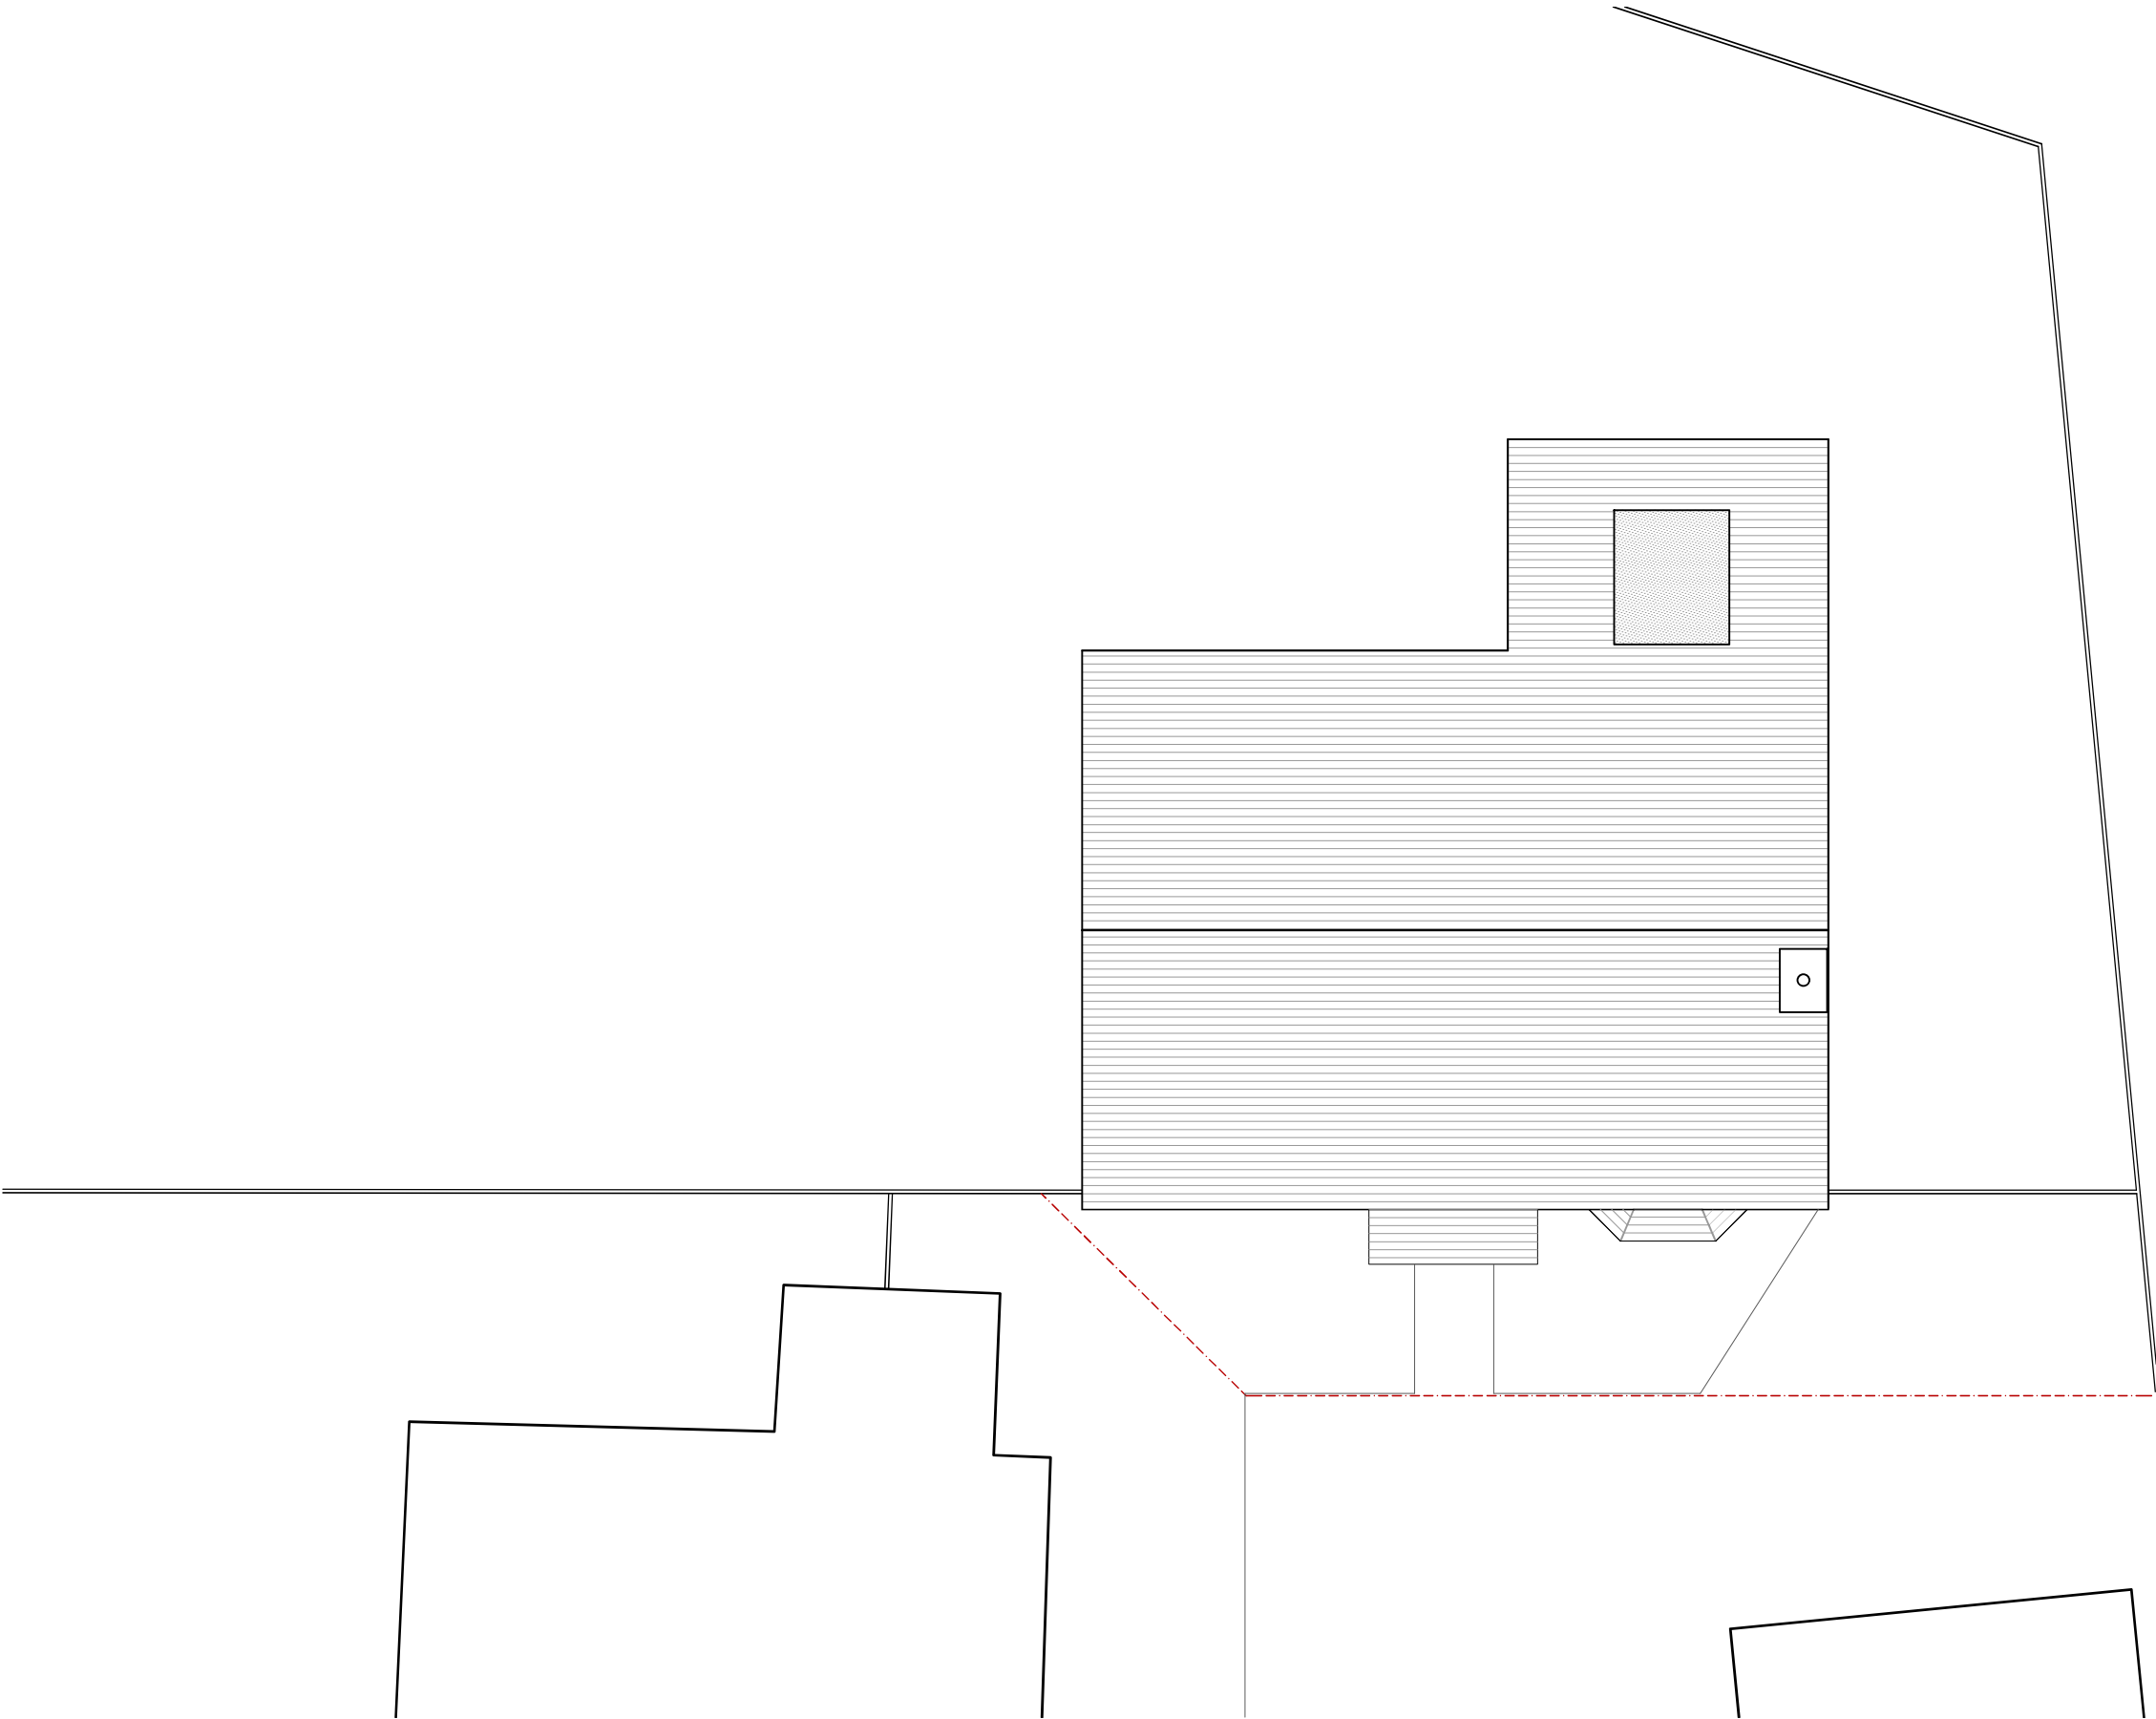


revisions

MICHAEL JONES ARCHITECTS

020 8948 1863 | 129 Kew Road, Richmond, TW9 2PN
www.mjarchitects.co.uk | studio@mjarchitects.co.uk

job title

8 Dairy Farm Lane

client

Graeme & Tanya Armour

drawing title

Existing Roof Plan

drawing number

1593.01.03.Exg.024

scale 1:100 @ A3

date Sept 2020

rev drawn by JN

- checked by AMP