
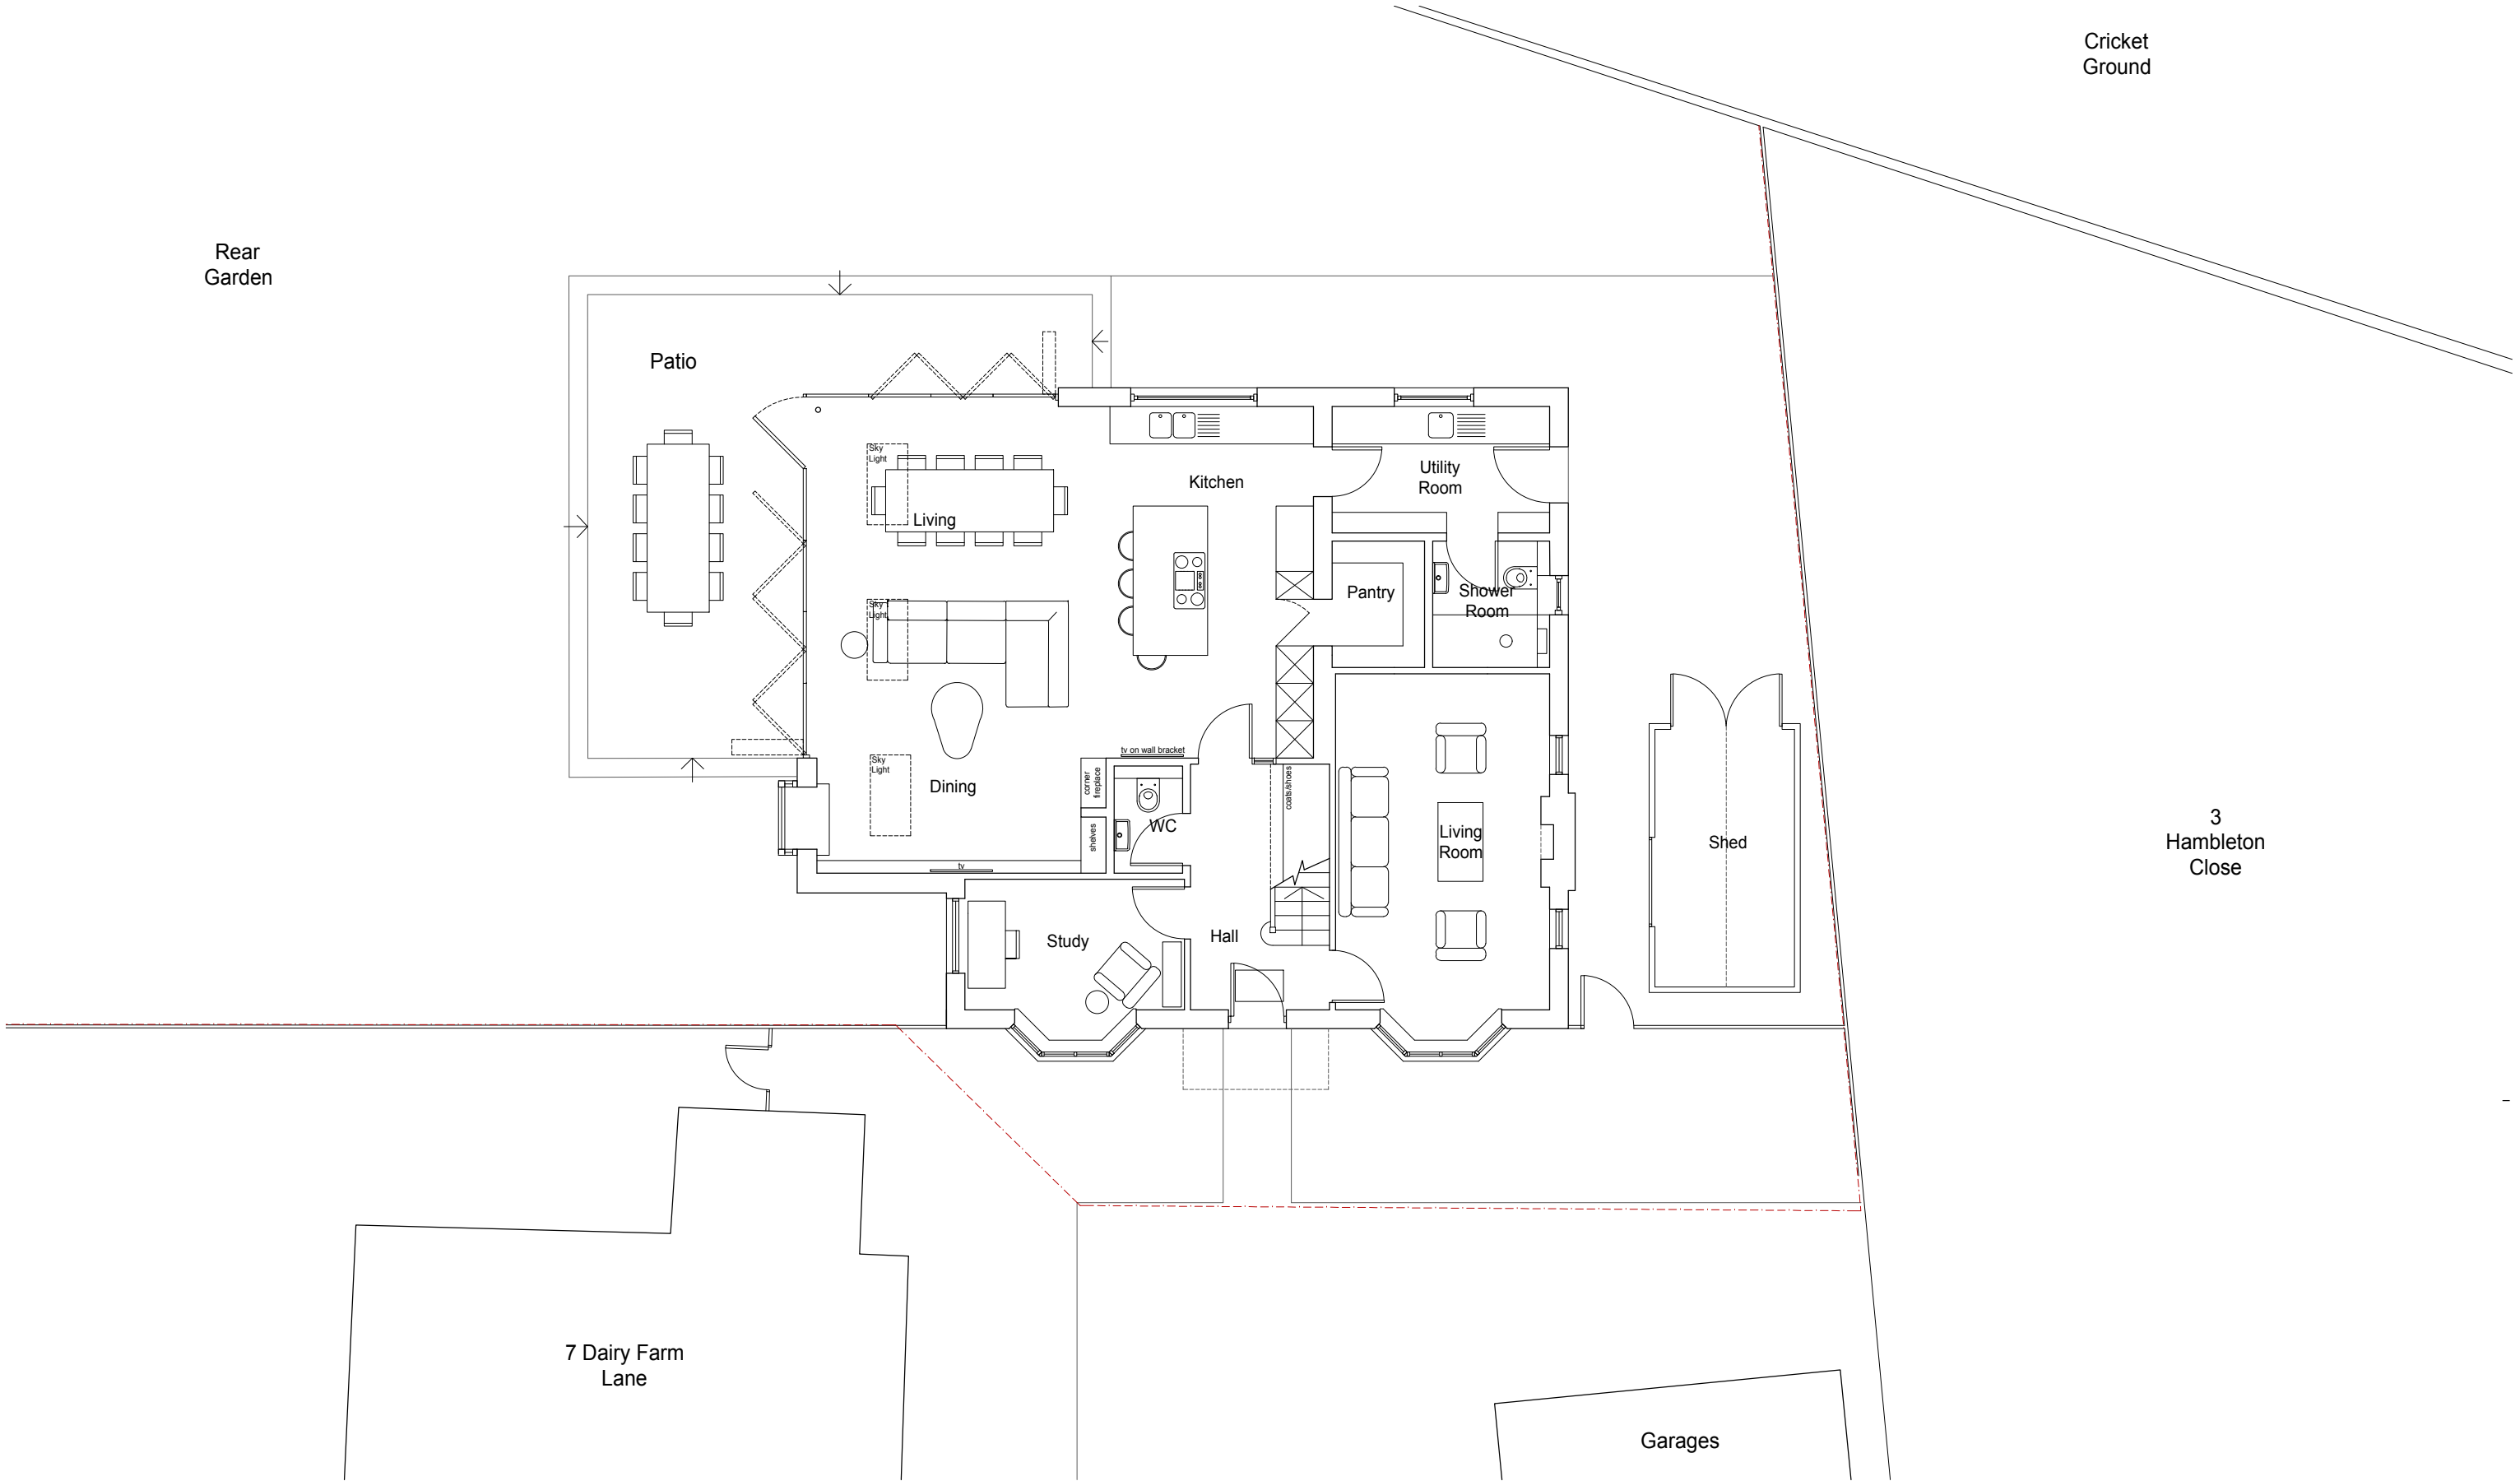


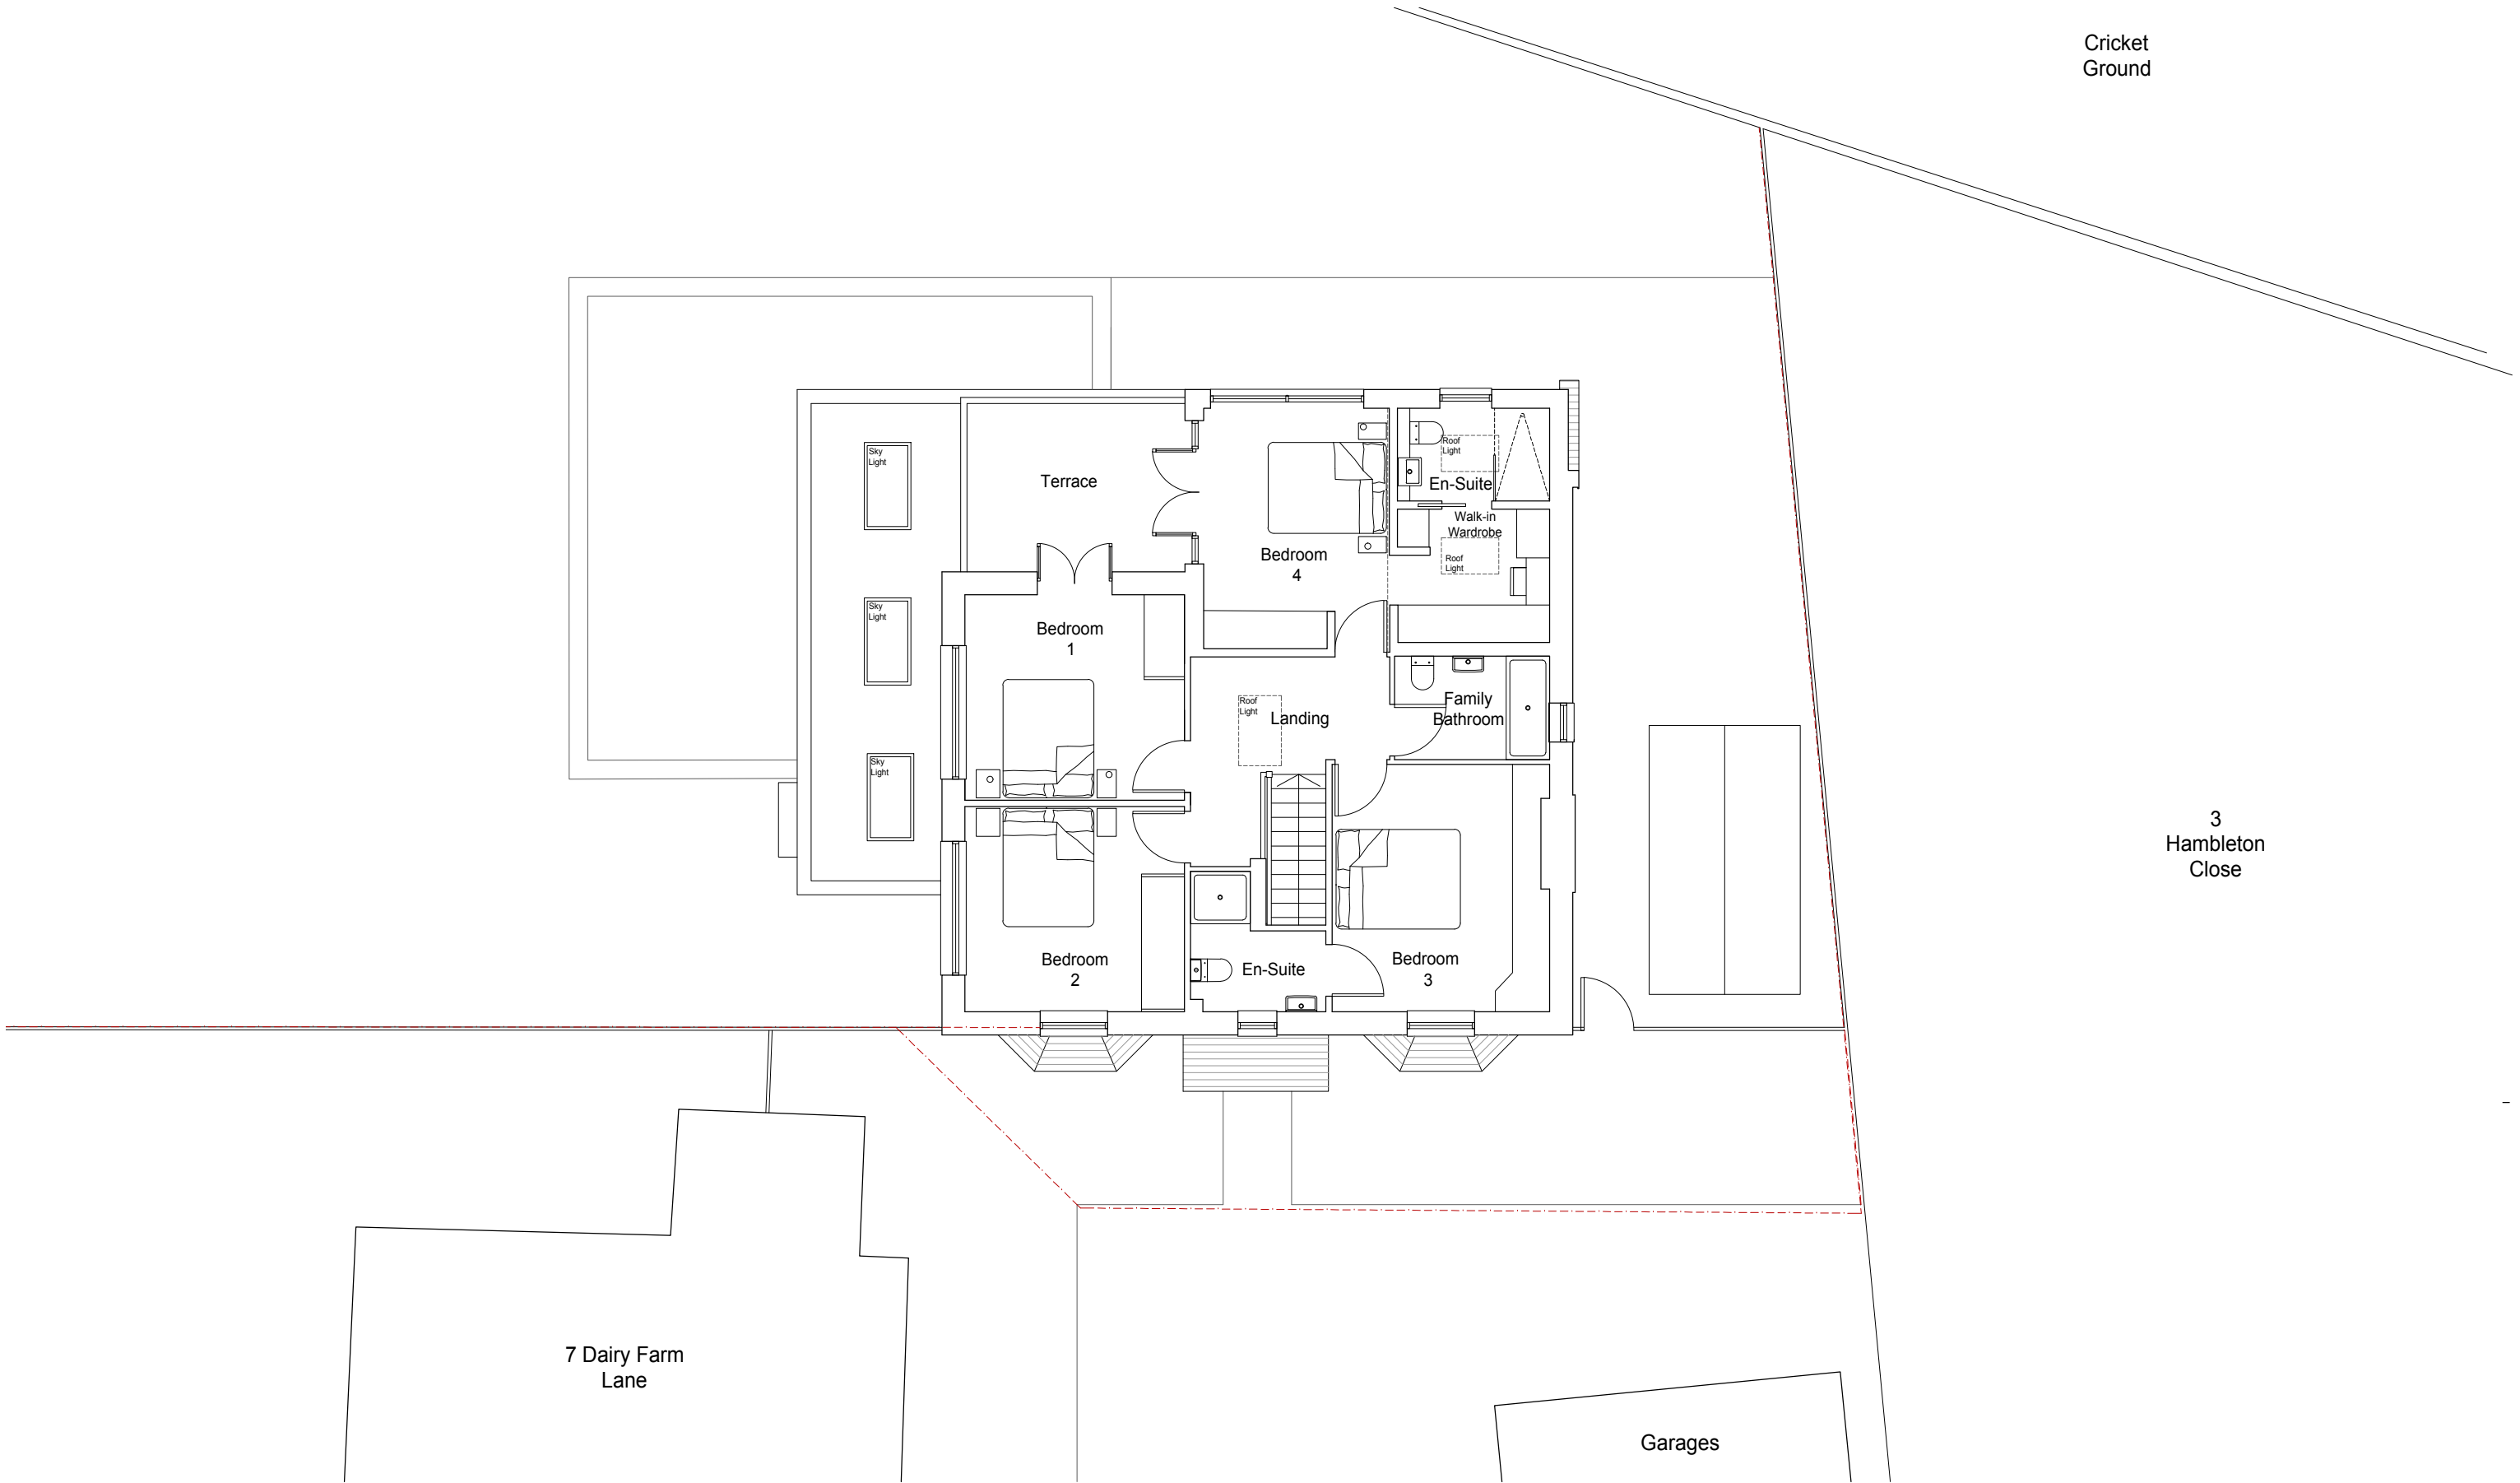

Cricket
Ground

3
Hambleton
Close

7 Dairy Farm
Lane

Garages

0 1 2 4m



job title

8 Dairy Farm Lane

client

Graeme & Tanya Armour

drawing title

Proposed First Floor Plan

drawing number

1593.03.03.PIn.023

rev



A


scale 1:100 at A3

date Dec 2021

drawn by AB

checked by -

 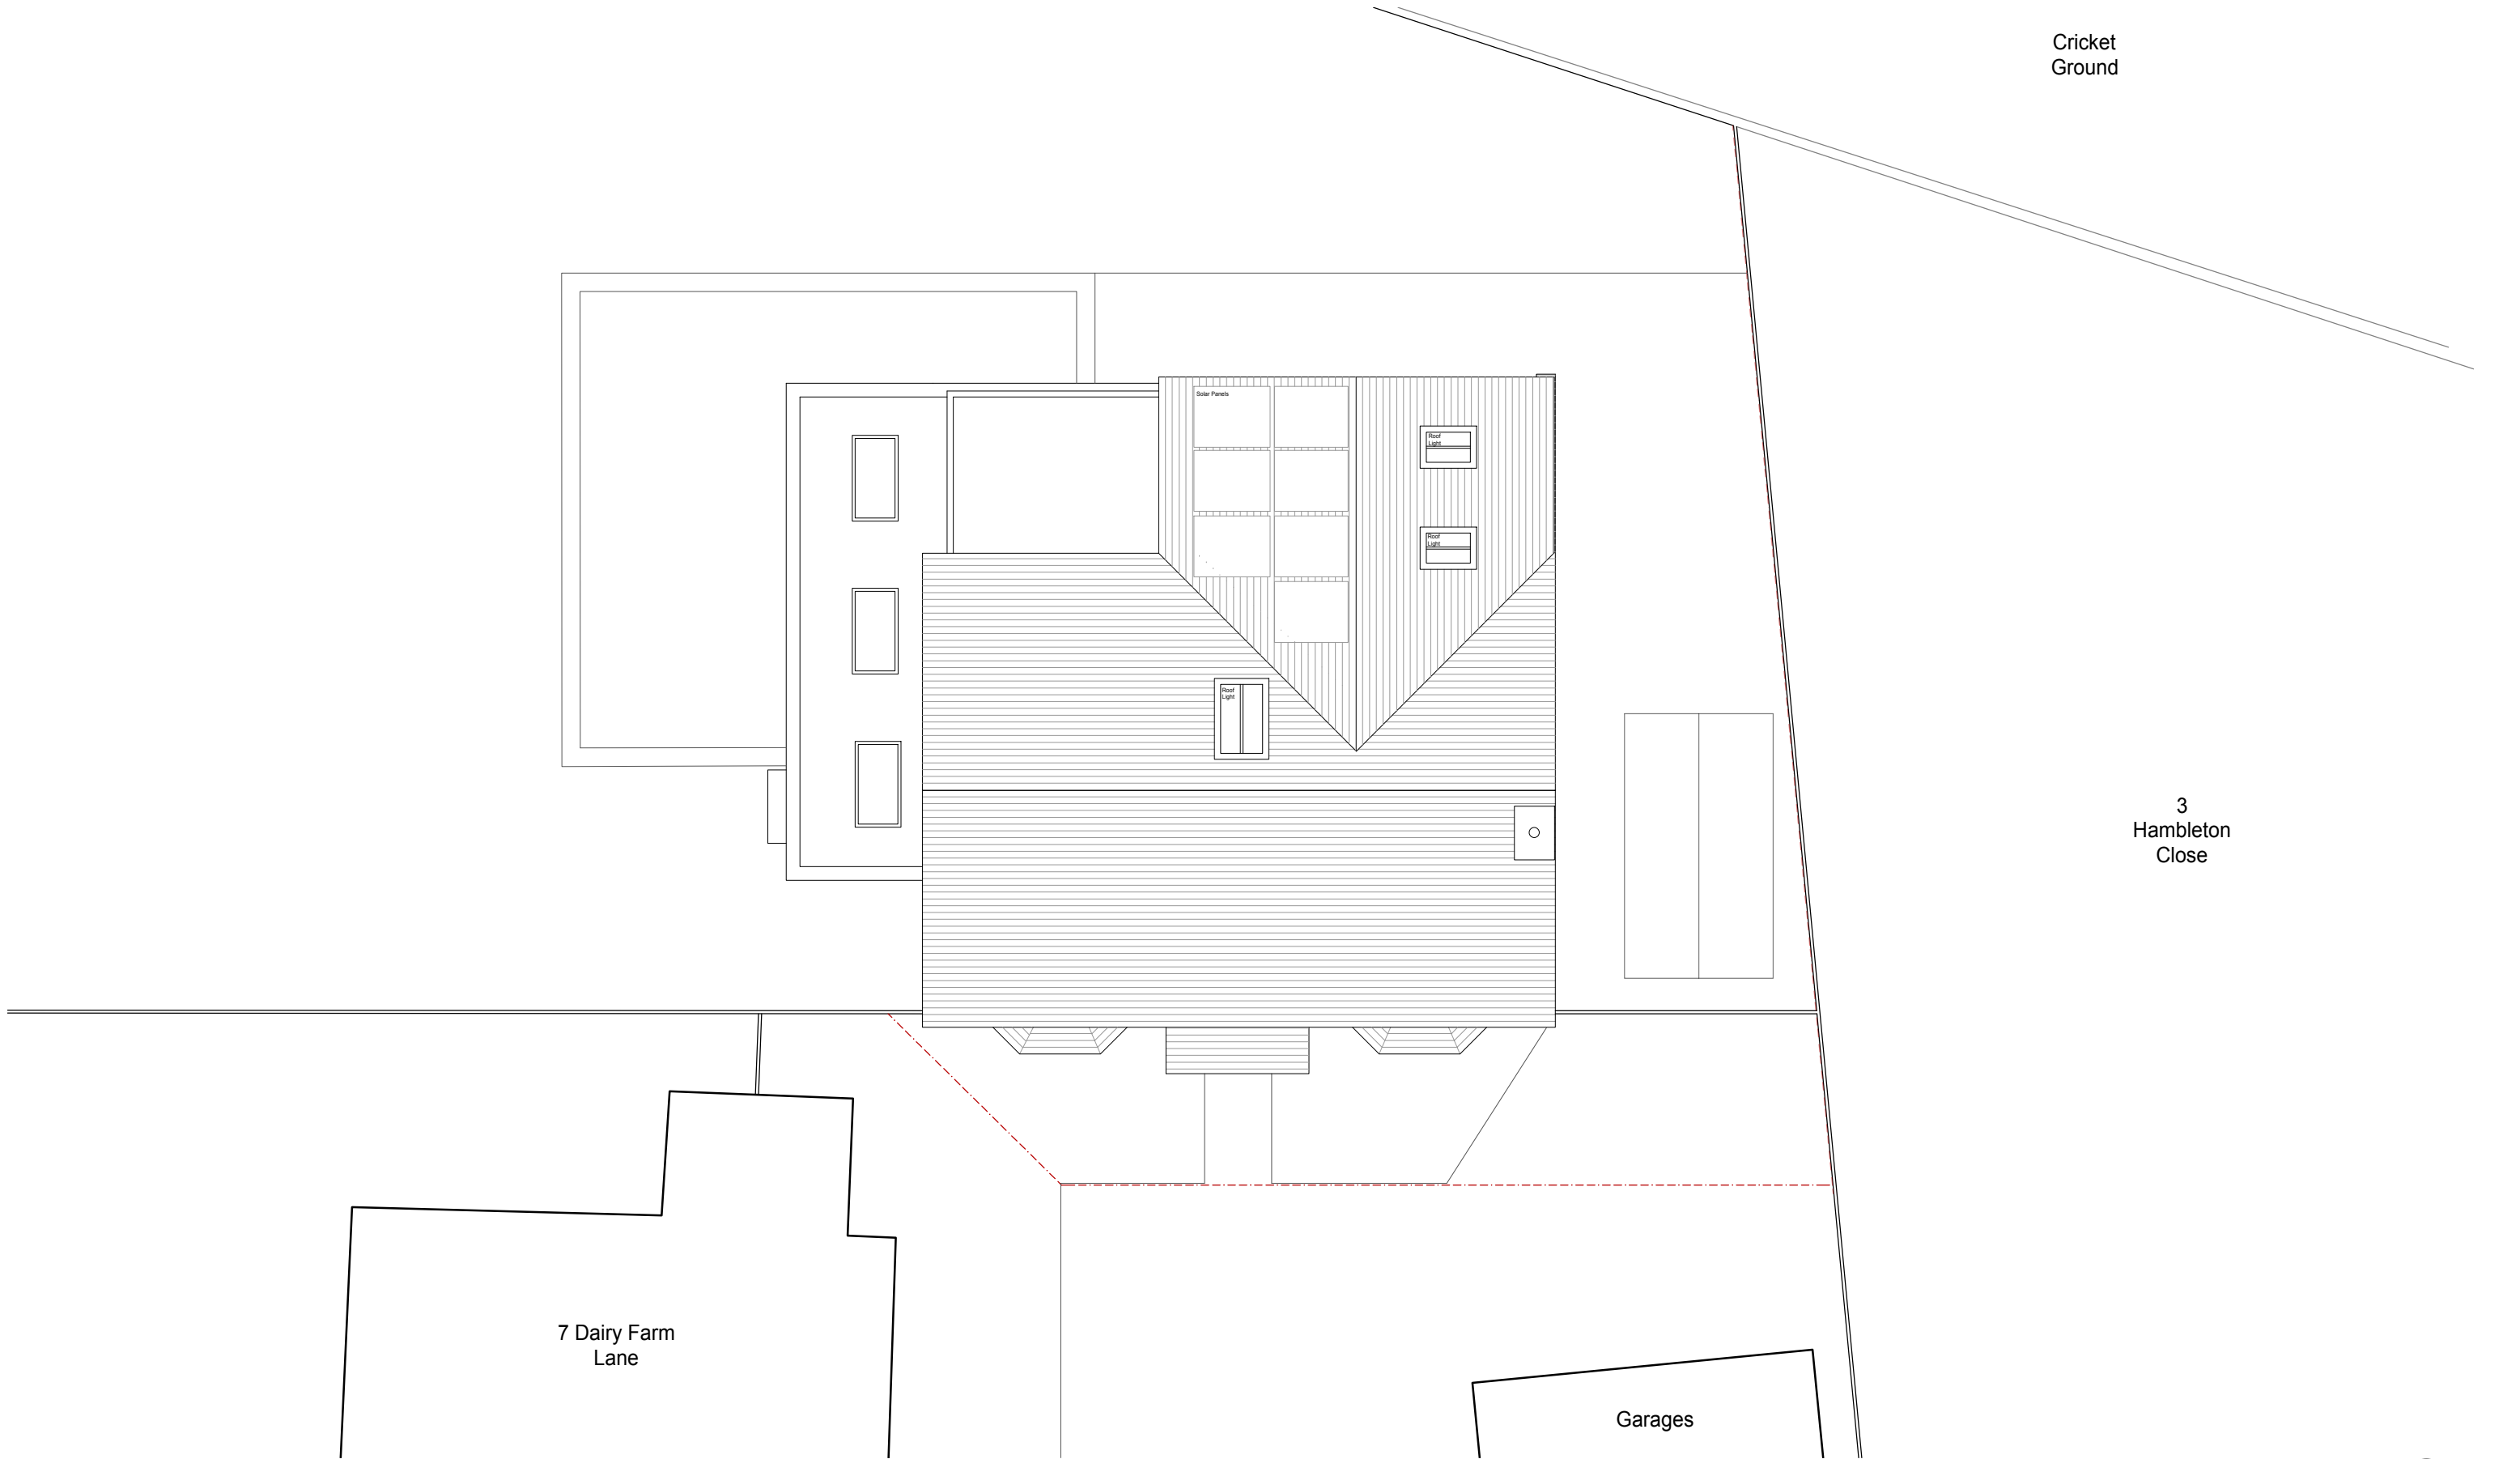

 

Rev _ - dd mm yy - Description - XX
revisions

MICHAEL JONES ARCHITECTS

020 8948 1863 | 129 Kew Road, Richmond, TW9 2PN
www.mjarchitects.co.uk | studio@mjarchitects.co.uk

job title

8 Dairy Farm Lane

client

Graeme & Tanya Armour

drawing title

Proposed Front (East) Elevation

drawing number

1593.03.03.PIn.060

rev

-

scale

1:50 at A3

date

Dec 2021

drawn by

AB

checked by

-



0 1 2m

Rev _ - dd mm yy - Description - XX
revisions

MICHAEL JONES ARCHITECTS

020 8948 1863 | 129 Kew Road, Richmond, TW9 2PN
www.mjarchitects.co.uk | studio@mjarchitects.co.uk

job title

8 Dairy Farm Lane

client

Graeme & Tanya Armour

drawing title

Proposed Side (South) Elevation

drawing number

1593.03.03.PIn.061

rev

-

scale

1:50 at A3

date

Dec 2021

drawn by

AB

checked by

-



0 1 2m

Rev A - 13 12 21 - Amended in response to client comment - AB
revisions

MICHAEL JONES ARCHITECTS

020 8948 1863 | 129 Kew Road, Richmond, TW9 2PN
www.mjarchitects.co.uk | studio@mjarchitects.co.uk

job title

8 Dairy Farm Lane

client

Graeme & Tanya Armour

drawing title

Proposed Rear (West) Elevation

drawing number

1593.03.03.PIn.062

rev

A

scale

1:50 at A3

date

Dec 2021

drawn by

AB

checked by

-



0 1 2m

Rev _ - dd mm yy - Description - XX
revisions

MICHAEL JONES ARCHITECTS

020 8948 1863 | 129 Kew Road, Richmond, TW9 2PN
www.mjarchitects.co.uk | studio@mjarchitects.co.uk

job title

8 Dairy Farm Lane

client

Graeme & Tanya Armour

drawing title

Proposed Side (North) Elevation

drawing number

1593.03.03.PIn.063

rev

-

scale 1:50 at A3

date Dec 2021

drawn by AB

checked by -