


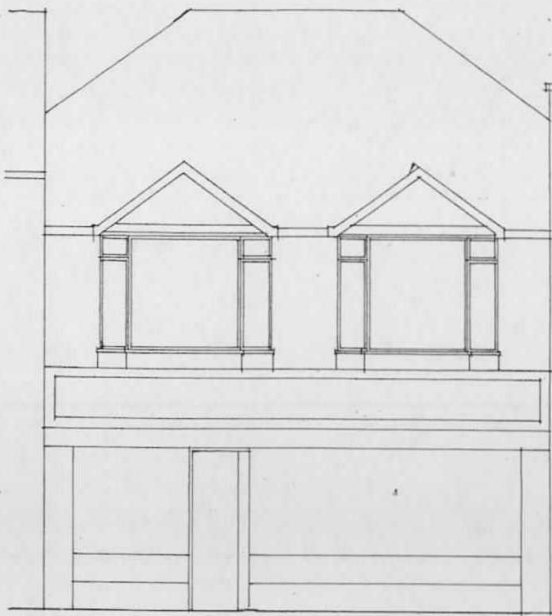


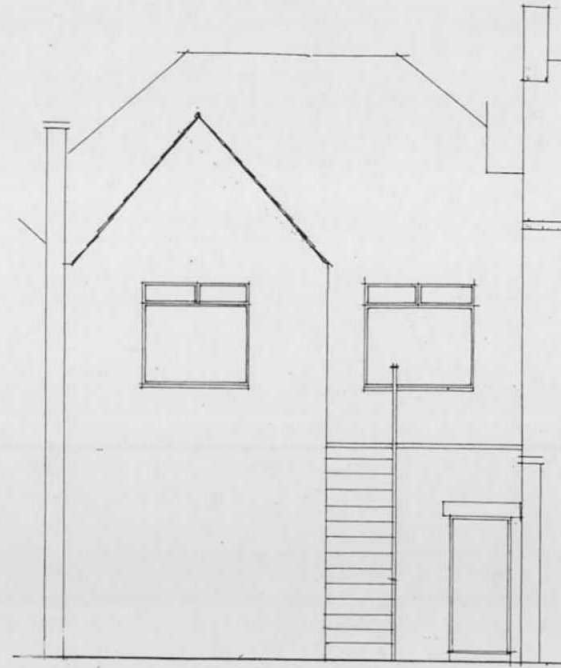


Front Elevation

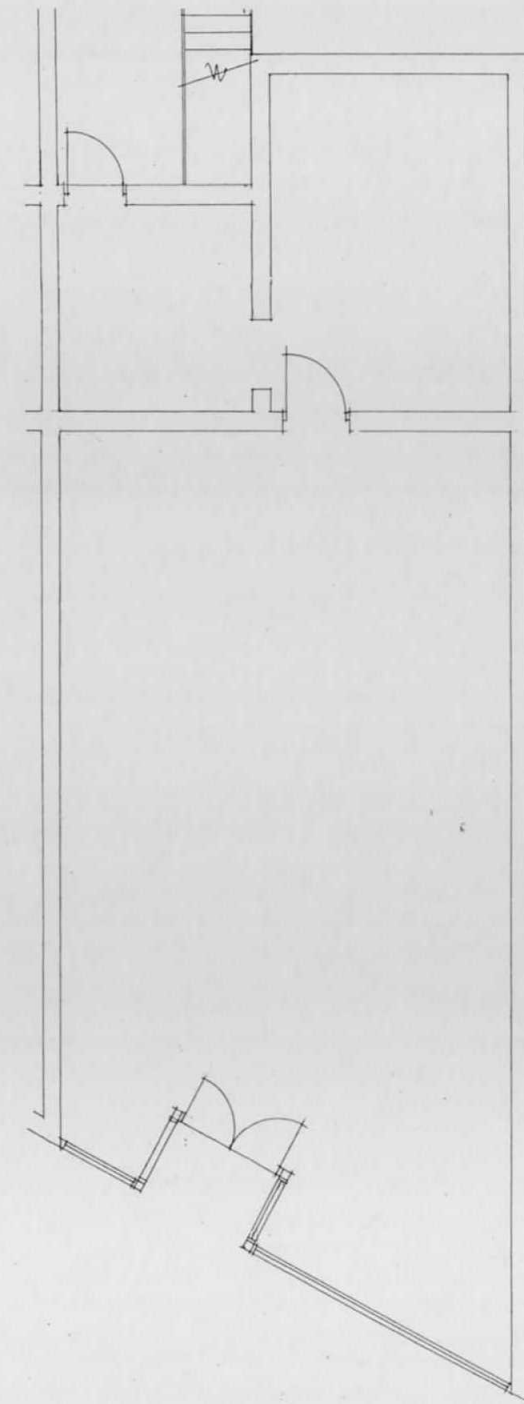

Rear Elevation

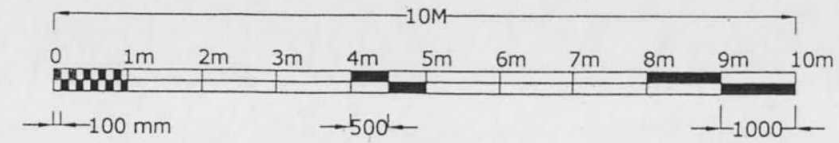

Ground Floor Plan

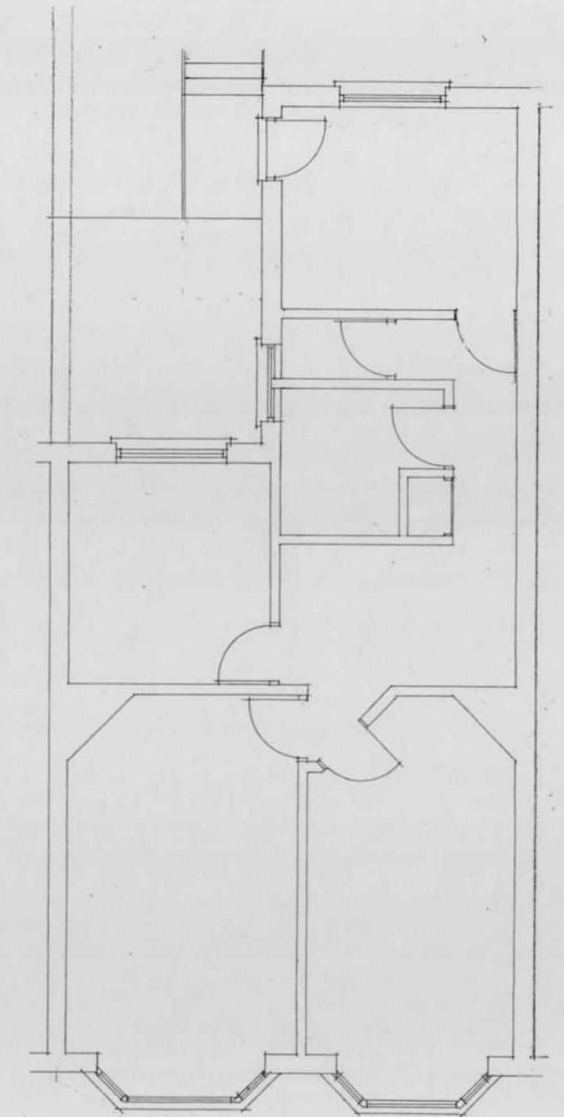

First Floor Plan

 david silverman architectural consultant 70 woodland drive, watford, herts wd17 3bz mobile: 07941 306 146	
SITE 10 East Avenue Hayes Middx UB3 2HP	
CLIENT	
DETAIL Existing	
DATE	DRAWING NUMBER
SCALE 1:100	19/105/1
DRAWN BY	