


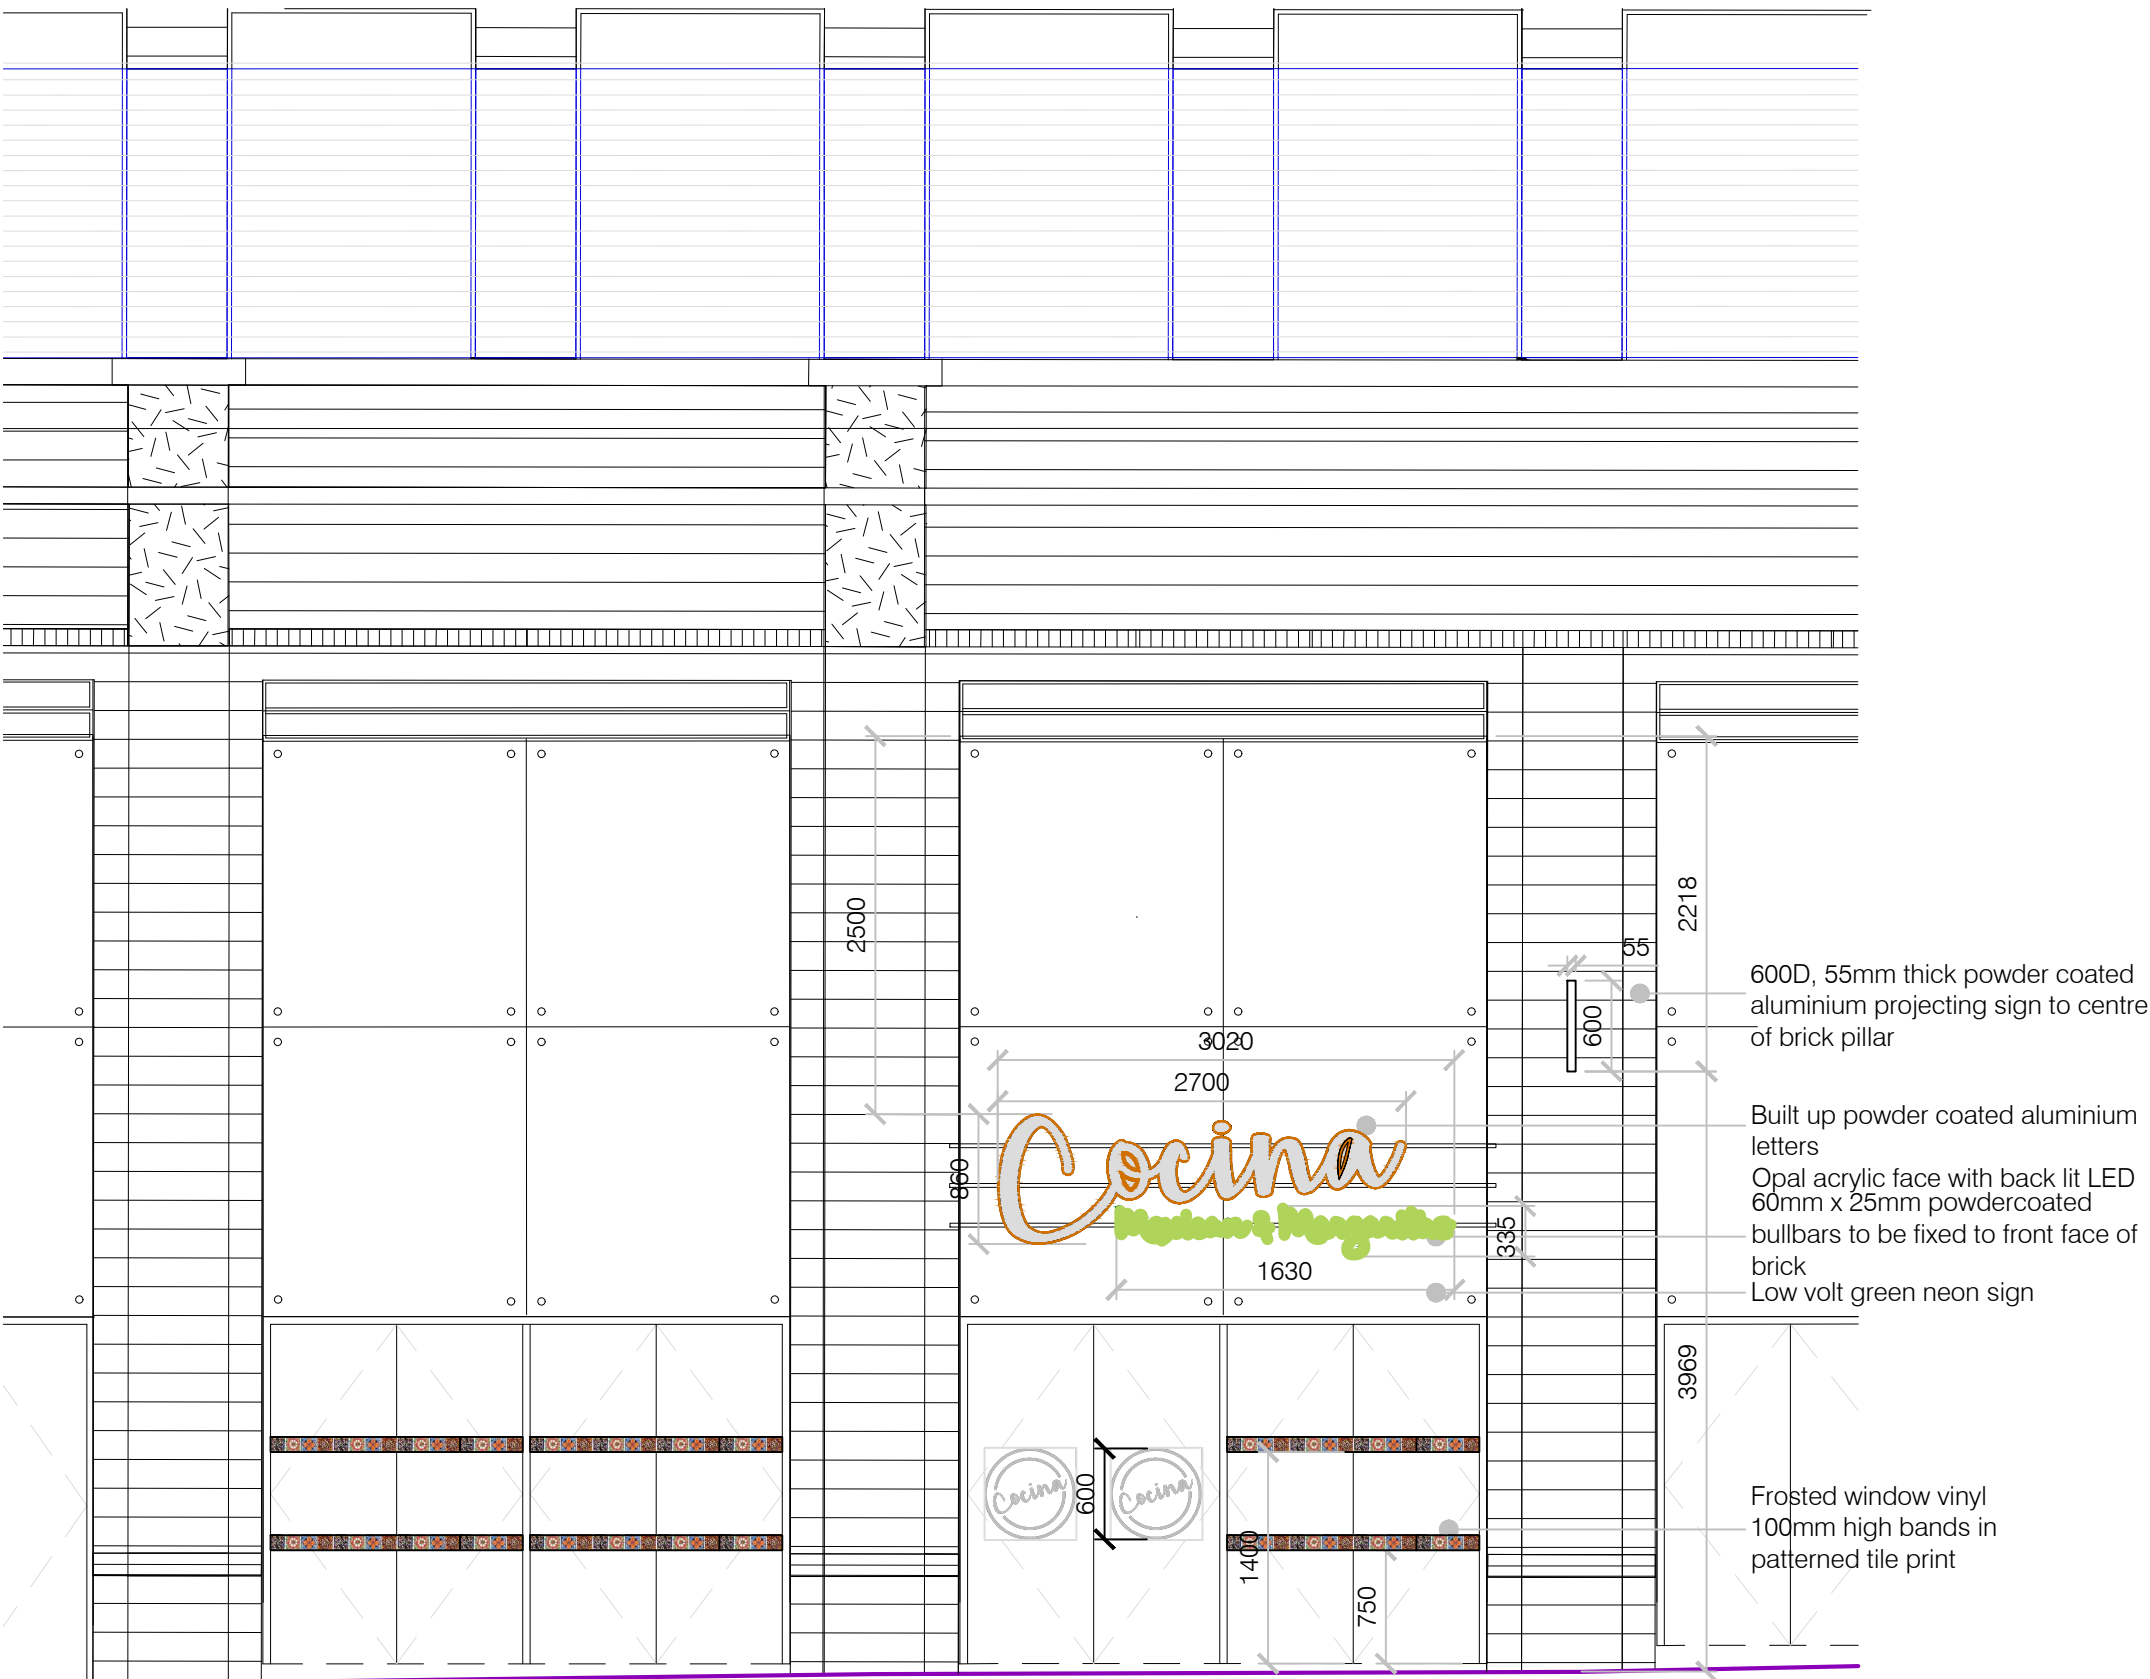


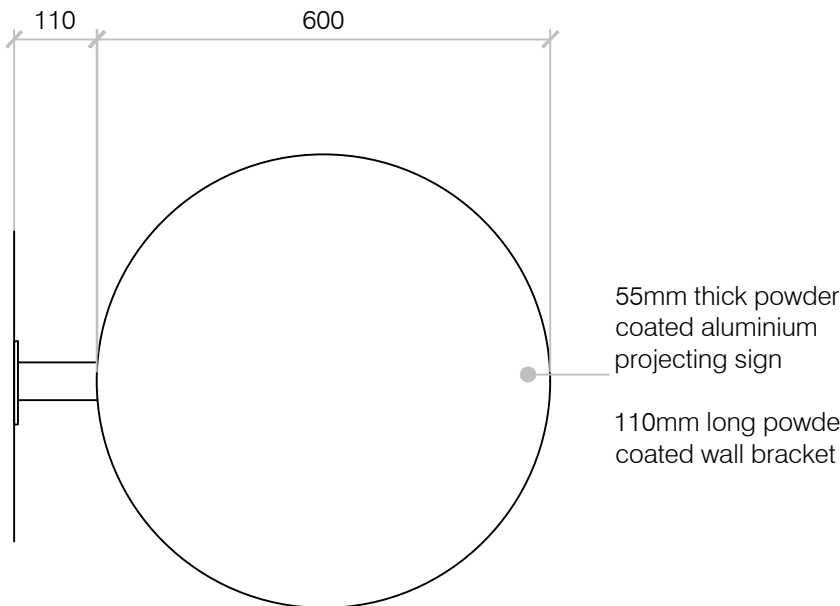

Shopfront Elevation
Scale 1:50

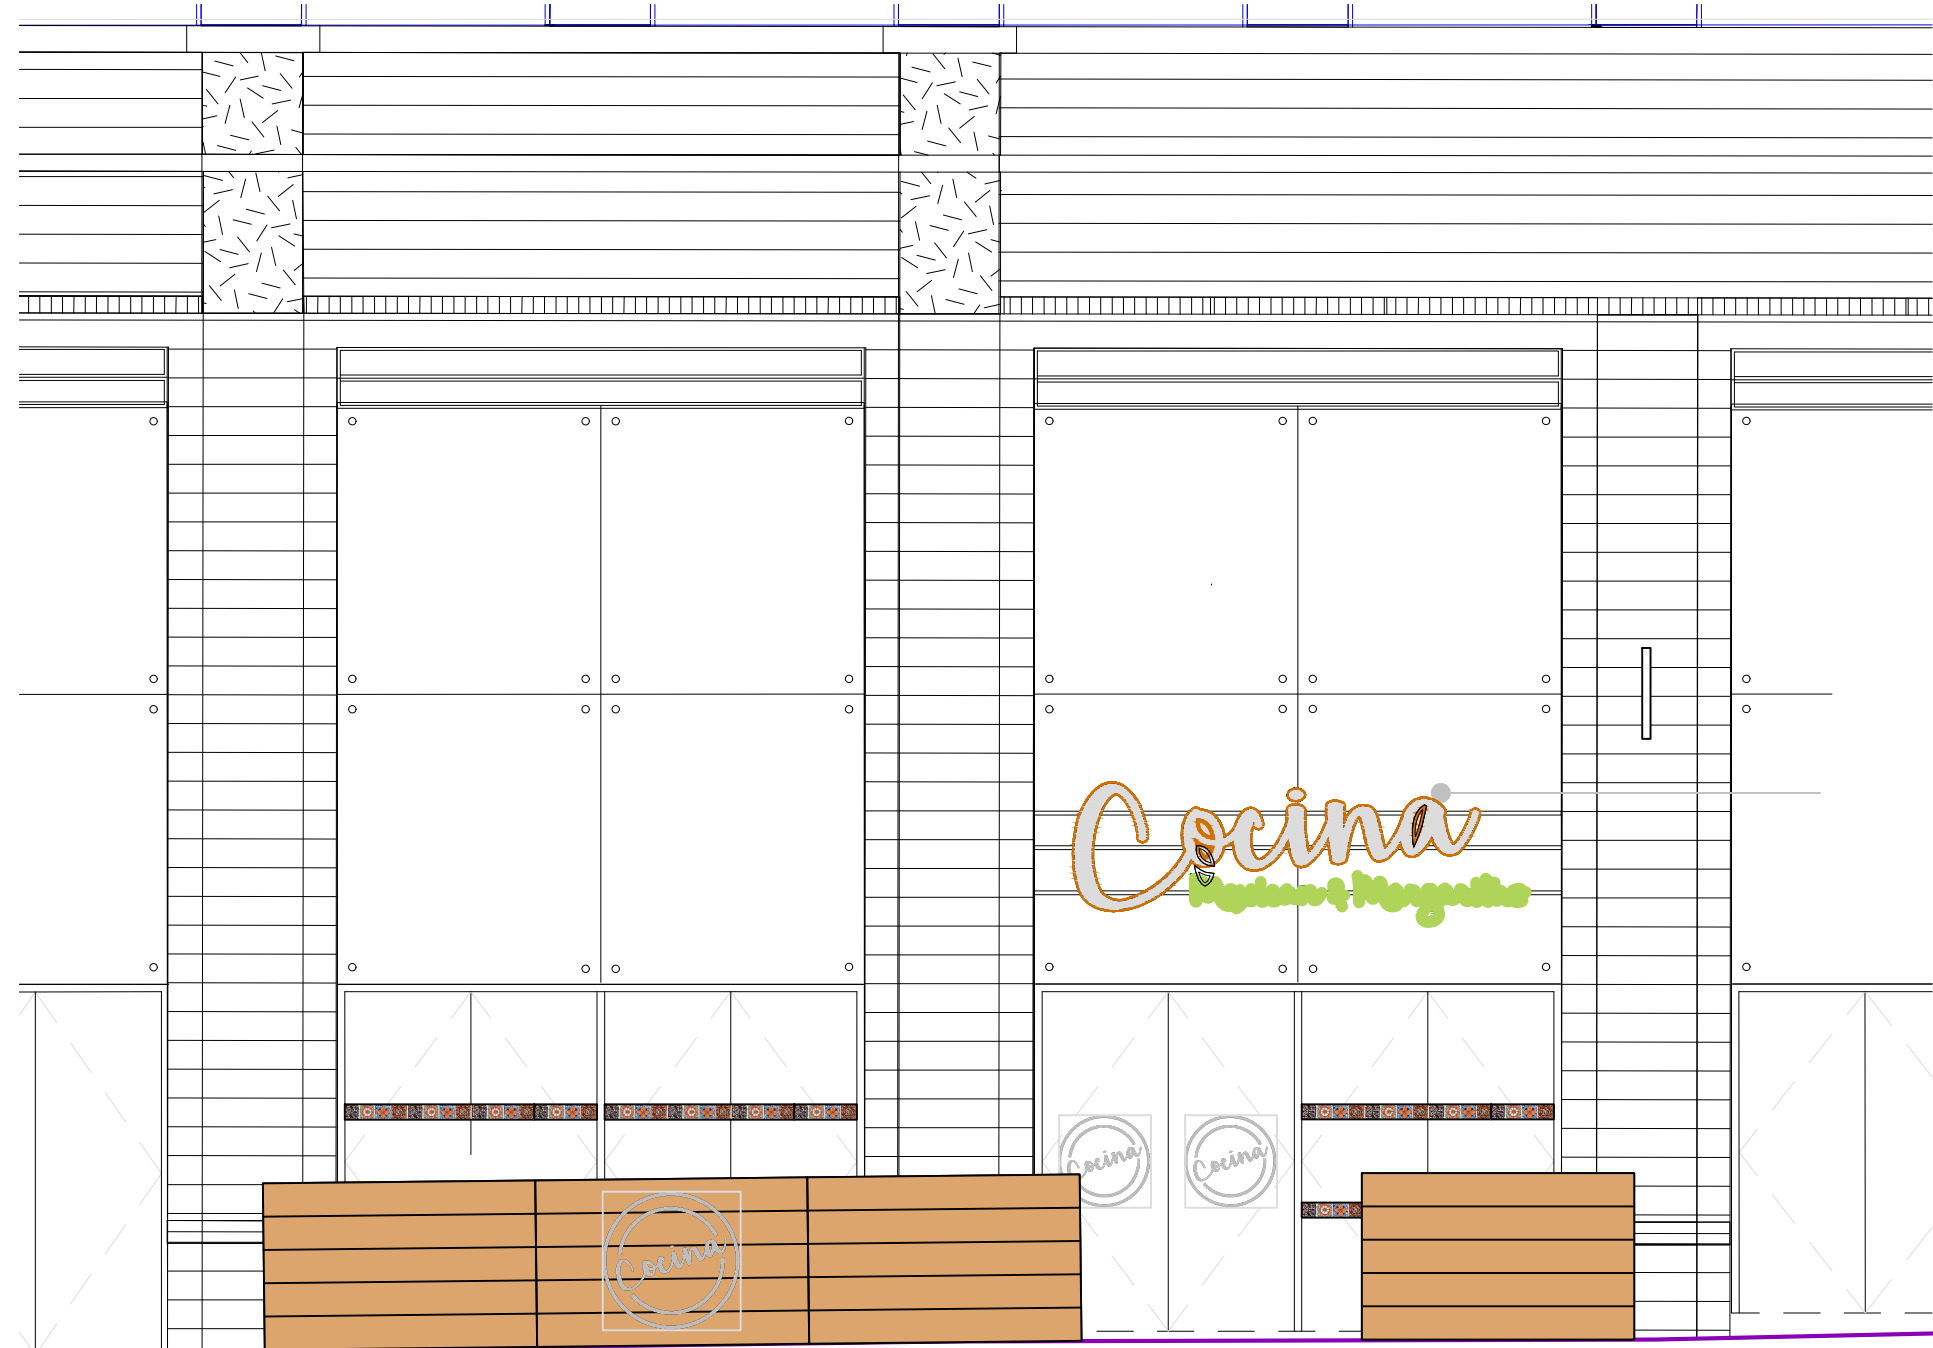

Projecting Wall
Sign Detail
Scale 1:10

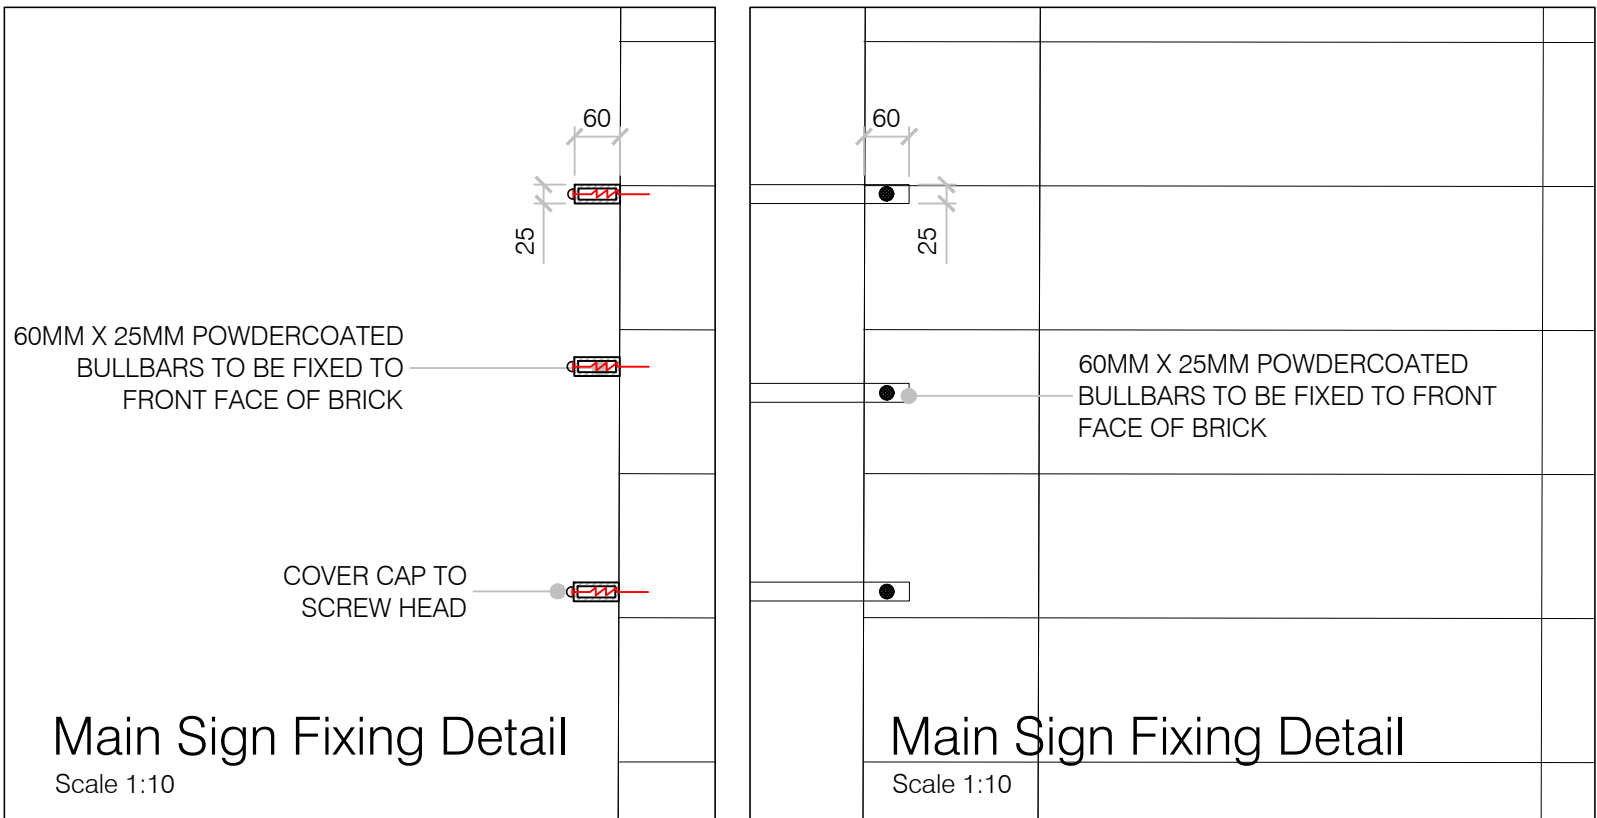

Shopfront Elevation
Scale 1:50



Scaffold board planters
painted in whitewashed effect



Logo painted to central and
2no. end planters

LAZZERI CREATIVE INTERIORS

NOTES:-

- 1 All drawings to be read in conjunction with Structural Engineer's details & any relevant sub-contractor's details. All works to comply with current Building Regulations, British Standards & Codes of Practice.
- 2 All dimensions to be checked on site prior to any works commence.
- 3 Contractor to ensure that all work meets the requirements of the EHO, Building Control, Fire Authority and all other statutory bodies.

REV	BY	DATE	DESCRIPTION
D	HL	30.01.19	SIGNAGE FIXING DETAILS ADDED
C	HL	23.01.19	AMENDS TO WINDOW VINYL & ADDED WALL SIGN
B	HL	09.10.18	AMENDS TO MAIN SIGNAGE
A	HL	04.10.18	AMENDS TO MAIN SIGNAGE
CLIENT	COCINA		
PROJECT	COCINA UXBRIDGE		
DRG NAME	SHOPFRONT ELEVATION		
SCALE	1:20 @ A1		
DATE	OCT 18		
JOB#	10011		
DWG#	109D		
STATUS	DESIGN		
CONTACT	lazzeri.creative.interiors@gmail.com		

©This drawing is the property of Lazzeri Creative Interiors. Copyright is reserved by them and the drawing issued on condition that it is not copied either wholly or part without the consent in writing of Lazzeri Creative Interiors. Figured dimensions to take precedence over those scaled. All dimensions to be checked on site before commencement of any work or shop drawings. This drawing is to be read in conjunction with the specification when existing.