

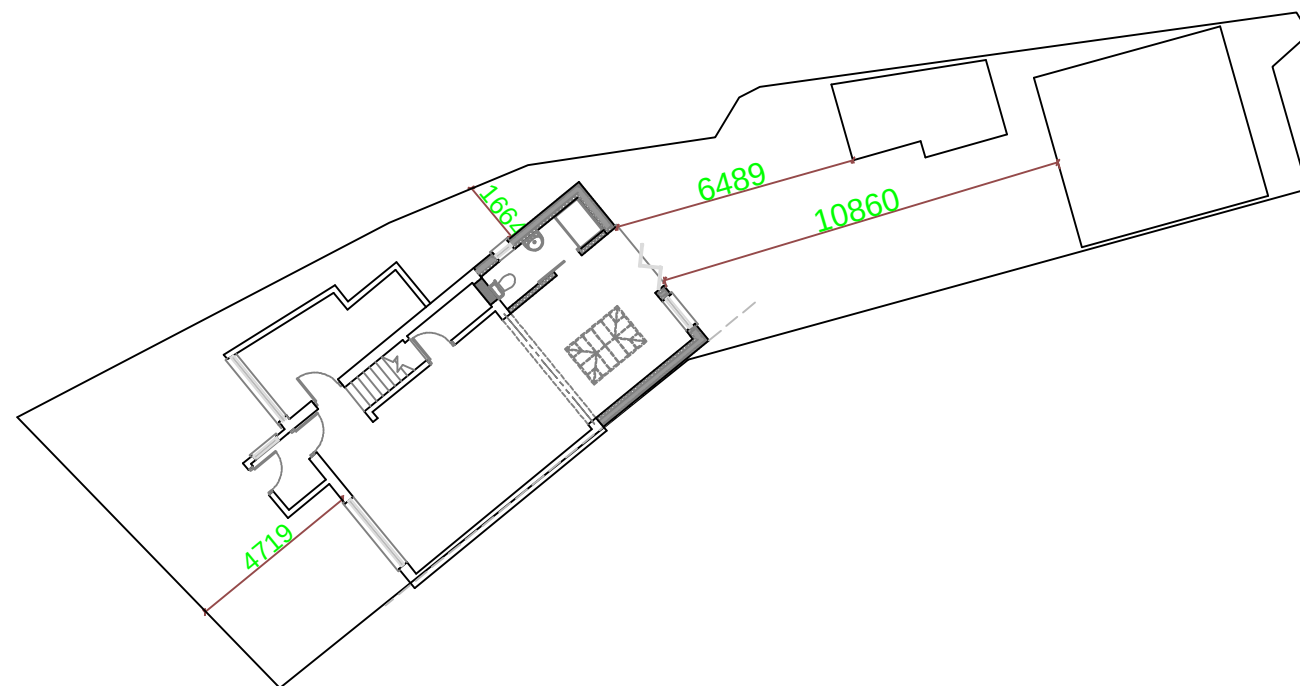
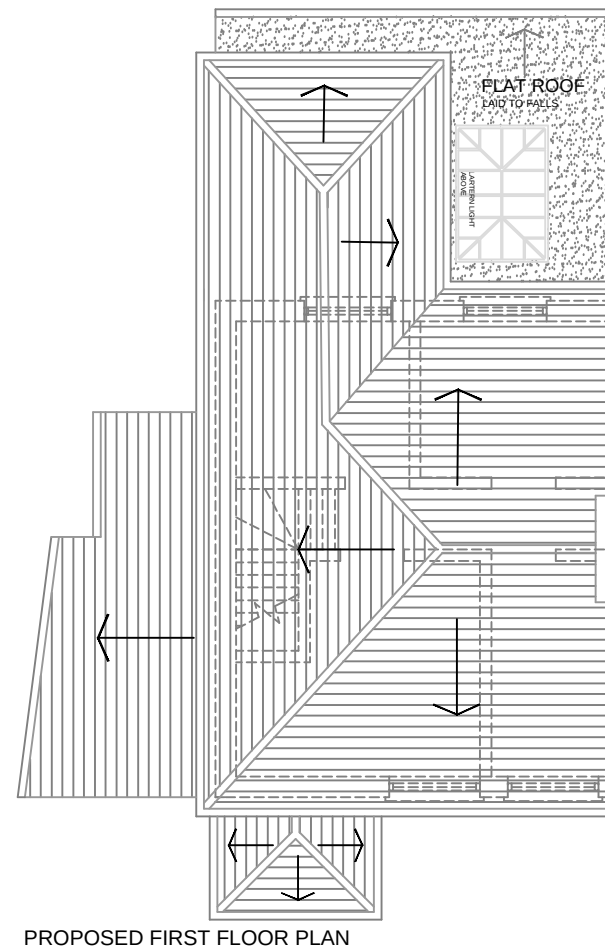


The Contractor is to check all dimensions on site and report any discrepancies to the Contract Administrator. This drawing is to be read in conjunction with all other standard documentation. Dimensions are not to be scaled from this drawing.

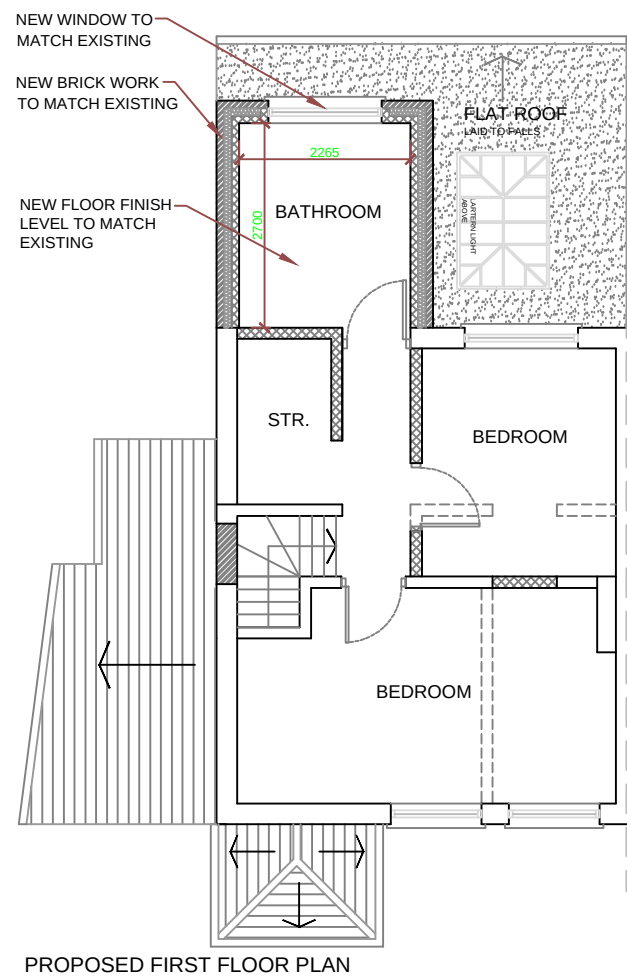

Block Plan Scale 1:200

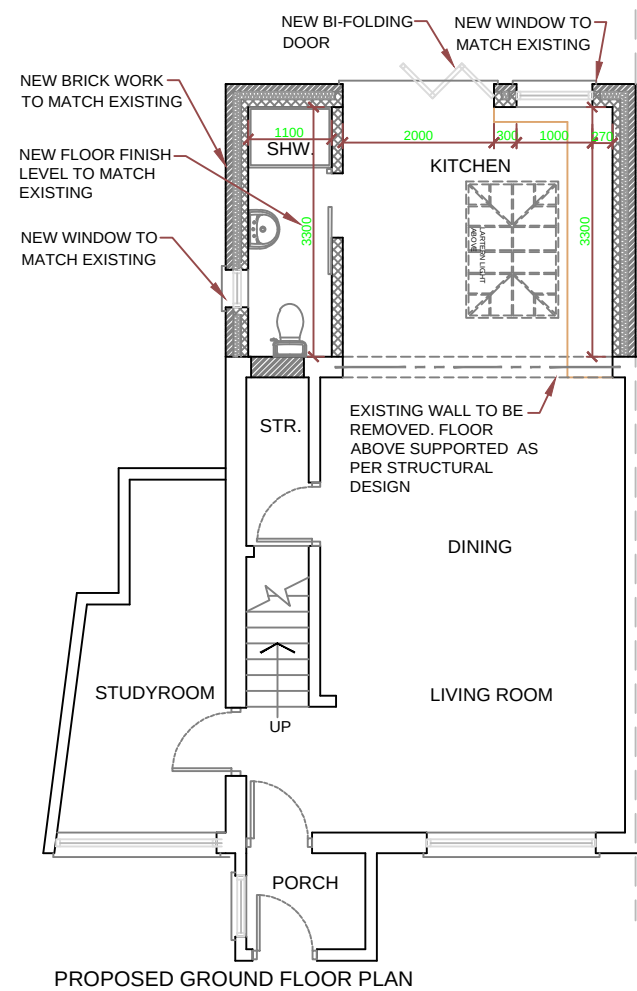

rev.	description	date	chkd.
V16 Designz 11,Fullerton Avenue, RM8 1FG 07852919410			
project : 89 WHITETHRON ROAD London			
drawing title : Proposed Floor Plans			
drawn: GP	chkd :	date:20/05/2019	
status: Planning		scale: 1:100@A3	
proj no : 1903	drg no: 02	rev no:	