

|                           |               |                |      |
|---------------------------|---------------|----------------|------|
| Existing<br>3G<br>Beaming | 330°          | 90°            | 210° |
| 3G<br>Antenna<br>ID       | <del>uA</del> | <del>uB1</del> | uC1  |

NOTES:

1. ALL DIMENSIONS IN MM UNLESS OTHERWISE NOTED.

|           |                  |                                                            |                  |       |
|-----------|------------------|------------------------------------------------------------|------------------|-------|
| Master    | MBNL / EE / 1432 | Project                                                    | Purpose of Issue | Issue |
| M002      | MBNL             | T&A                                                        | Planning         | B     |
| Date:     | 2/08/2019        | Revision / Upgrade Description:                            |                  |       |
| Drawn:    | B. Hamish        | Photograph facing south compass added, Existing pole label |                  |       |
| Checked:  | T. Clifford      | changed to 11.7m                                           |                  |       |
| Approved: | M. Vanner        |                                                            |                  |       |
| Master    | MBNL / EE / 1432 | Project                                                    | Purpose of Issue | Issue |
| M001      | MBNL             | T&A                                                        | Planning         | A     |
| Date:     | 12/06/2019       | Revision / Upgrade Description:                            |                  |       |
| Drawn:    | N. Suresh        | First Issue                                                |                  |       |
| Checked:  | T. Clifford      |                                                            |                  |       |
| Approved: | M. Vanner        | ACQ                                                        |                  |       |
|           |                  |                                                            |                  |       |

|   |                                                                                     |   |
|---|-------------------------------------------------------------------------------------|---|
|  <p><b>Hatchell 3G UK Limited</b><br/>         Registered Office:<br/>         The Old Rectory<br/>         Market Street, Salford, Greater Manchester, M6 6PU<br/>         Tel: 01627 765 000<br/>         Fax: 01627 765 021</p> <hr/> <p>HSE Basic Information Line<br/>         Available from 9am Monday to 5pm</p> |  | <p><b>Hartfield Business Park</b><br/>         Hartfield Road<br/>         Horsham,<br/>         West Sussex AL10 9BW</p> <p>Tel: 01707 315000<br/>         Fax: 01707 319001</p> |
|---|-------------------------------------------------------------------------------------|---|

**MBNL**  
Mobile Broadband Network Limited  
Sixth Floor, Thames Tower, Station Road, Reading, RG1 1LX

 **BEACONCOMMS**


UNIT E3 PITTS CLEAVE INDUSTRIAL ESTATE, TAVISTOCK, DEVON, PL19 0PW  
sales@beaconcomms.co.uk  
Tel: +44 (0)1822 610610

|                                                       |                                                                                 |               |        |
|-------------------------------------------------------|---------------------------------------------------------------------------------|---------------|--------|
| Site Name:                                            | UXBRIDGE ROAD DNS                                                               |               |        |
| Site ID:                                              | 805979                                                                          |               |        |
| Address:                                              | OPPOSITE COLLERIDGE WAY<br>UXBRIDGE ROAD HAYES<br>LONDON: HILLINGDON<br>UB4 0RY |               |        |
| Title:                                                | 100 EXISTING SITE PLAN                                                          |               |        |
| Project:                                              | T & A                                                                           |               |        |
| Purpose of Issue:                                     | GENERAL ARRANGEMENT                                                             |               |        |
| EE Cell ID:                                           | 70561                                                                           | MBNL Cell ID: | HGN041 |
|                                                       |                                                                                 | 3UK Cell ID:  | UB0111 |
| Master Drawing No:<br>805979_HGN041_70561_UB0111_M002 | Issues:                                                                         |               | B      |

|                     |     |                           |      |
|---------------------|-----|---------------------------|------|
| 3G<br>Antenna<br>ID | uA1 | Existing<br>3G<br>Beating | 330° |
|                     | uB1 |                           | 90°  |
|                     | uC1 |                           | 210° |

NOTES:

1. ALL DIMENSIONS IN MM UNLESS OTHERWISE NOTED.

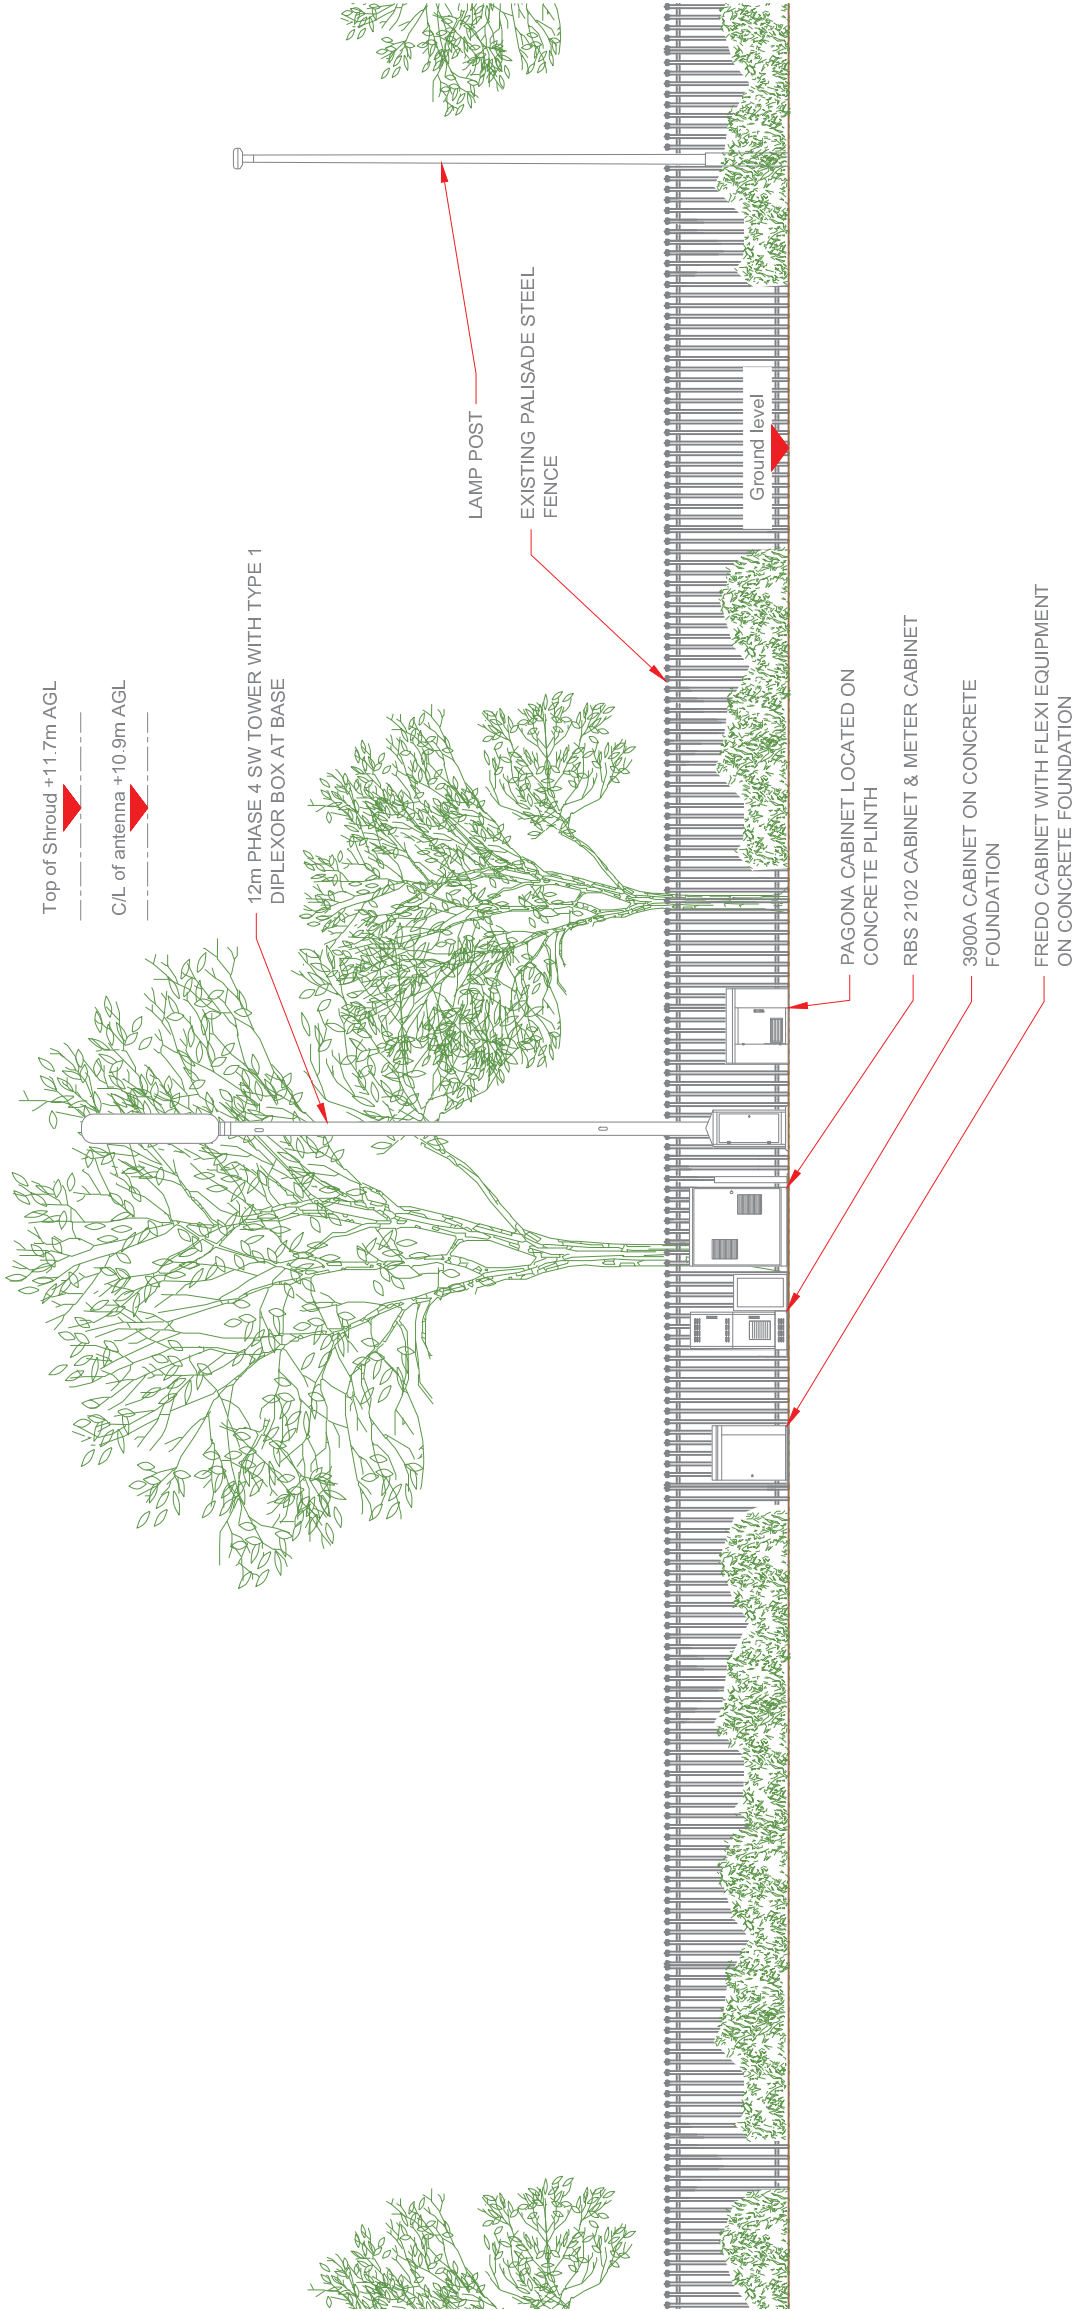

EXISTING ELEVATION A



|           |                  |   |                  |       |
|-----------|------------------|---|------------------|-------|
| Master    | MBNL / EE / J436 | Project   | Purpose of issue | Issue |
| M002      | 21/08/2019       | T&A   | Planning         | B     |
| Drawn:    | B. Hannah        | Revision / Upgrade Description:<br>Photograph facing south compass added, Existing pole label changed to 11.7m |                  |       |
| Checked:  | T. Clifford      |   |                  |       |
| Approved: | M. Venner        |   |                  |       |
| Master    | MBNL / EE / J436 | Project   | Purpose of issue | Issue |
| M001      | 12/06/2019       | T&A   | Planning         | A     |
| Drawn:    | N. Suresh        | Revision / Upgrade Description:<br>First Issue                                                                 |                  |       |
| Checked:  | T. Clifford      |   |                  |       |
| Approved: | M. Venner        |   |                  |       |
| ACQ       |                  |   |                  |       |

  
H3 Base Station Information line  
Available 24 hrs. Monday to Friday  
Tel: 01707 315000  
Fax: 01707 319001

**MBNL**  
Mobile Broadband Network Limited  
Sixth Floor, Thames Tower, Station Road, Reading, RG1 1LX

 **BEACONCOMMS**

UNIT E3 PITTS CLEAVE INDUSTRIAL ESTATE, TAVISTOCK, DEVON, PL19 0PW  
sales@beaconcomms.co.uk  
Tel: +44 (0)1822 610610

Site Name: UXBRIDGE ROAD DNS

Site ID: 805979

Address: OPPOSITE COLLERIDGE WAY  
UXBRIDGE ROAD HAYES  
LONDON: HILLINGDON  
UB4 0RY

Title: 150 EXISTING ELEVATION A


Project: T & A

Purpose of Issue: **GENERAL ARRANGEMENT**

|                             |                                |                               |
|-----------------------------|--------------------------------|-------------------------------|
| EE Cell ID:<br><b>70561</b> | MBNL Cell ID:<br><b>HGN041</b> | 3UK Cell ID:<br><b>UB0111</b> |
| Master Drawing No:          |                                | ISSUE:                        |

NOTE:  
BT FIBRE IS STAYING IN THE EXISTING RBS  
2102 CABINET UNTIL BT FIBRE  
RELOCATED INTO THE MK5 LINK AC CABINET.  
ONCE DONE EXISTING RBS 2102 CABINET  
CAN BE REMOVED.

NOTE:  
CTIL Monopole Approximately 67m away from the proposed  
Phase 7 monopole.  
*Illustrated on Pages 215 & 412*  
\*Comply's with SPEC261 rules

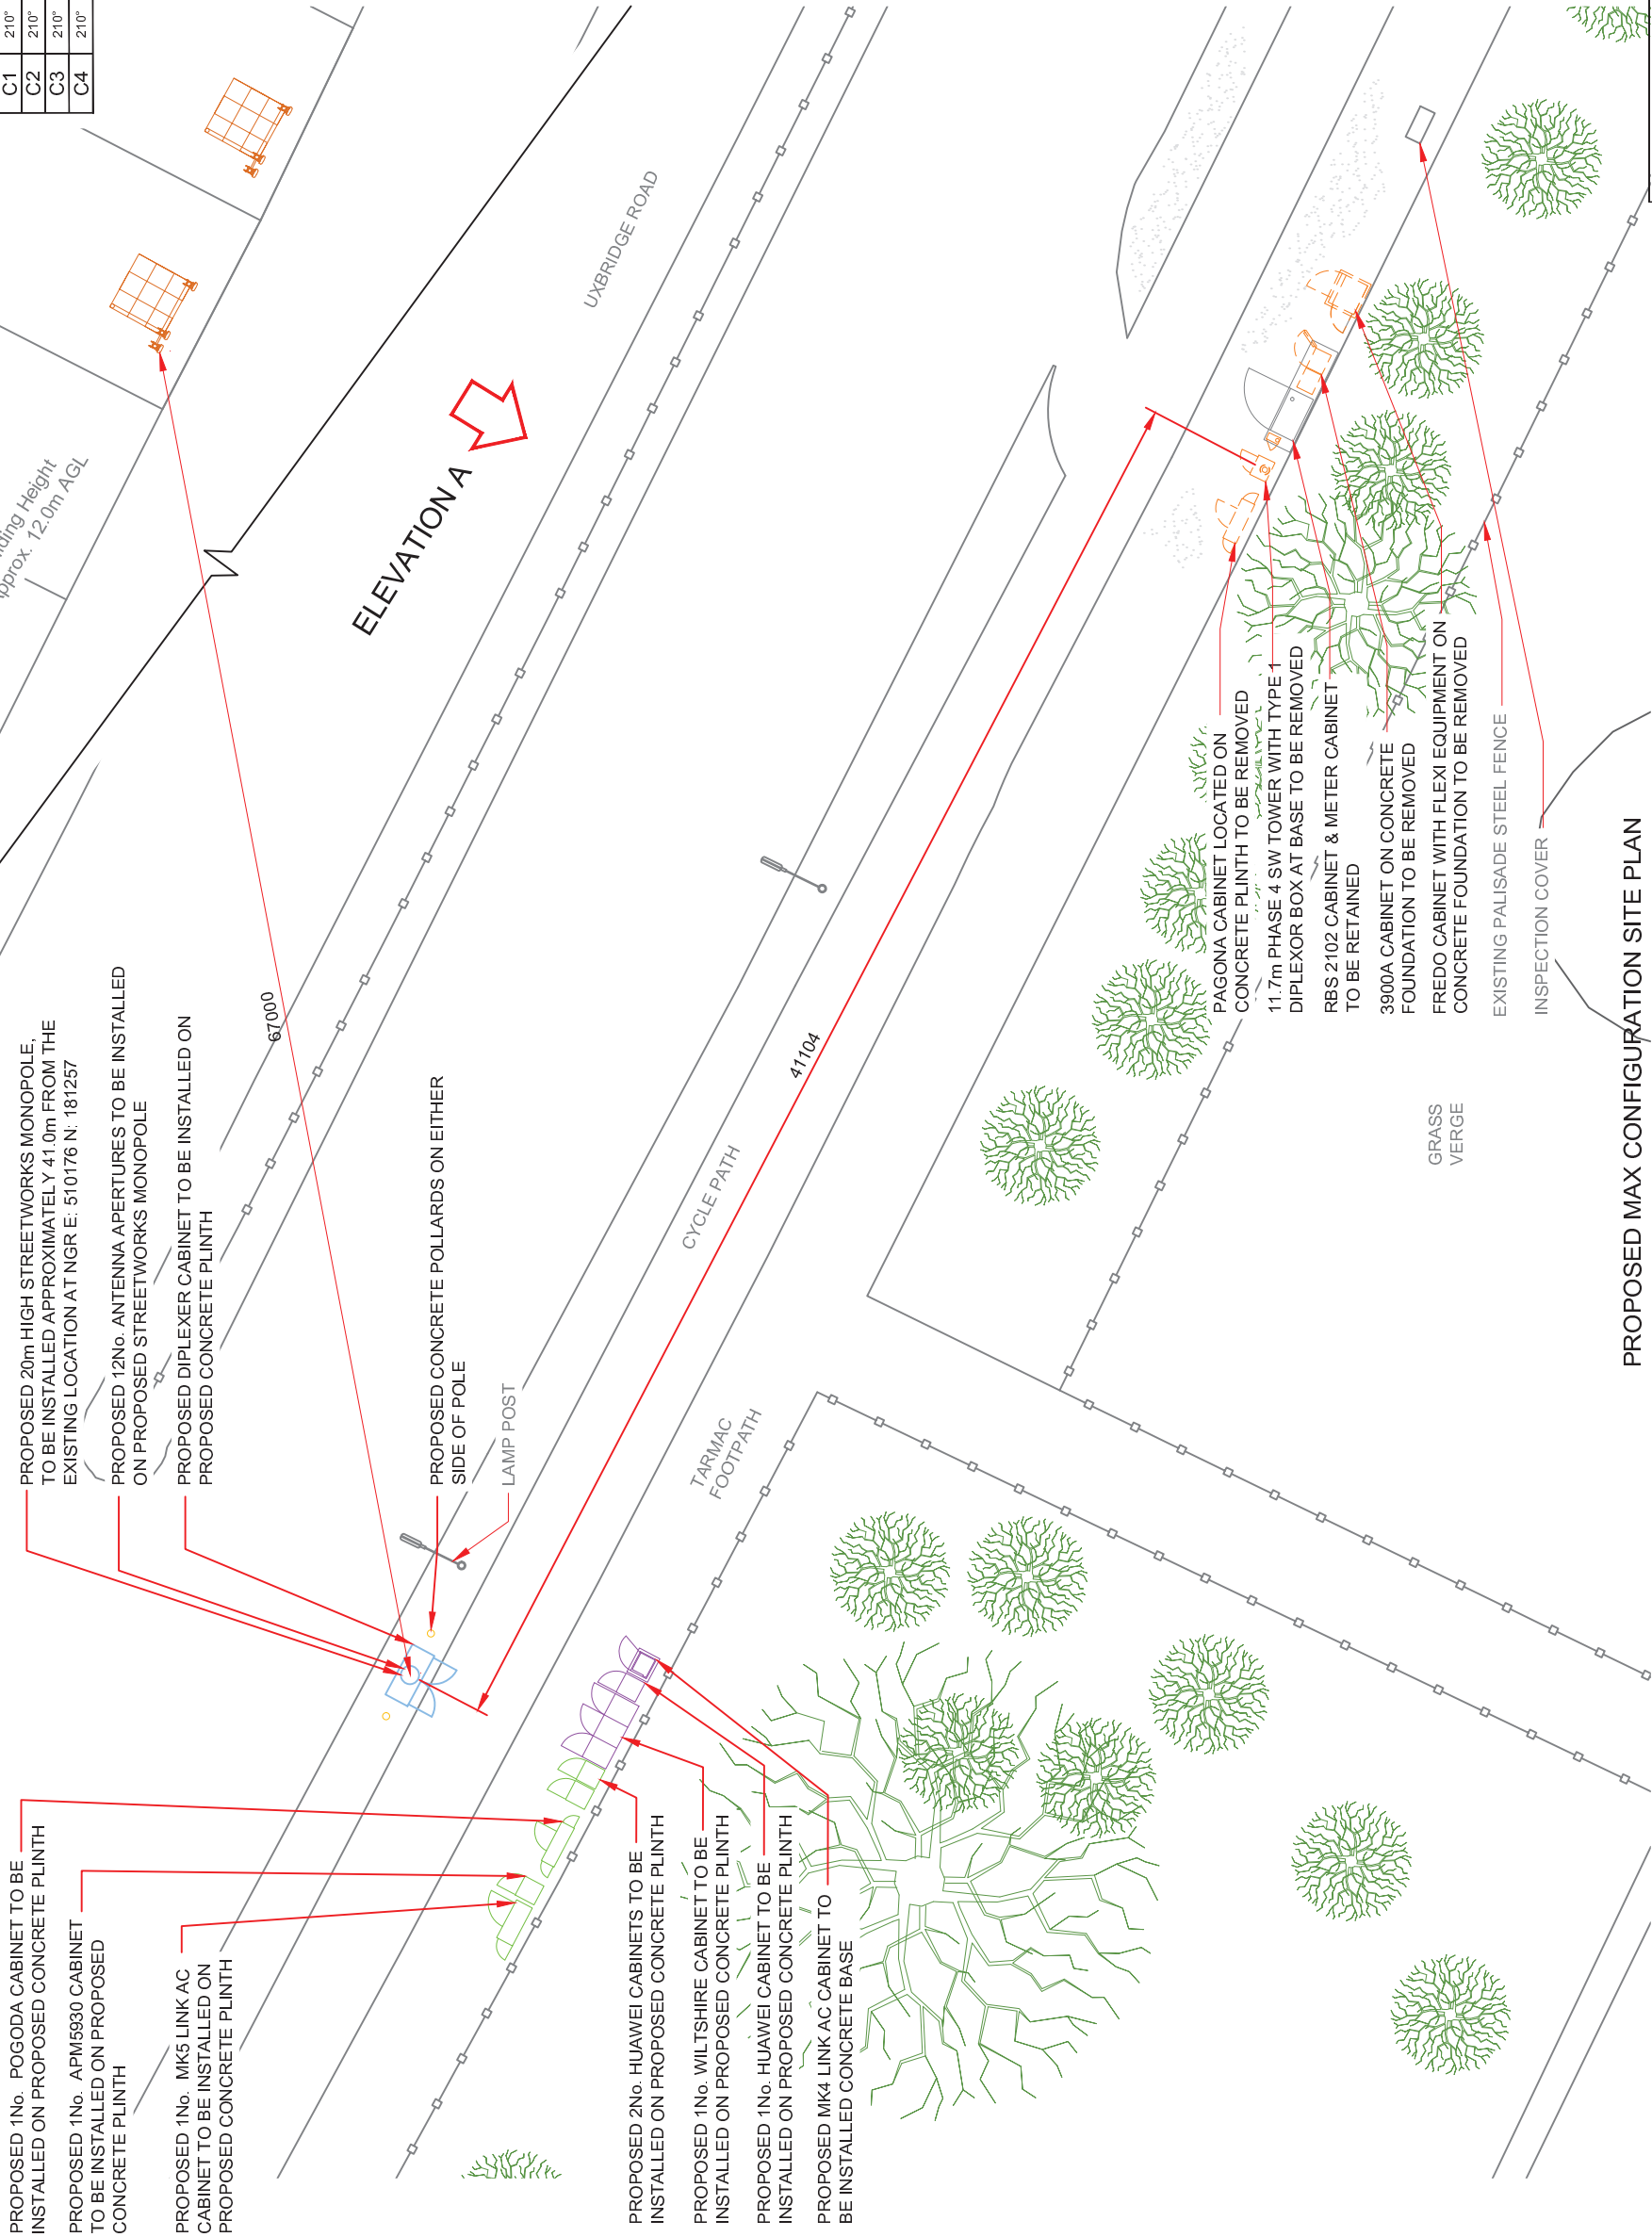

| SITE CAPACITY & LEAD OPER |     |     |
|---------------------------|-----|-----|
| A                         | B   | C   |
| HS2                       | HS2 | HS2 |

|        |                 |                                |                                                                             |                   |           |        |   |
|--------|-----------------|--------------------------------|-----------------------------------------------------------------------------|-------------------|-----------|--------|---|
| Master | MBNL / EE / H3G | Project:                       | T&A                                                                         | Purpose of Issue: | Planning  | Issue: | B |
| M002   | 21/08/2019      | Revision: Upgrade Description: | Photograph facing south compass added, Existing pole label changed to 11.7m |                   |           |        |   |
| Drawn: | B. Hannah       | Checked:                       | T. Clifford                                                                 | Approved:         | M. Vanner |        |   |
| Master | MBNL / EE / H3G | Project:                       | T&A                                                                         | Purpose of Issue: | Planning  | Issue: | A |
| M001   | 12/08/2019      | Revision: Upgrade Description: | First Issue                                                                 |                   |           |        |   |
| Drawn: | N. Suresh       | Checked:                       | T. Clifford                                                                 | Approved:         | M. Vanner |        |   |



**Hutchison 3G UK Limited**  
 800, Huxton, 20 (London) Road  
 Huxton, Warrington, Cheshire, WA13 9JN  
 Tel: 01928 7166 00  
 Fax: 01928 7166 01

**Head Office Information Line**  
 Available 9am to 5pm, Monday to Friday



Mobile Broadband Network Limited  
Sixth Floor, Thames Tower, Station Road, Reading, RG1 1LX

Site Name: UXBRIDGE ROAD DNS

Site ID: 805979

Address: OPPOSITE COLLERIDGE WAY  
UXBRIDGE ROAD HAYES  
LONDON: HILLINGDON  
UB4 0RY

Title: 215 MAX CONFIGURATION SITE PLAN

Project: T&amp;A

## GENERAL ARRANGEMENT


|                      |                         |                         |
|----------------------|-------------------------|-------------------------|
| EE Cell ID:<br>70561 | MBNL Cell ID:<br>HGN041 | 3UK Cell ID:<br>UB01111 |
|----------------------|-------------------------|-------------------------|

|                    |                                 |        |   |
|--------------------|---------------------------------|--------|---|
| Master Drawing No: | 805979 HGN041 70561 UB0111 M002 | Issue: | B |
|--------------------|---------------------------------|--------|---|

NOTE:  
BT FIBRE IS STAYING IN THE EXISTING RBS 2102 CABINET UNTIL BT FIBRE RELOCATED INTO THE MK5 LINK AC CABINET. ONCE DONE EXISTING RBS 2102 CABINET CAN BE REMOVED.

| Antenna Aperture ID | Proposed 4G/5G Bearing | Operator Shared EE/H3G |
|---------------------|------------------------|------------------------|
| A1                  | 330°                   | EE                     |
| A2                  | 330°                   | H3G                    |
| A3                  | 330°                   | EEH3G                  |
| A4                  | 330°                   | EEH3G                  |
| B1                  | 90°                    | EE                     |
| B2                  | 90°                    | H3G                    |
| B3                  | 90°                    | EEH3G                  |
| B4                  | 90°                    | EEH3G                  |
| C1                  | 210°                   | EE                     |
| C2                  | 210°                   | H3G                    |
| C3                  | 210°                   | EEH3G                  |
| C4                  | 210°                   | EEH3G                  |

|                                                 |  |
|-------------------------------------------------|--|
| NOTES:                                          |  |
| 1. ALL DIMENSIONS IN MM UNLESS OTHERWISE NOTED. |  |

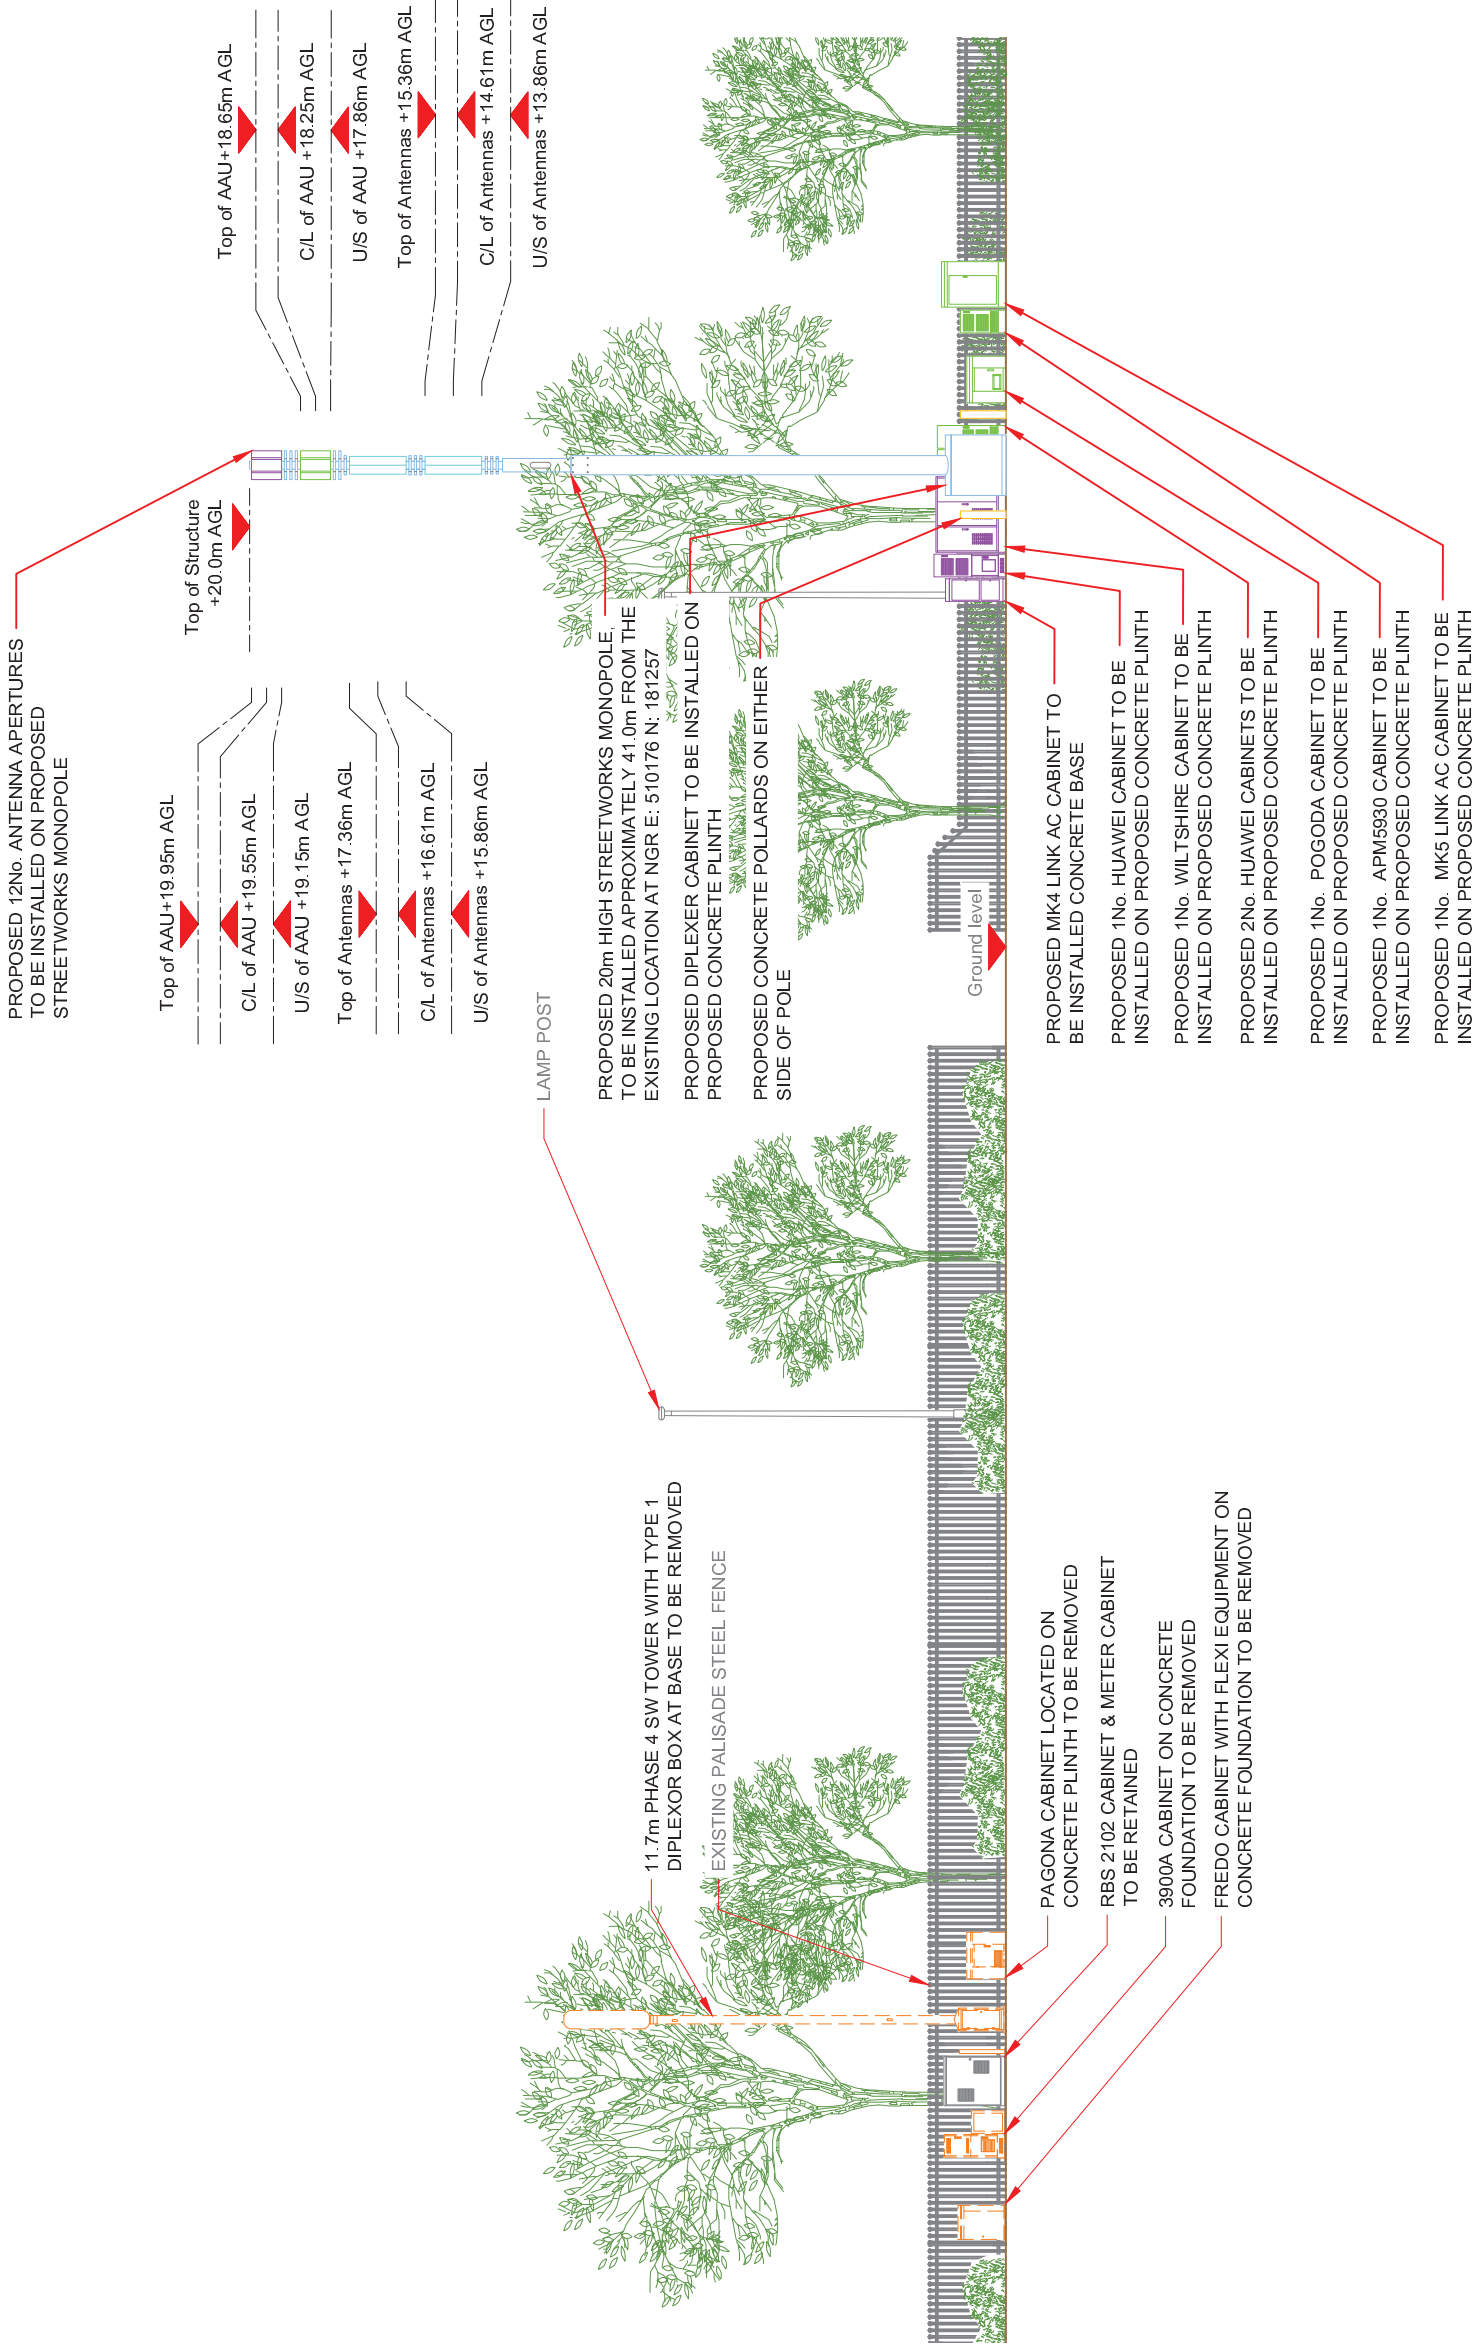

PROPOSED MAX CONFIGURATION ELEVATION



| SITE CAPACITY & LEAD OPER |     |     |
|---------------------------|-----|-----|
| A                         | B   | C   |
| HS2                       | HS2 | HS2 |

| Master:   | MBNL / EE / H3G | Project: | T&A      | Purpose of Issue: | Issue: |
|---|-----------------|----------|----------|-------------------|--------|
| M002   | MBNL            | T&A      | Planning | Planning          | B      |
| Revision / Upgrade Description:<br>Photograph facing south compass added, Existing pole label changed to 11.7m |                 |          |          |                   |        |
| Drawn:   | B. Hannah       |          |          |                   |        |
| Checked:   | T. Clifford     |          |          |                   |        |
| Approved:   | M. Venner       |          |          |                   |        |
| Master:   | MBNL / EE / H3G | Project: | T&A      | Purpose of Issue: | Issue: |
| M001   | MBNL            | T&A      | Planning | Planning          | A      |
| Revision / Upgrade Description:<br>First Issue                                                                 |                 |          |          |                   |        |
| Drawn:   | N. Suresh       |          |          |                   |        |
| Checked:   | T. Clifford     |          |          |                   |        |
| Approved:   | M. Venner       |          |          |                   |        |

Hutchison 3G UK Limited  
Sixth House, 20 Overhill Road  
Hatfield  
Hertfordshire  
AL10 9BW  
Tel: 01707 315000  
Fax: 01707 319001

Mobile Broadband Network Limited  
Sixth Floor, Thames Tower, Station Road, Reading, RG1 1LX

UNIT E3 PITTS CLEAVE INDUSTRIAL ESTATE, TAVISTOCK, DEVON, PL19 0PW  
sales@beaconcomms.co.uk  
Tel: +44 (0)1822 610610

Site Name: UXBRIDGE ROAD DNS

Site ID: 805979

Address: OPPOSITE COLLERIDGE WAY  
UXBRIDGE ROAD HAYES  
LONDON: HILLINGDON  
UB4 0RY

Title: 265 MAX CONFIGURATION ELEVATION

Project: T & A

Purpose of Issue: GENERAL ARRANGEMENT

|                                                    |               |              |
|----------------------------------------------------|---------------|--------------|
| EE Cell ID:                                        | MBNL Cell ID: | 3UK Cell ID: |
| 70561                                              | HGN041        | UB0111       |
| Master Drawing No: 805979_HGN041_70561_UB0111_M002 |               |              |
| Issue: B                                           |               |              |