




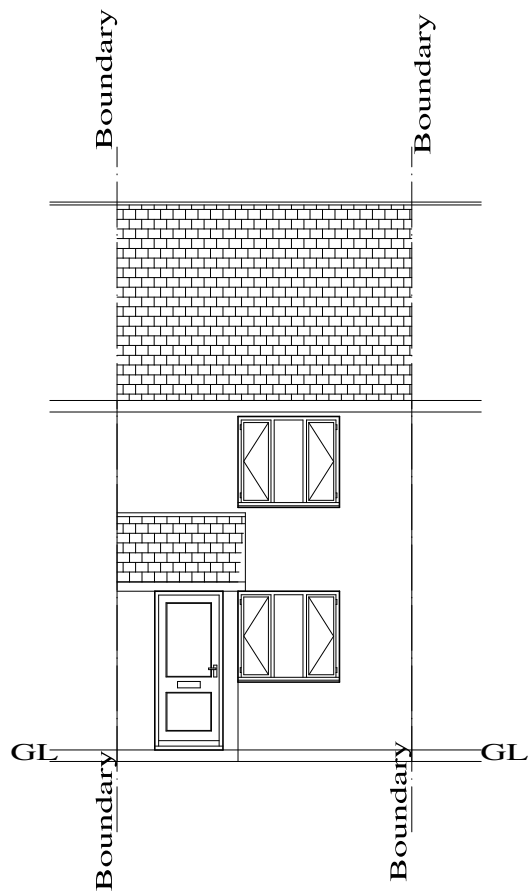


Existing South South West Elevation

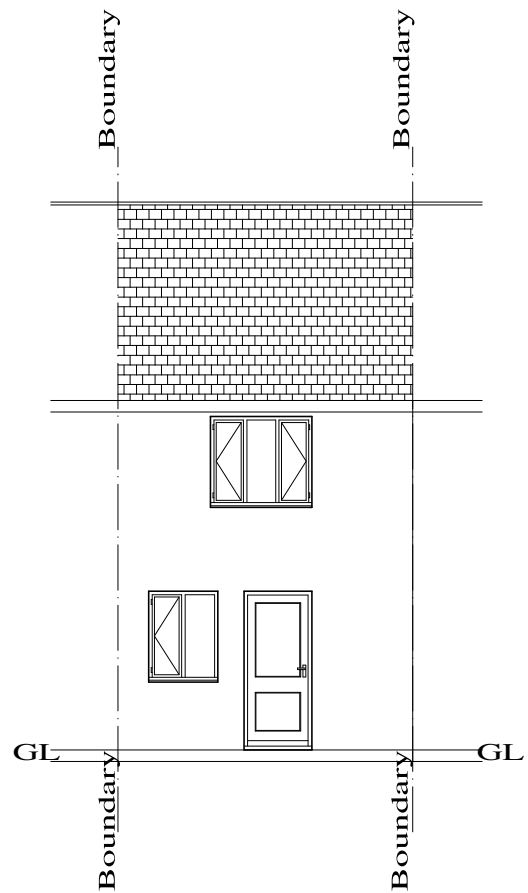


Existing North North East Elevation

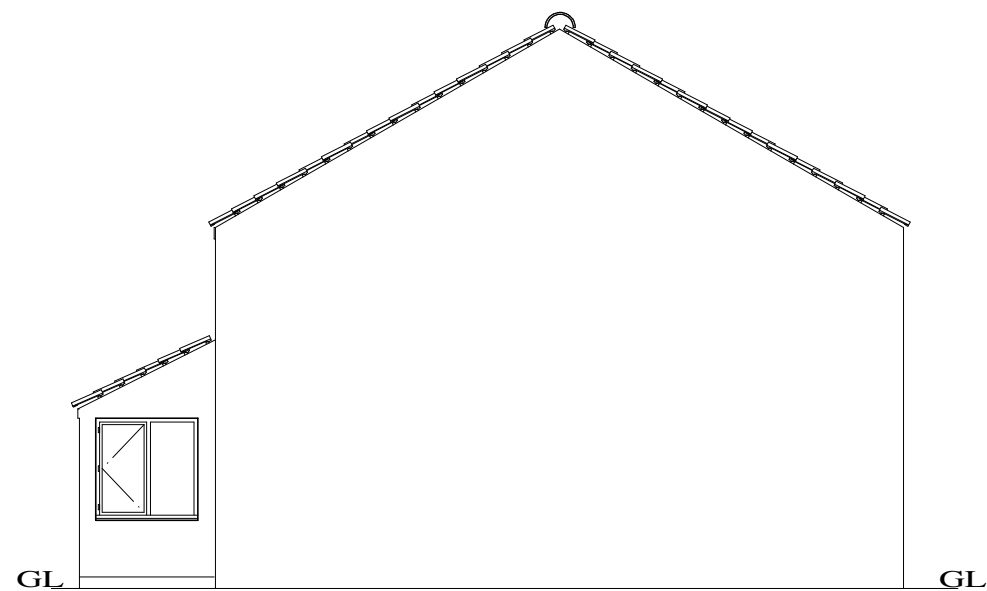


Existing East South East Elevation

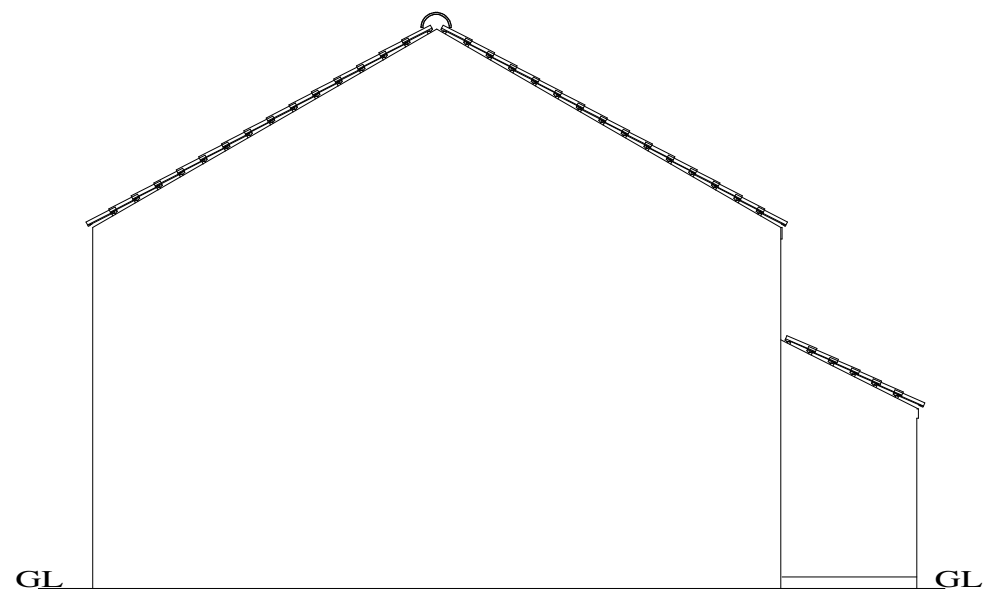


Existing West North West Elevation

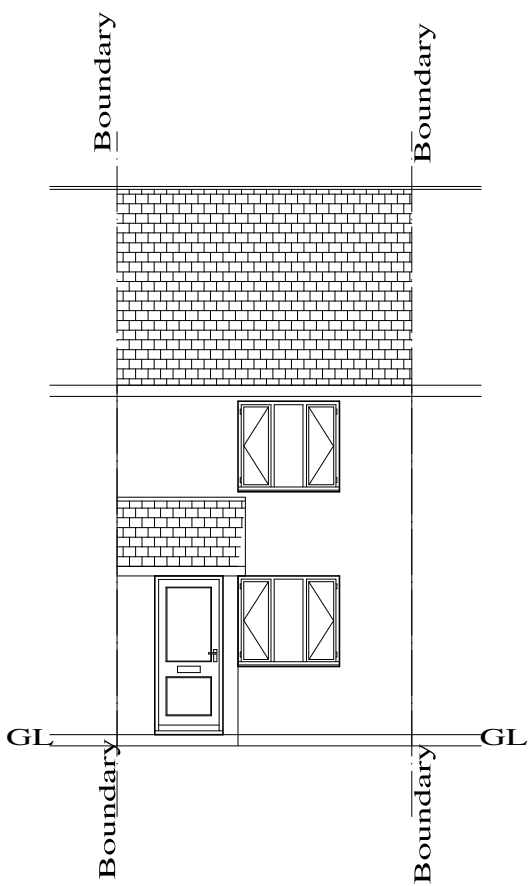


Proposed South South West Elevation

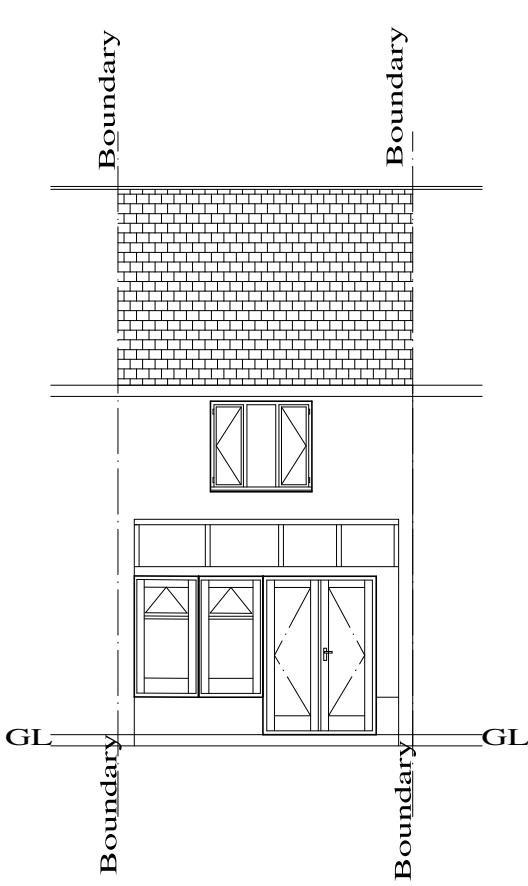


Proposed North North East Elevation

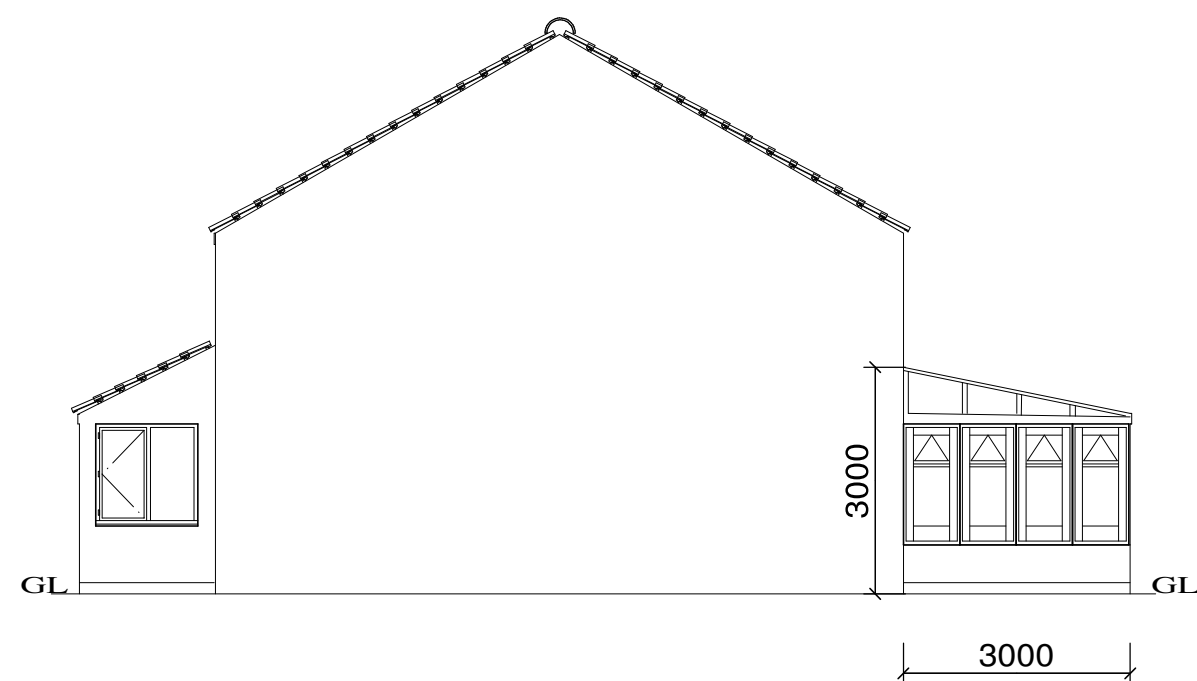


Proposed East South East Elevation

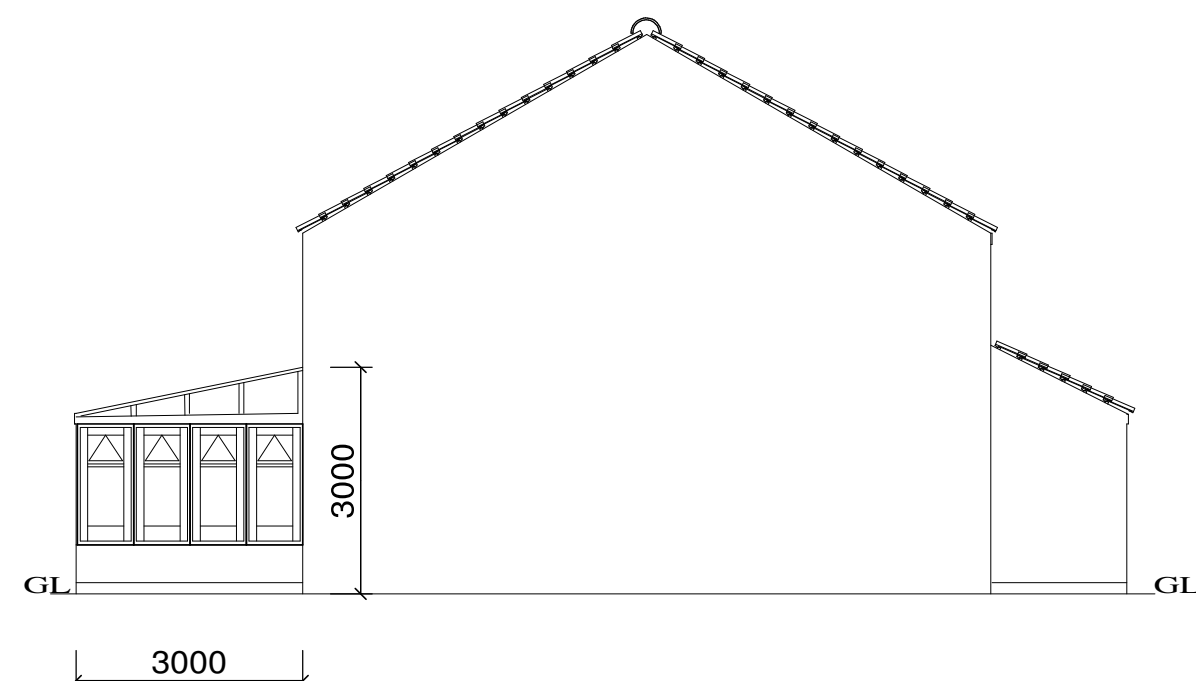


Proposed West North West Elevation

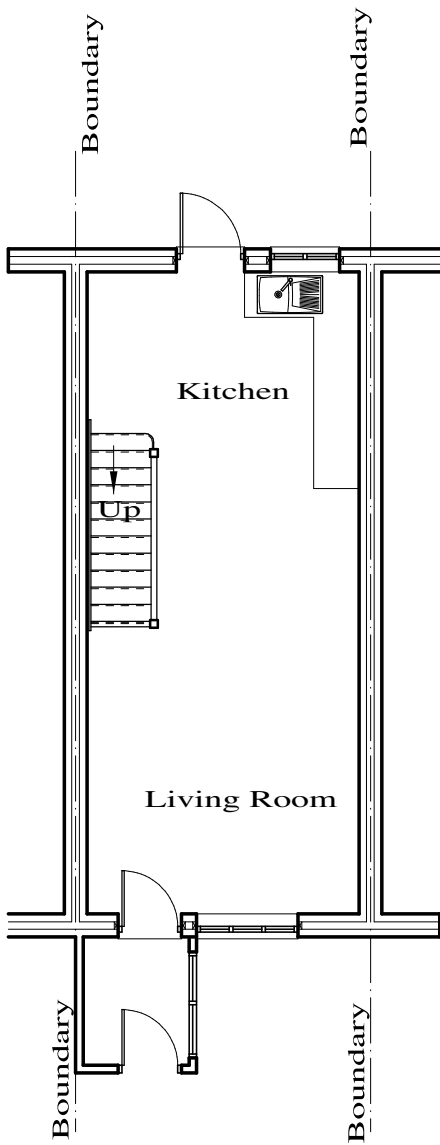


Existing Ground Floor

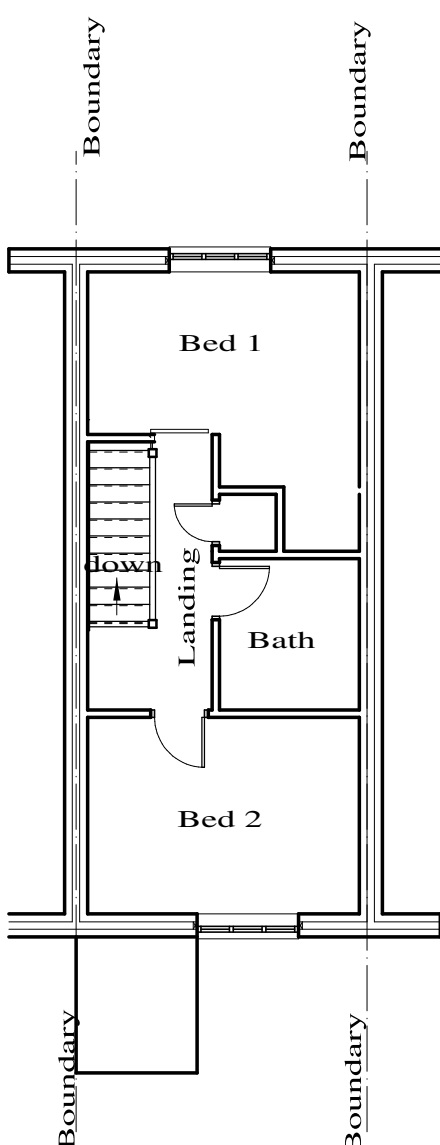


Existing First Floor

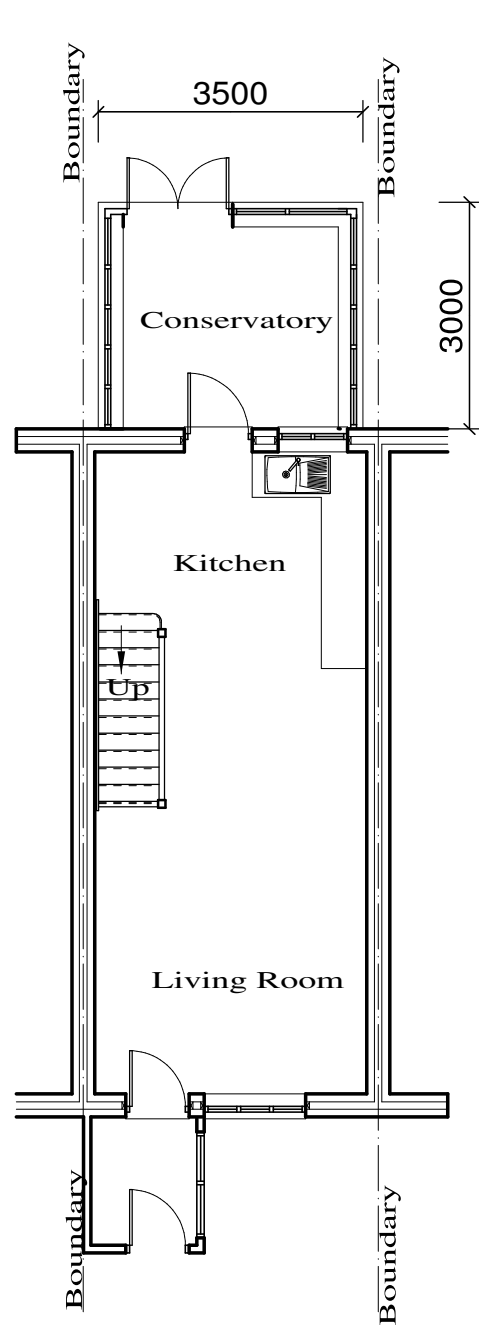

Proposed Ground Floor

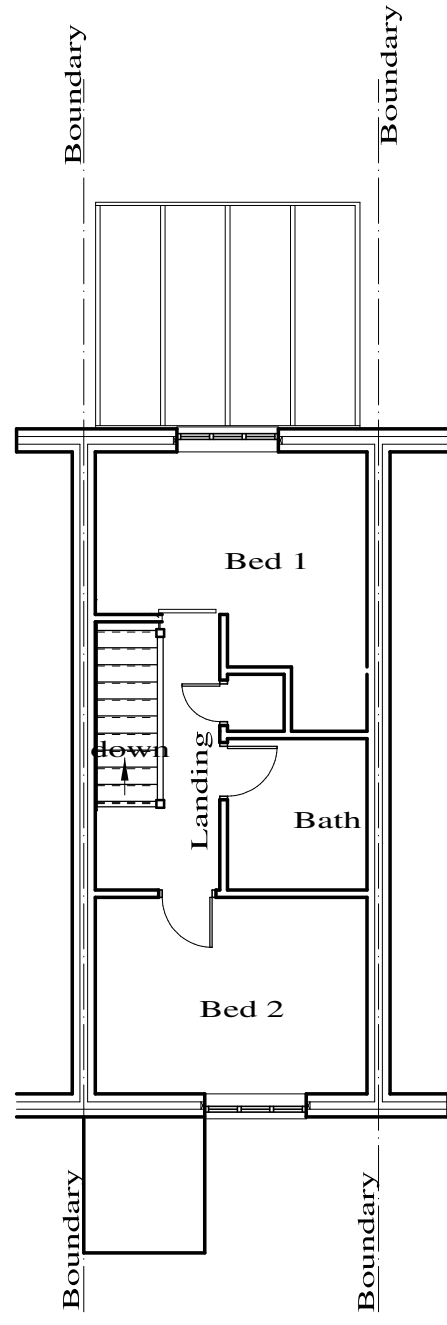

Proposed First Floor

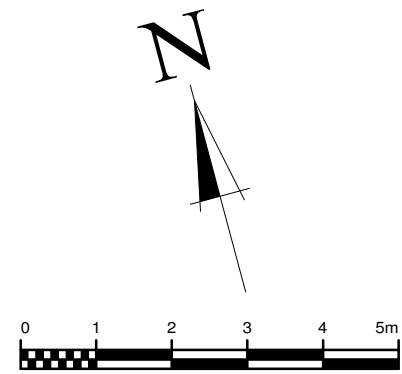

General Notes
This drawing is copyright
All dimensions are in mm unless otherwise stated
All dimensions to be checked on site prior to commencement of work
Any errors or omissions to be reported.
Information in this drawing should not be considered as a measured land and/or building survey. It has been reproduced at a scale referred to in the drawing. It may contain information for illustrative purposes only.
This drawing may contain information from other professions. BOIC Limited can not accept responsibility for the integrity or accuracy of such information. Any clarity and/or additions that are required appertaining to such information should be sought from the relevant profession or appointed representative.

BOIC Ltd
4 - 6 Wadsworth Road,
Perivale,
Middlesex UB1 7JJ

Tel 0208 9911335
Mob 07947 458780
Email buildingconsultancy@live.co.uk

Client
58 Berrydale Road
Hayes
Uxbridge
UB4 9QP

Job Title
Proposed Rear Conservatory

Drawing Title
Existing Elevations and Floor Plans
Proposed Elevations and Floor Plans

Date Sept 2020	Scale 1: 100 @ A1
Drg No. 58BR?PL001	Drawn By JJS
	rev