



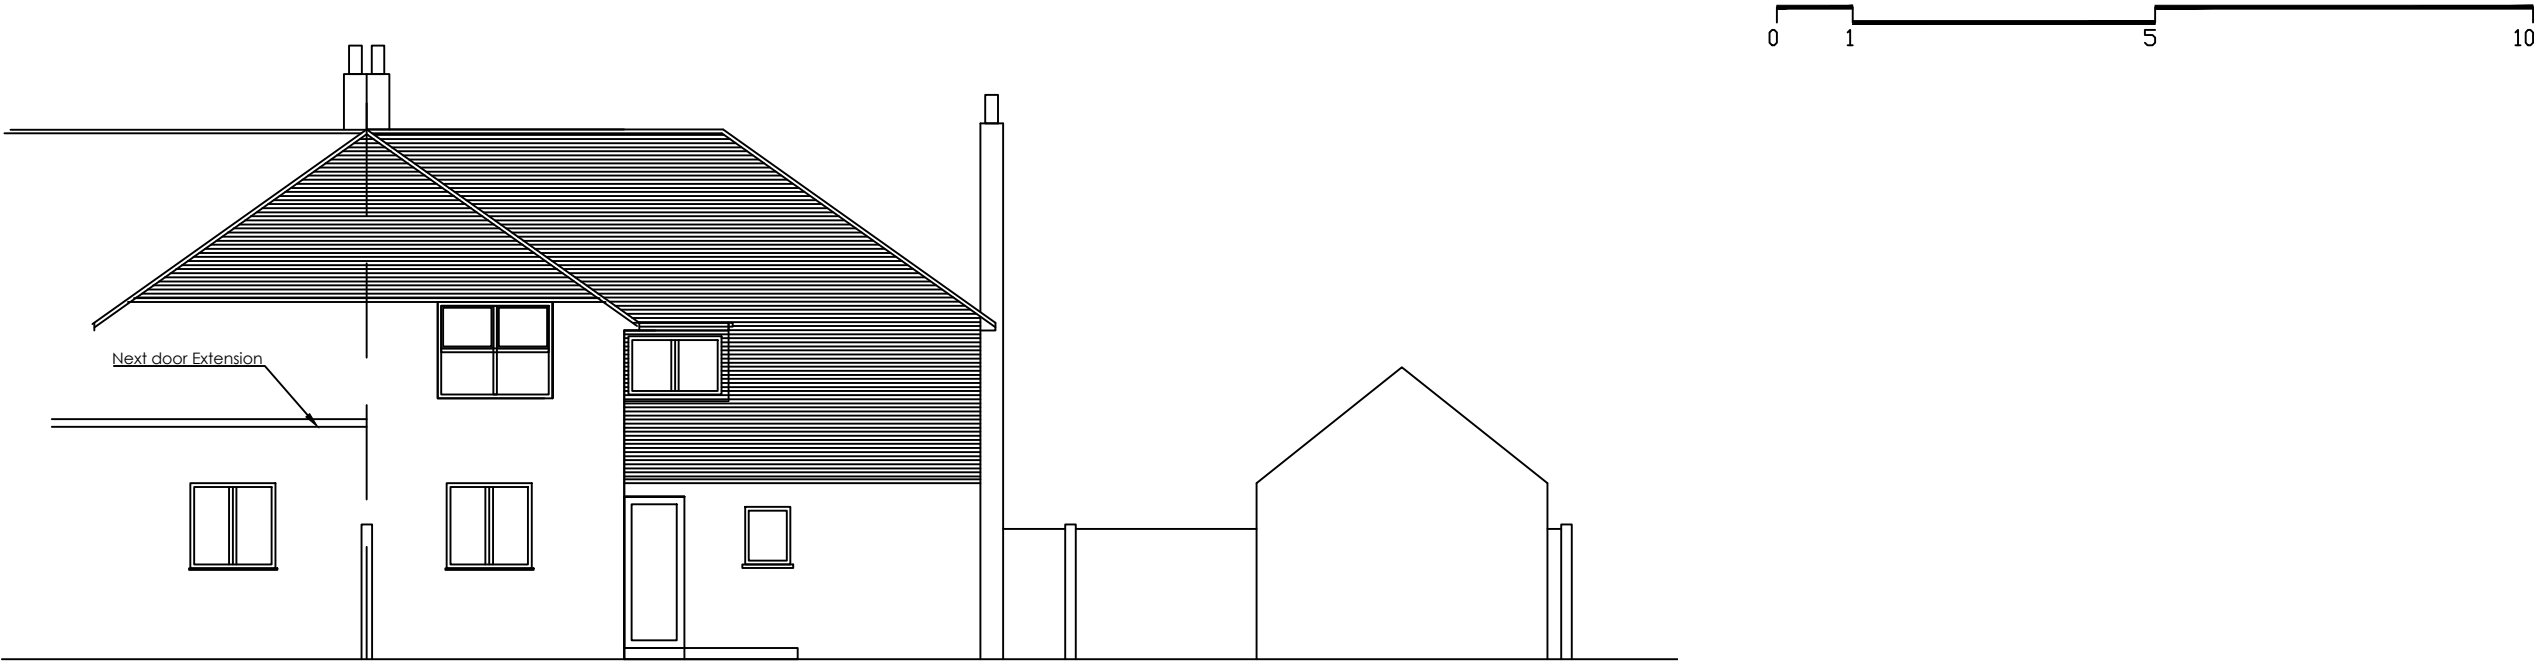

Existing Rear Elevation

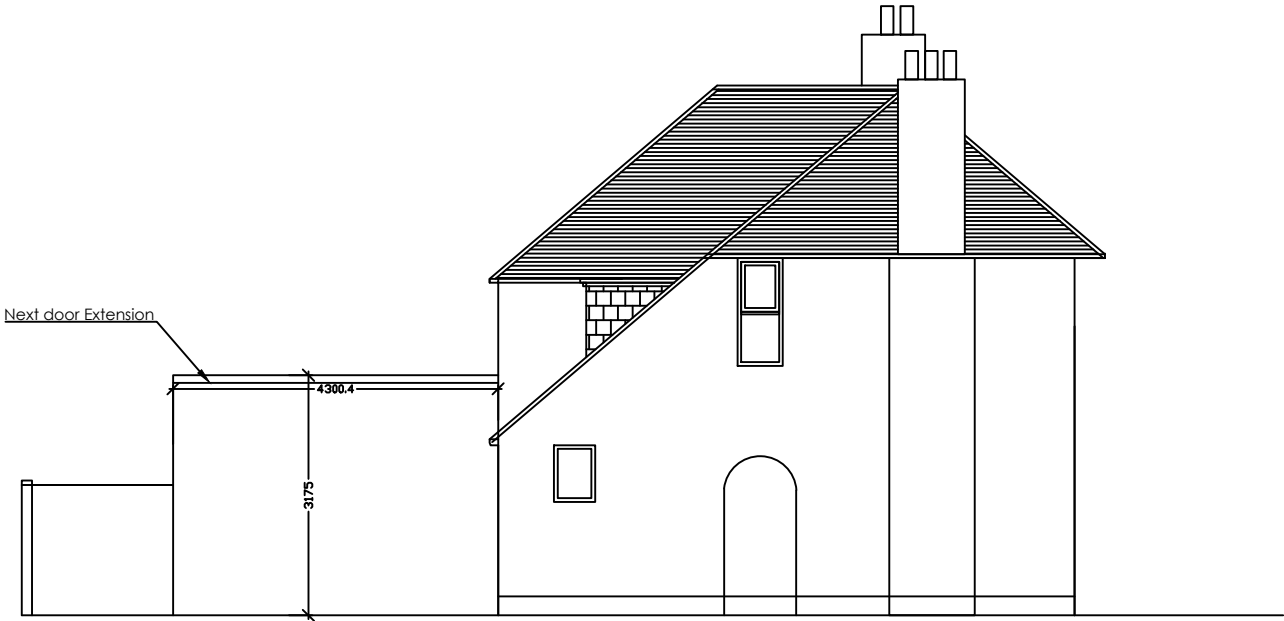

Existing Side Elevation

Unit 2, 59 Anerley Road London SE19 2AS t: 0790383480 Website- Ngbarchdesigners.co.uk	project	drawing title	scale	date	drawn by	checked by	
	8 Field Close Ruislip HA4 7LU	Existing Elevations 6m Extension	1:100@A3 NTS @ A4	30/05/19	NGB	NGB	
			client	drawing status	job no.	drawing no.	revision
			Mr & Mrs Stanbridge		001	FC-002	