


Tree Schedule

ID	Birth	Spread	Height	Species
266	0.60	6.00	7.00	Unknown
262	2.00	7.00	14.00	Mopie MB
382	0.50	7.00	8.00	Sallow
372	1.50	10.00	11.00	Cherry MB
440	0.40	6.00	8.00	Unknown MB
445	2.20	10.00	15.00	Mopie MB
444	0.20	7.00	9.00	Fruit MB
446	0.30	6.00	8.00	Mopie
485	0.60	6.00	7.00	Mopie
488	0.80	6.00	7.00	Mopie
489	0.30	6.00	8.00	Cypress
488	0.30	2.00	6.00	Cypress
483	0.40	3.00	6.00	Cypress
518	0.90	7.00	15.00	Fruit
520	0.30	5.00	7.00	Fruit
538	1.80	14.00	17.00	Mopie MB
539	1.80	14.00	17.00	Mopie MB
548	0.40	6.00	7.00	Sallow MB
549	0.40	6.00	7.00	Mopie
579	0.50	6.00	7.00	Slump
628	0.40	3.00	4.00	Cypress

ABBREVIATION KEY - TOPOGRAPHIC SURVEY

AV	Air Valve
BO	Bollard
BT	Boat Lifting Cradle
BT	Brilliant Telescope
CF	Canister
CL	Cover Lintel
CL	Clamp Connection Cable
DY	Dashed Yellow Line
DL	Double Lined Line
DW	Dashed White Line
EC	Electric Cable Cabinet
EC	Electric Cable Fit
ED	Electric Pole
ER	Earth Rod
FA	Flash Light
GA	Gas Hydrant
GA	Flower Bed
GV	Gully
GV	Invert Level
LP	Lamp Column
LP	Lamp Post
MB	Muff Box
MS	Service Marker
MS	Porcelain Marker
RE	Rodding Eye
RE	Road Sign
RWP	Rain Water Pipe
SP	Stop Code
SW	Single White Line
SW	Single Yellow Line
SV	Stop Valve
SV	Soil and Vent Pipe
TCS	Telephone Cable Cabinet
TC	Telephone Pole
UTL	Unable To Lift
WC	Wear Gully
WO	Water Meter
WO	Wash Out

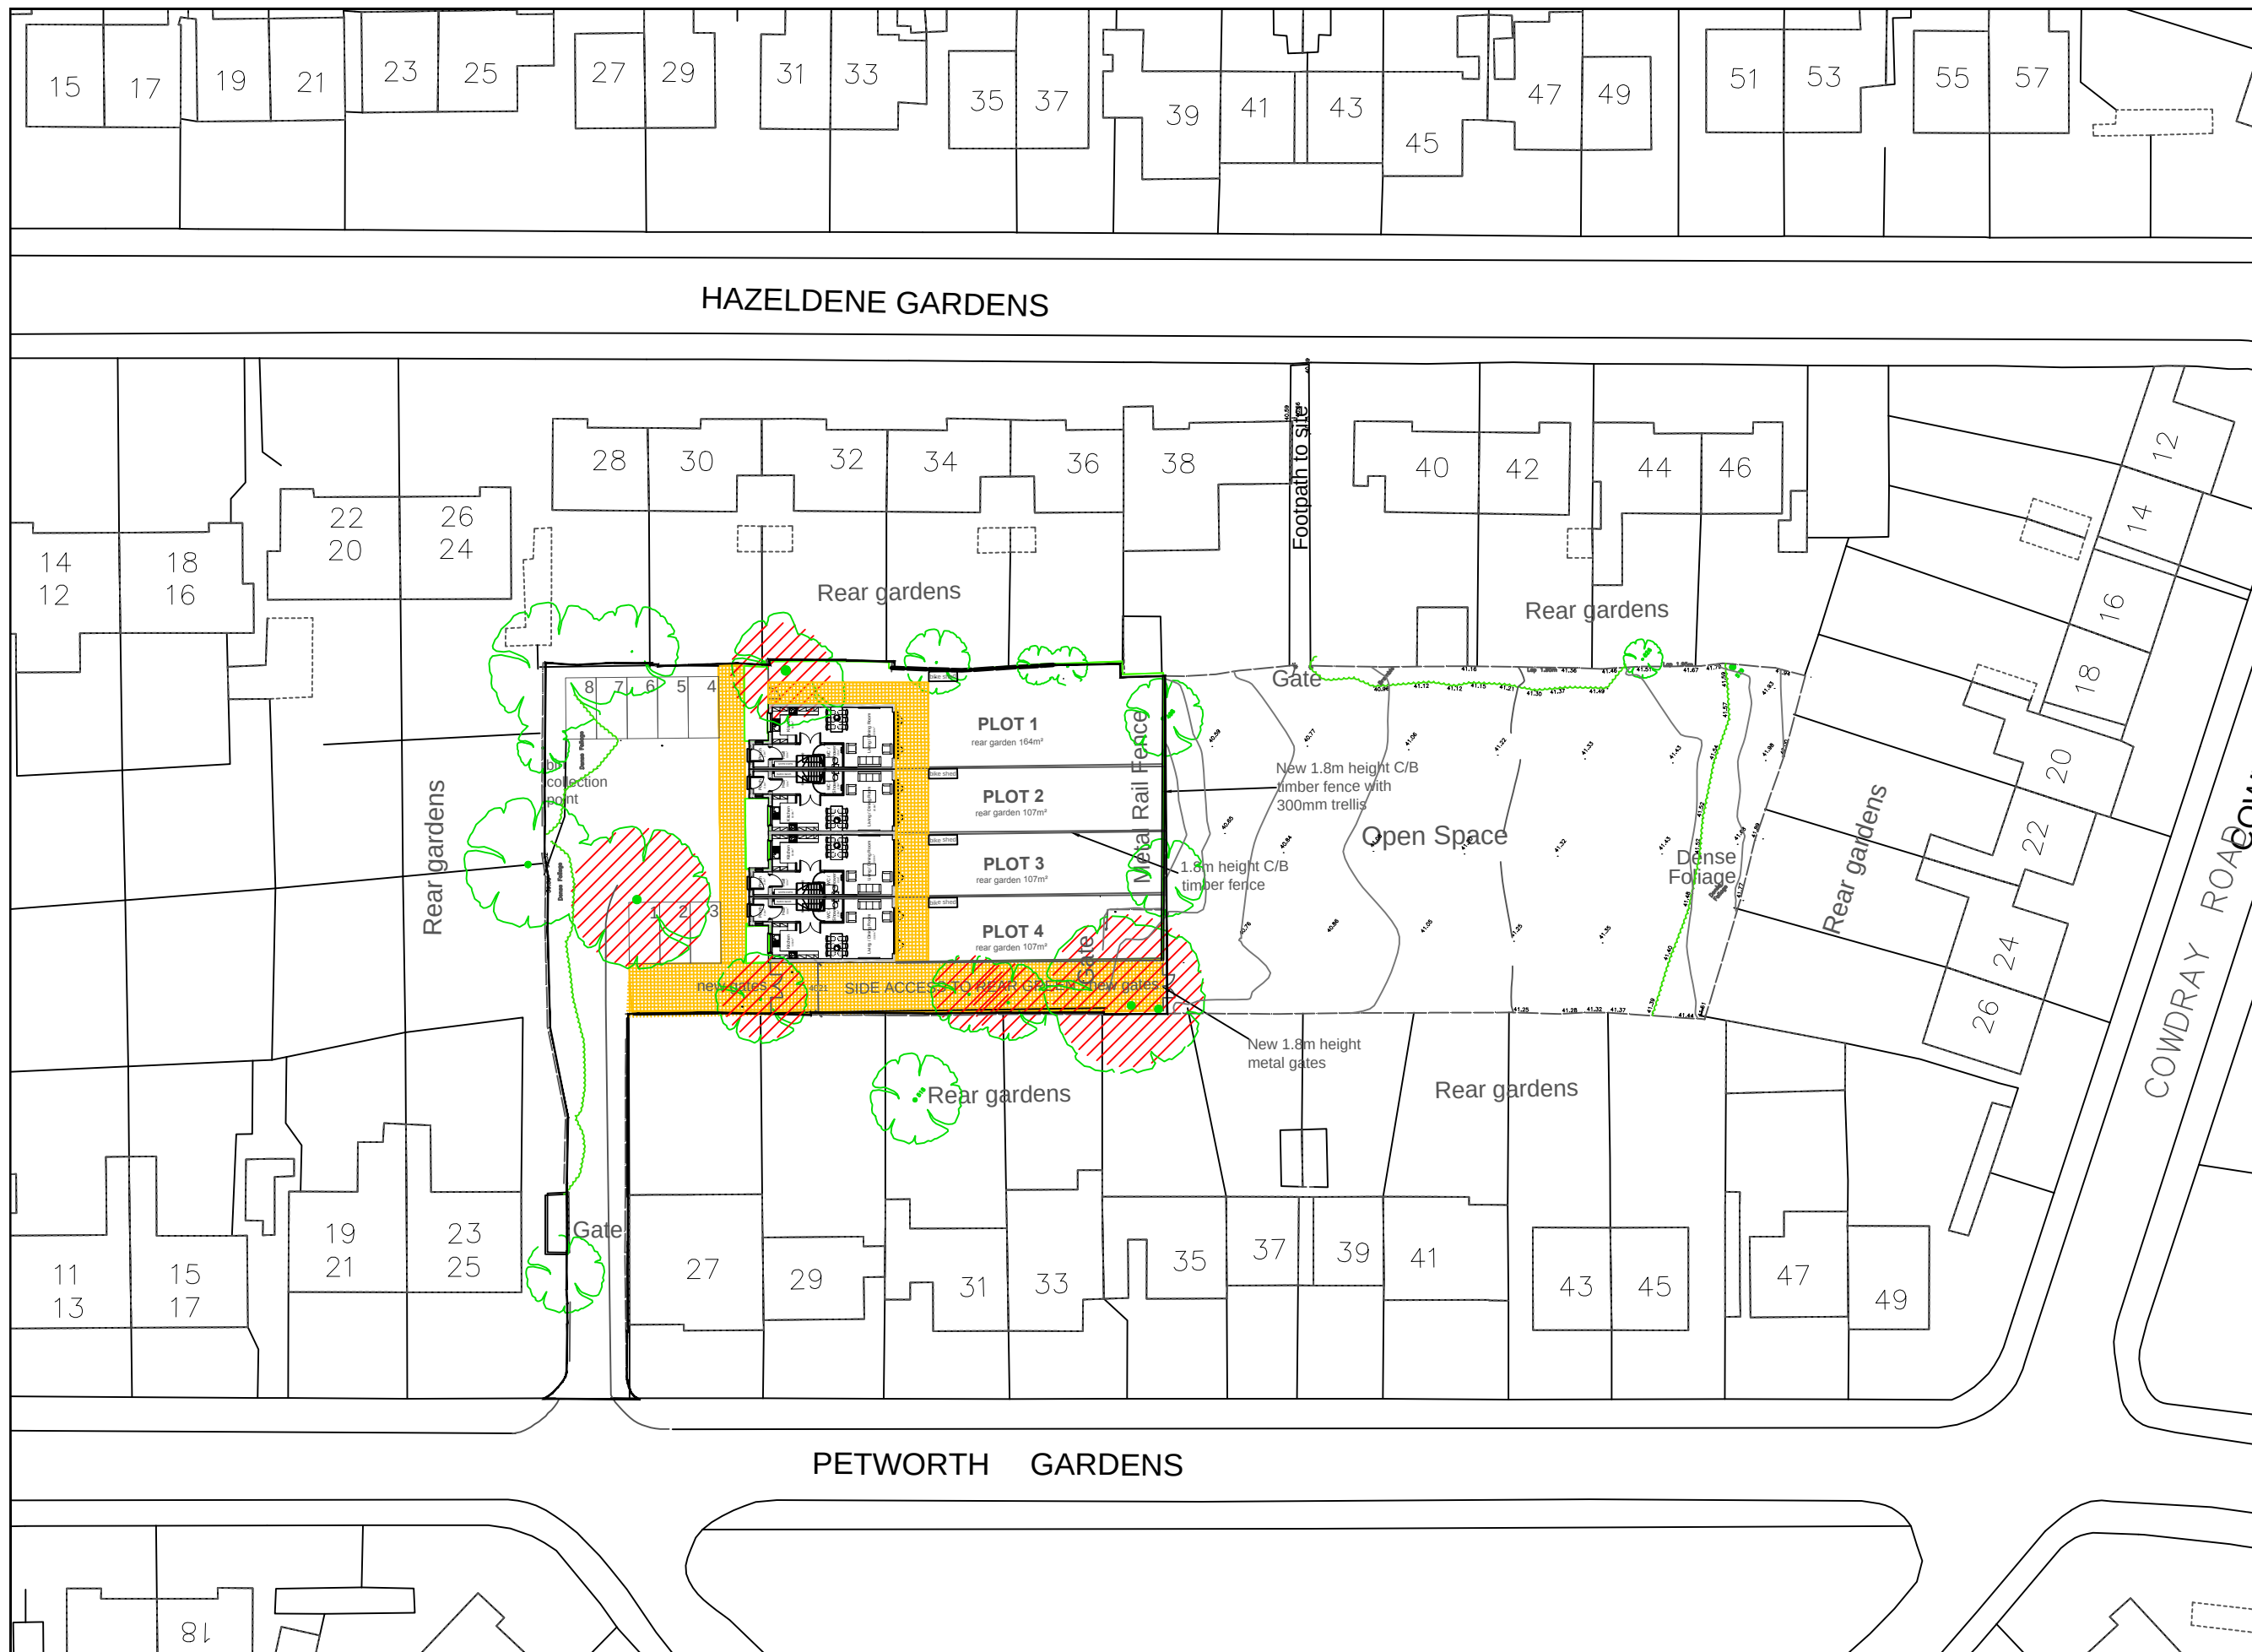

Existing trees
shown hatched to
be taken down

-	-	-	-
Rev	Revision notes	Initials	Date



HILLINGDON
LONDON

RESIDENTS SERVICES
CAPITAL PROGRAMME WORKS SERVICE
2E/10, CIVIC CENTRE, UXBRIDGE, UB8 1UW
Tel: 01895 250 111 Fax: 01895 277 224

PROJECT
FORMER GARAGE SITE REAR OF
27-45 PETWORTH GARDENS,
UXBRIDGE, UB10 9HQ

DESCRIPTION

PROPOSED SITE PLAN

SCALE 1:500 @ A3	DRAWN BY MY	CHECKED BY SV	DATE SEPT 2021
DRAWING No.			REV.

2021/D/282/P/03

