


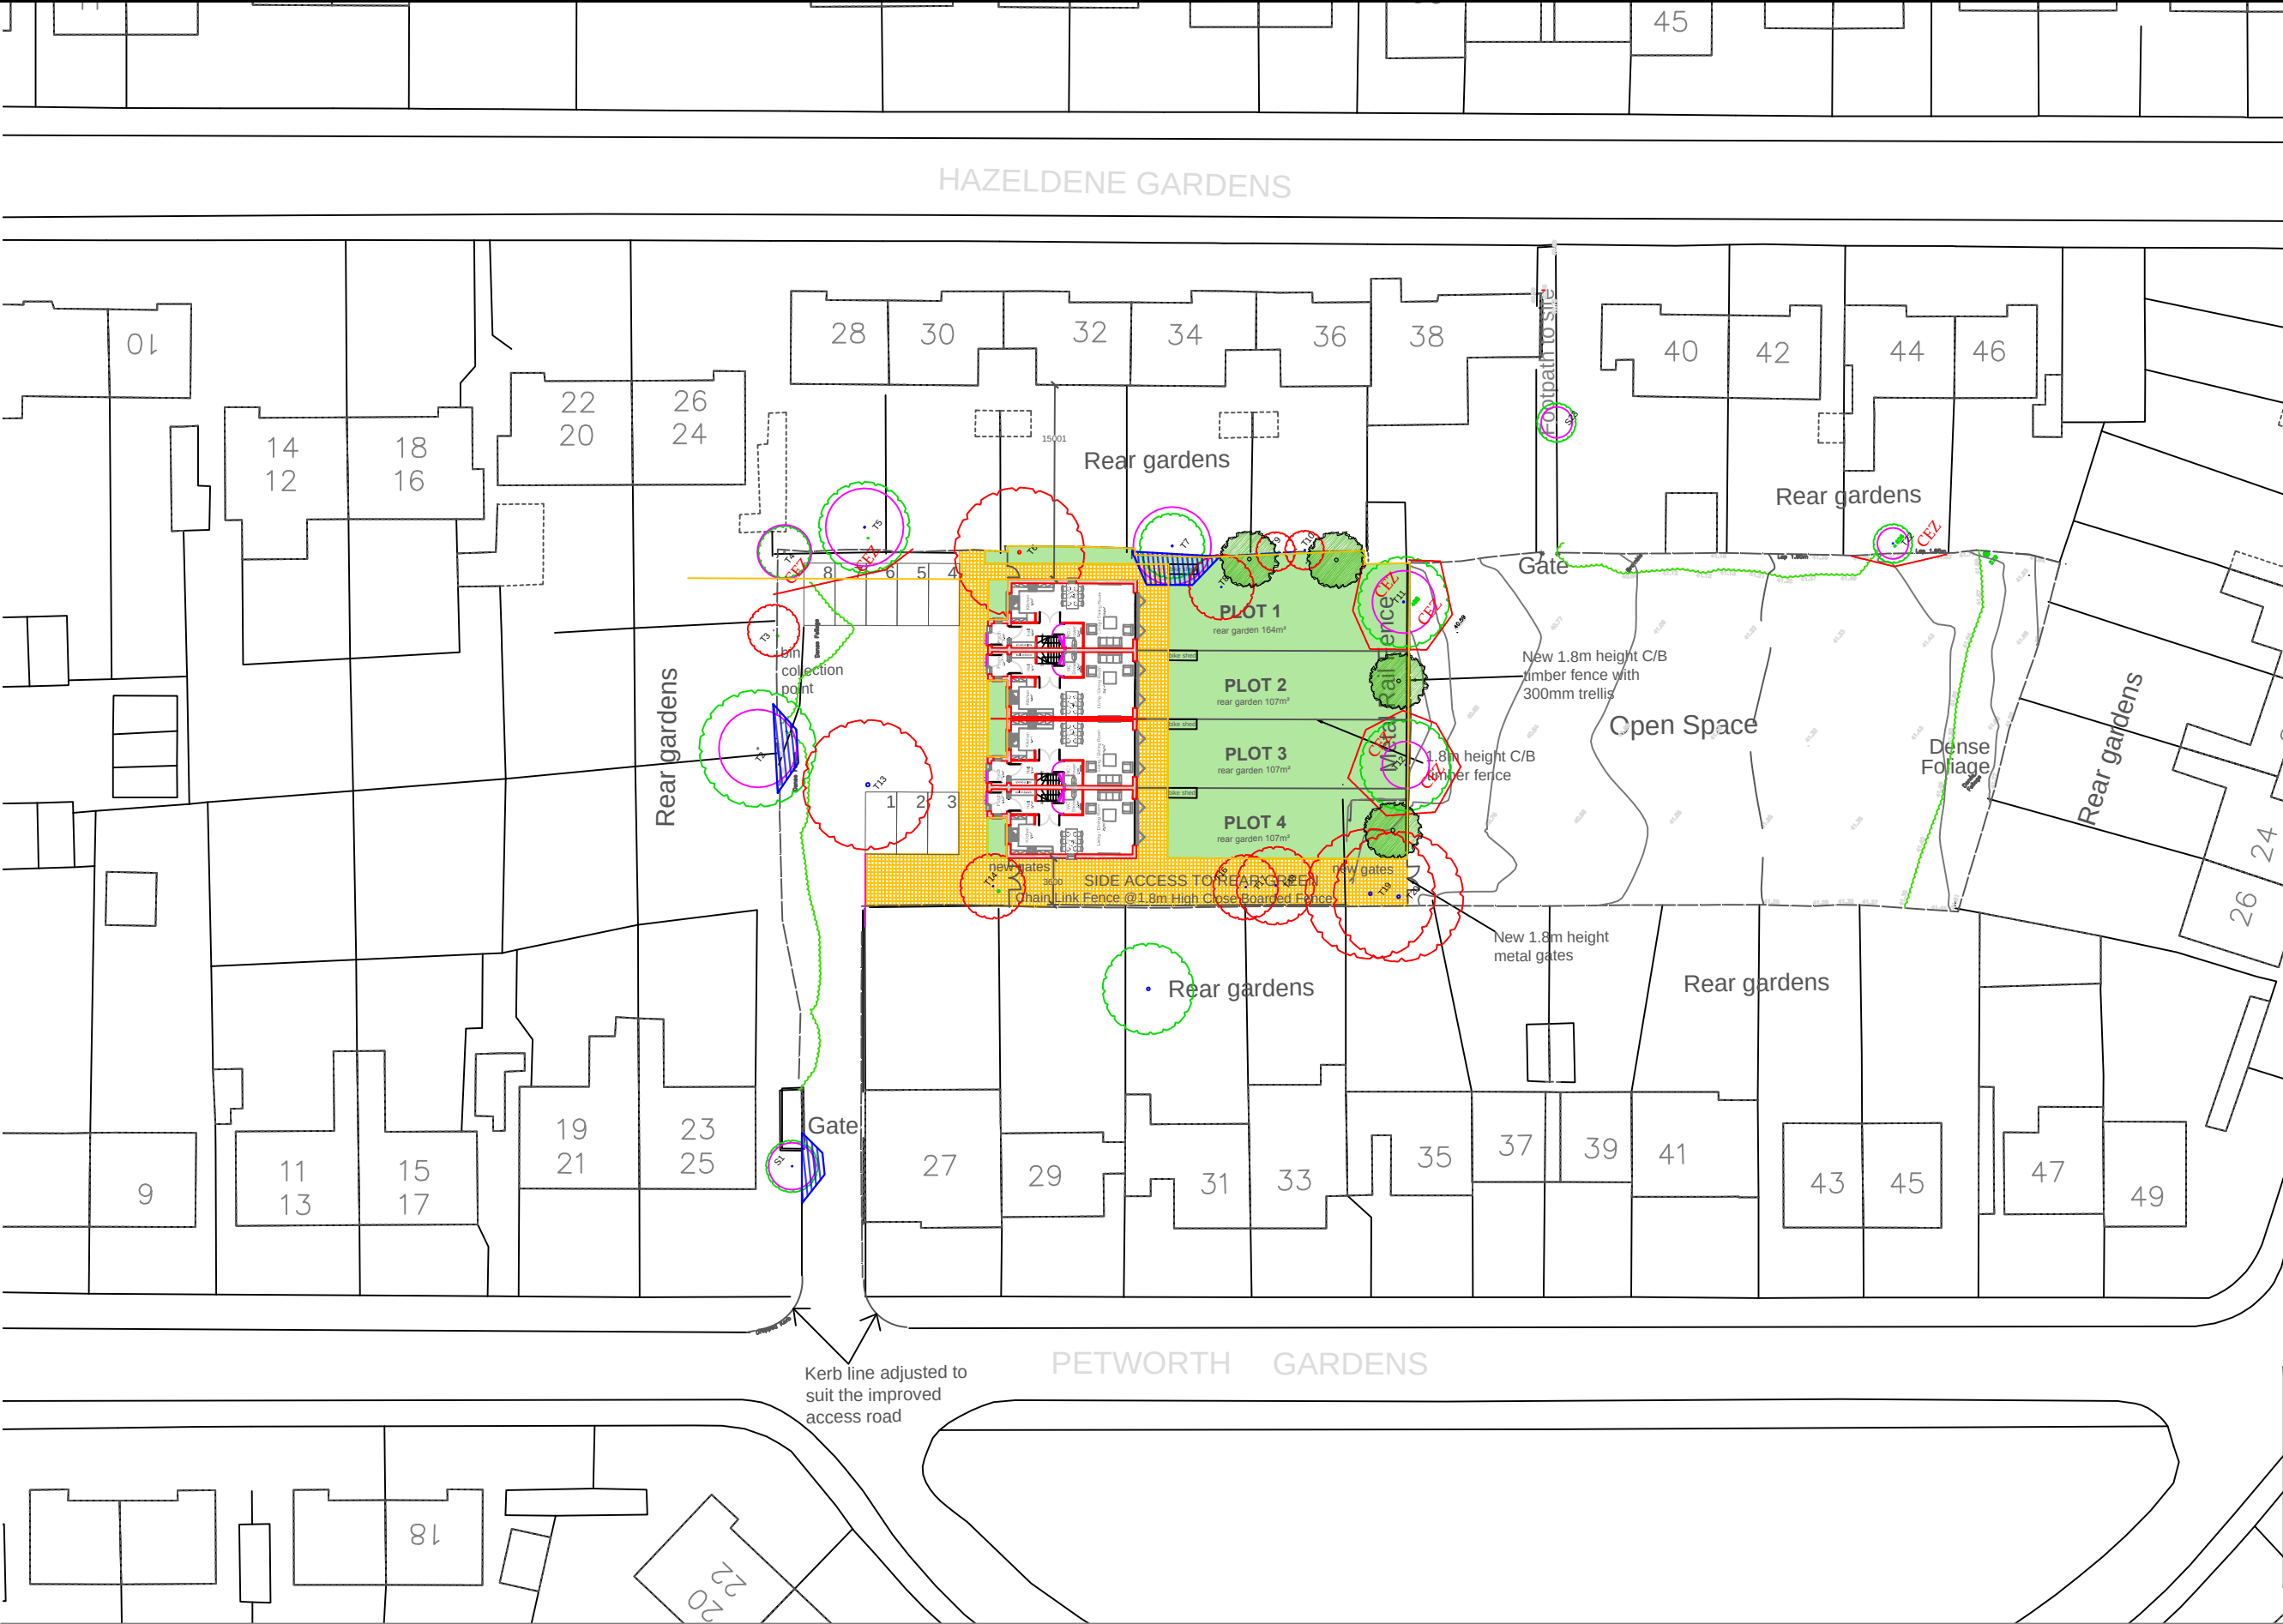

Plan Legend

Tree to be retained

Tree to be removed

Category A Tree

Category B Tree

Category C Tree

Category U Tree

Areas, groups or woodlands are shown as polygons using the same colours as above. Dashed lines show removals

Root Protection Area (RPA)
Original in dotted light blue if amended.

Protective fencing

Construction & storage exclusion zone

Existing hard surface to remain during construction / or ground protection

Suggested tree planting locations

NOTE: Stem diameters have been increased on this plan by 250% to make identification of smaller trees easier

A	Tree report info added.	db	1.10.21
Rev	Revision notes	Initials	Date

HILLINGDON

LONDON

RESIDENTS SERVICES
CAPITAL PROGRAMME WORKS SERVICE
2E/10, CIVIC CENTRE, UXBRIDGE, UB8 1UW
Tel: 01895 250 111 Fax: 01895 277 224

PROJECT

FORMER GARAGE SITE REAR OF
27-45 PETWORTH GARDENS,
UXBRIDGE, UB10 9HQ

DESCRIPTION

PROPOSED SITE PLAN

SCALE 1:500 @ A3	DRAWN BY MY	CHECKED BY SV	DATE SEPT 2021
DRAWING No.			REV.

2021/D/282/P/03

A

