





PLOT 1 PLOT 2 PLOT 3 PLOT 4


FRONT ELEVATION

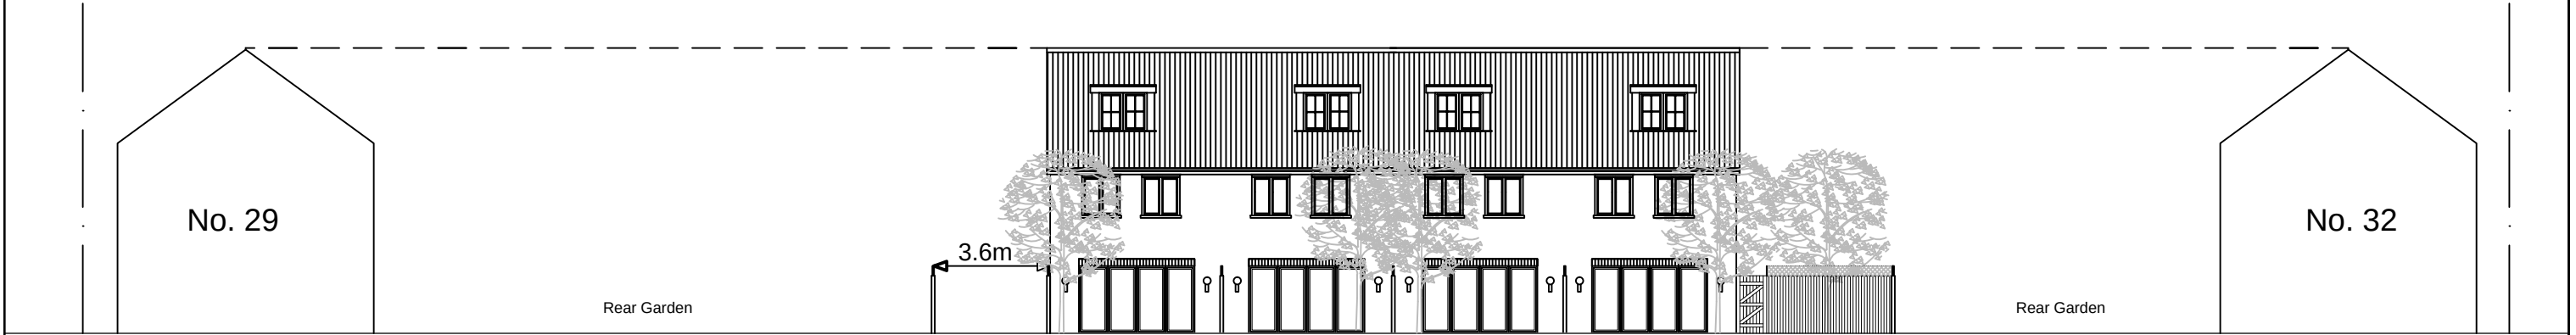

REAR GARDEN ELEVATION

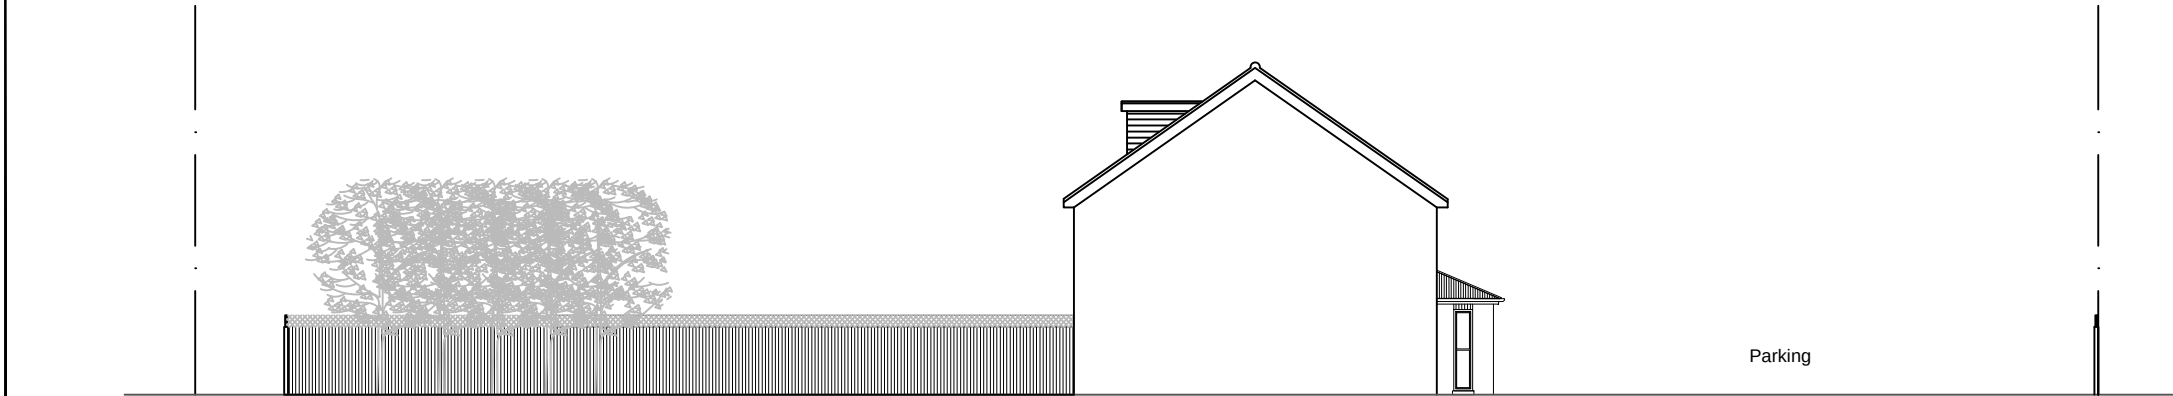

SIDE ELEVATION

 

Rev	Revision notes	Initials	Date
 RESIDENTS SERVICES CAPITAL PROGRAMME & PLANNED WORKS 2E/10, CIVIC CENTRE, UXBRIDGE, UB8 1UW Tel: 01895 250 111 Fax: 01895 277 224			
PROJECT FORMER GARAGE SITE REAR OF 27-45 PETWORTH GARDENS UB10 9HQ			
DESCRIPTION PROPOSED ELEVATIONS			
SCALE 1:200 @ A3	DRAWN BY MY	CHECKED BY SV	DATE SEPT 2021
DRAWING No. 2021/D/282/P/05			REV.