





FRONT ELEVATION


- MATERIALS PALETTE
- 1) Main walls to be fair-face brickwork.
 - 2) Windows and roof lights to be double glazed dark gray aluminum windows.
 - 3) Roof to be concrete plain roof tiles.
 - 4) Front doors and side lights to be oak timber finish.
 - 5) Proprietary switchblade PIR lighting to front and rear elevations.

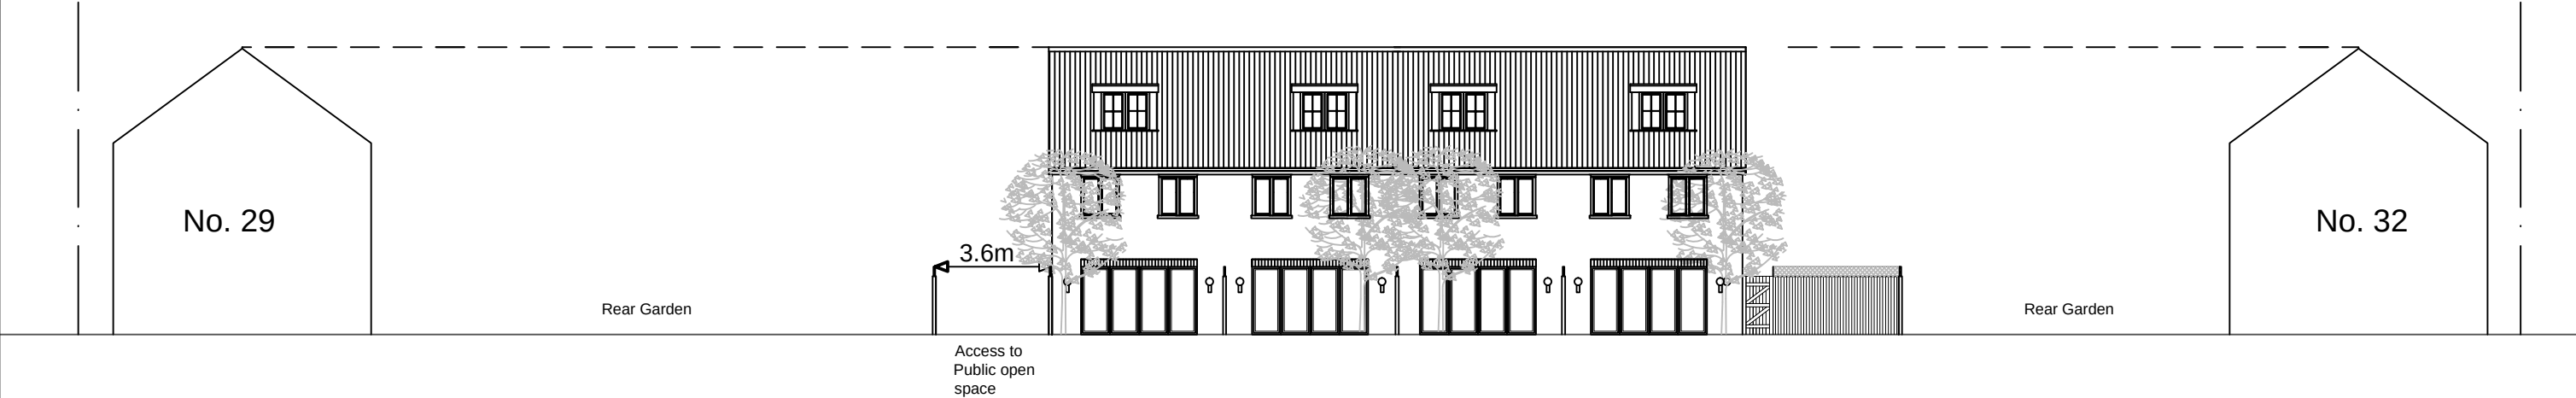

REAR GARDEN ELEVATION

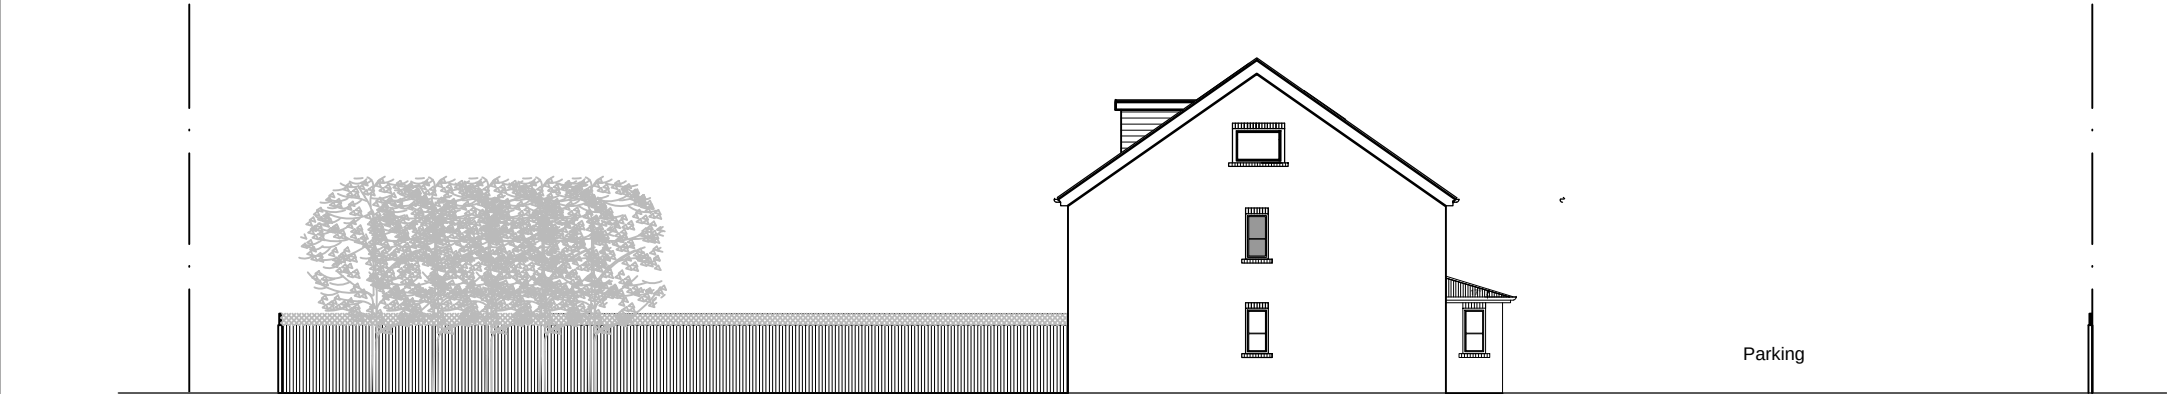

SIDE ELEVATION

 

A	General revisions to accord with London Plan areas revised. Materials palette added.	DB	27.09.21
Rev	Revision notes	Initials	Date
 RESIDENTS SERVICES CAPITAL PROGRAMME & PLANNED WORKS 2E/10, CIVIC CENTRE, UXBRIDGE, UB8 1UW Tel: 01895 250 111 Fax: 01895 277 224			
PROJECT FORMER GARAGE SITE REAR OF 27-45 PETWORTH GARDENS UB10 9HQ			
DESCRIPTION PROPOSED ELEVATIONS			
SCALE 1:200 @ A3	DRAWN BY MY	CHECKED BY SV	DATE SEPT 2021
DRAWING No. 2021/D/282/P/05			REV. A