

LEGEND:


CONSTRUCTION NOTES:

--


rev	description	date
-	-	-
1		
2		
3		
4		
5		

project	402 HARLINGTON ROAD, HILLINGDON, MIDDX. UB8 3HG
title	PROPOSED GROUND FLOOR FIRST FLOOR PLANS
client	Mr. & Mrs. Patel

scale	1	50	26	06	19
dwg no.	1113	A1	P01	-	-

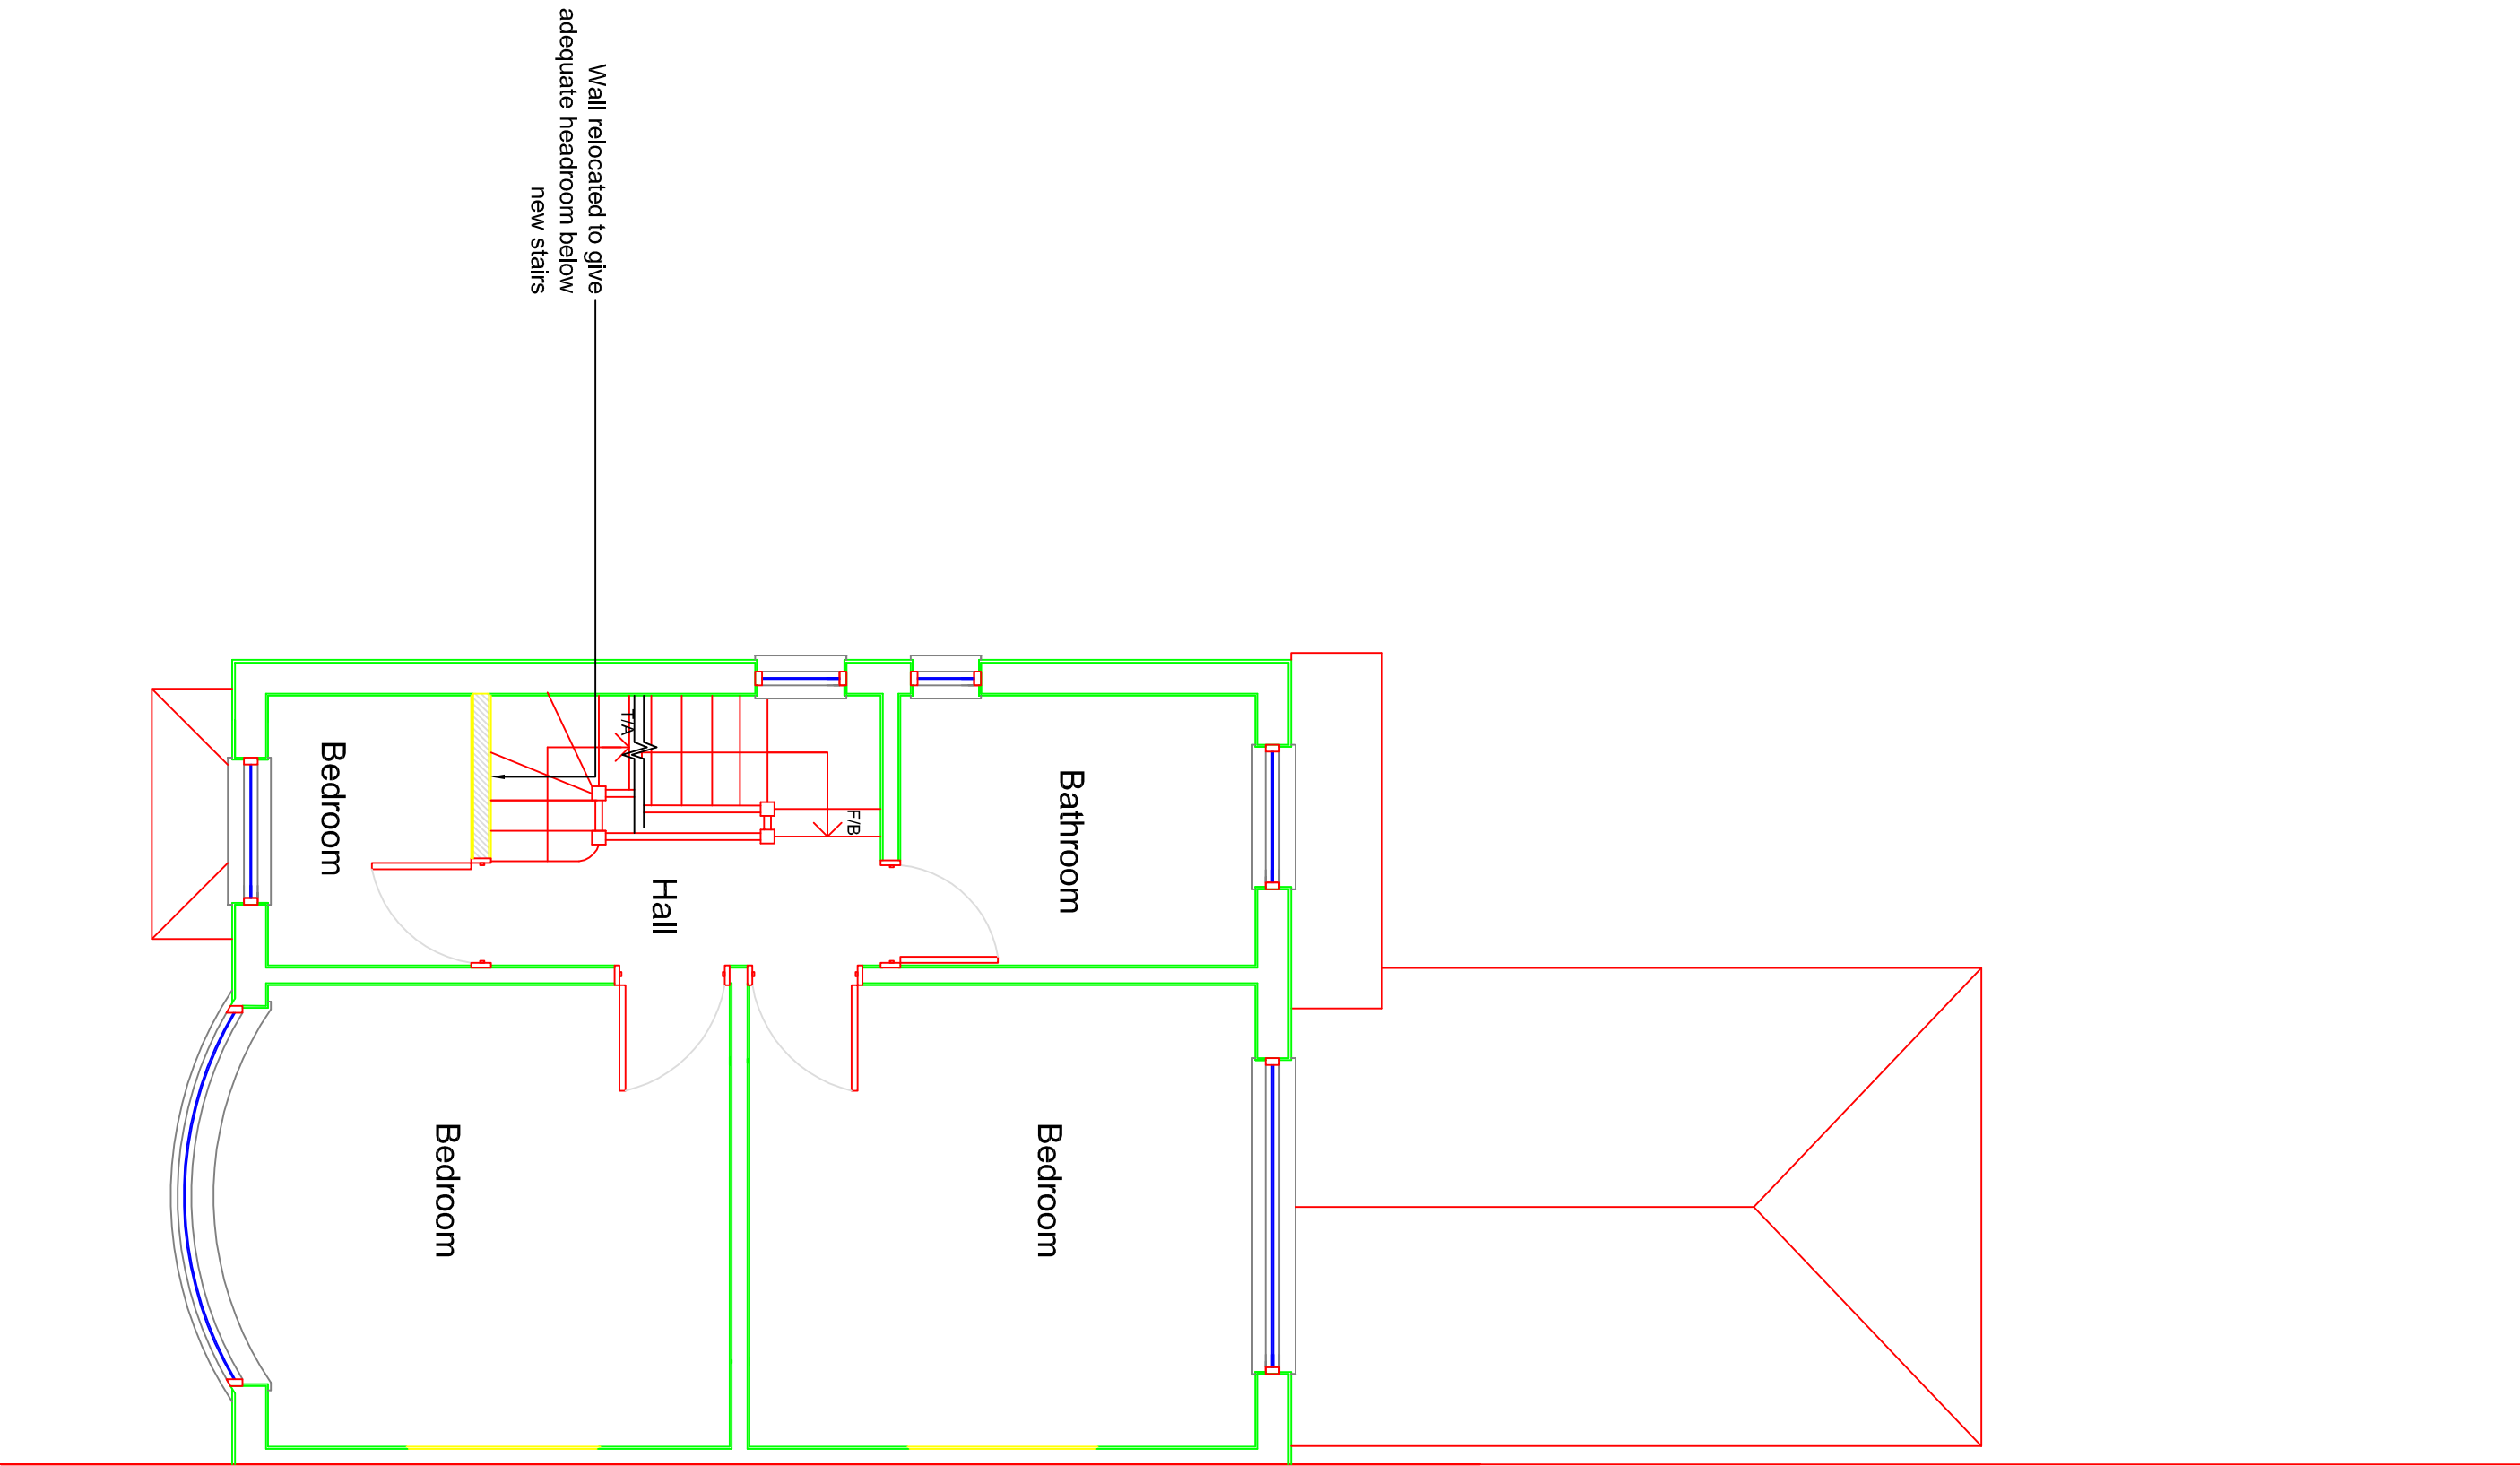

PROPOSED FIRST FLOOR PLAN
1:50

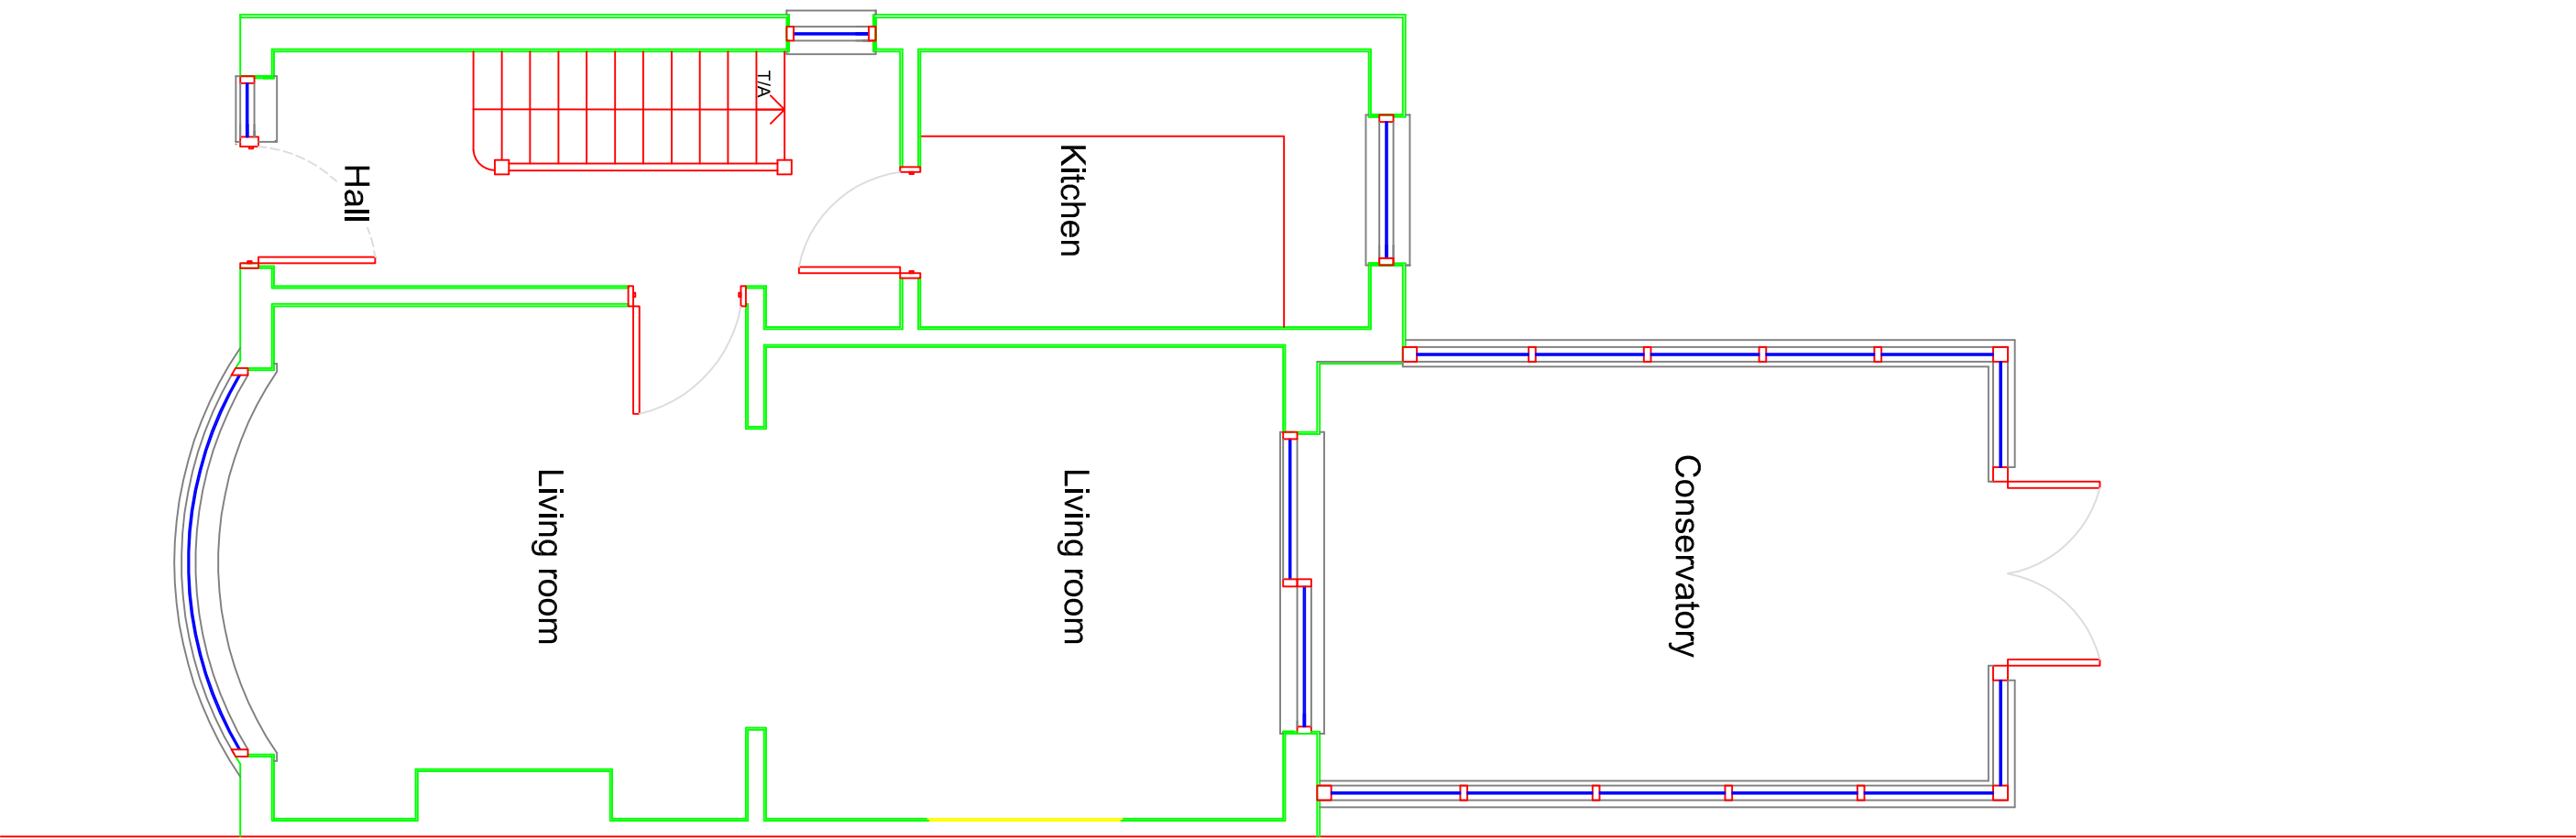

PROPOSED GROUND FLOOR PLAN
1:50