



LEGEND:


CONSTRUCTION NOTES:

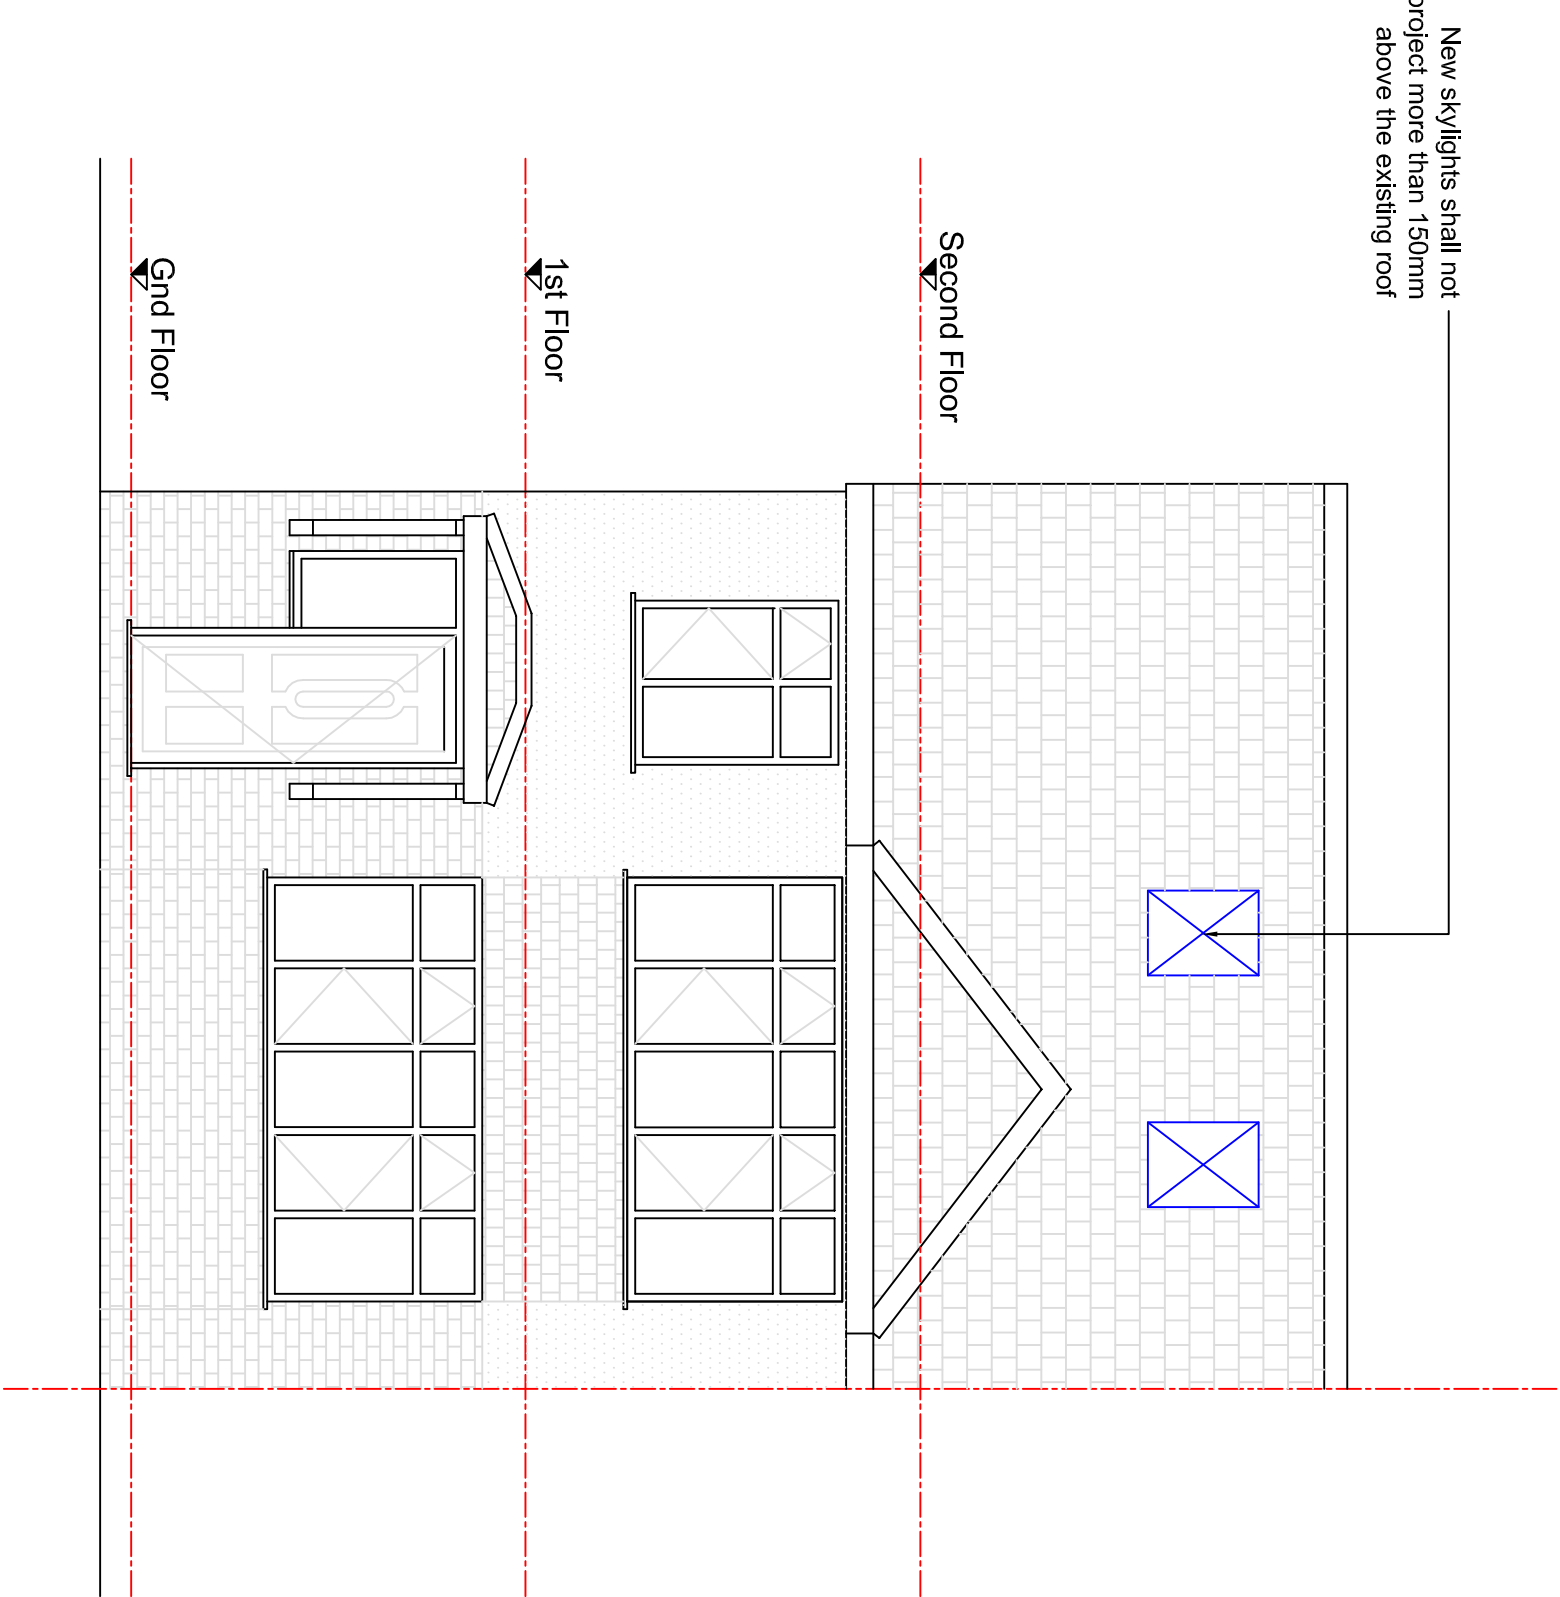


PROPOSED FRONT ELEVATION
1:50

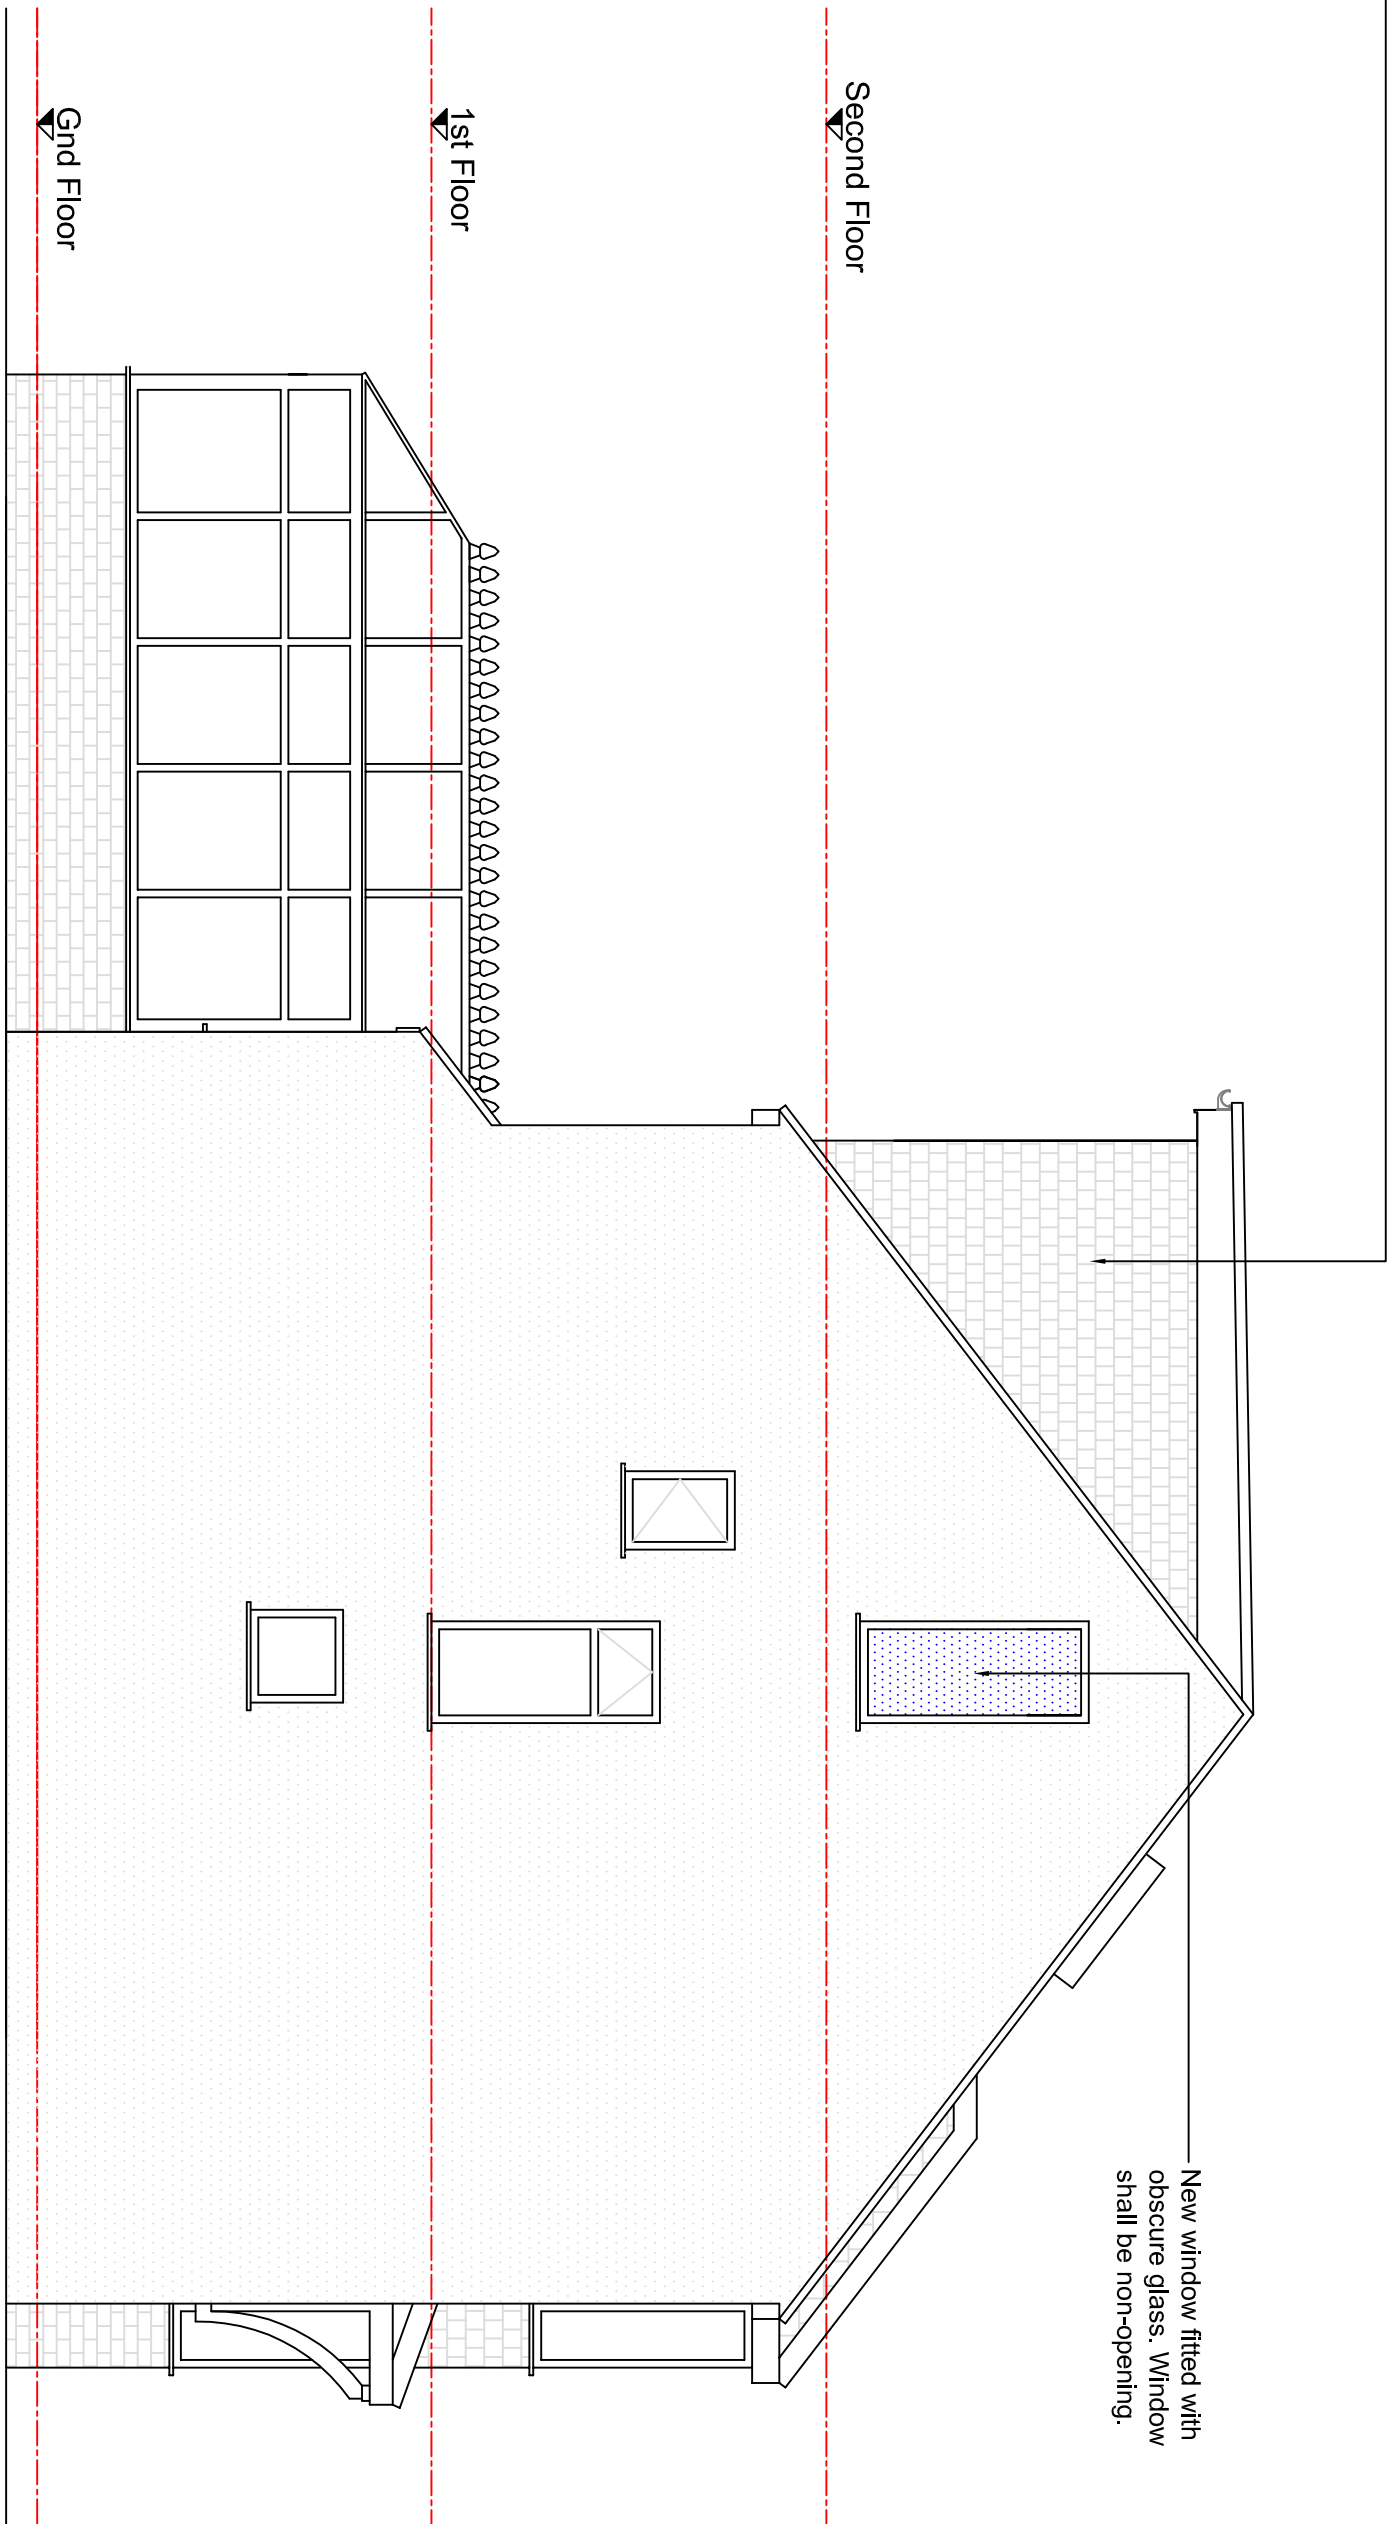

PROPOSED SIDE ELEVATION
1:50

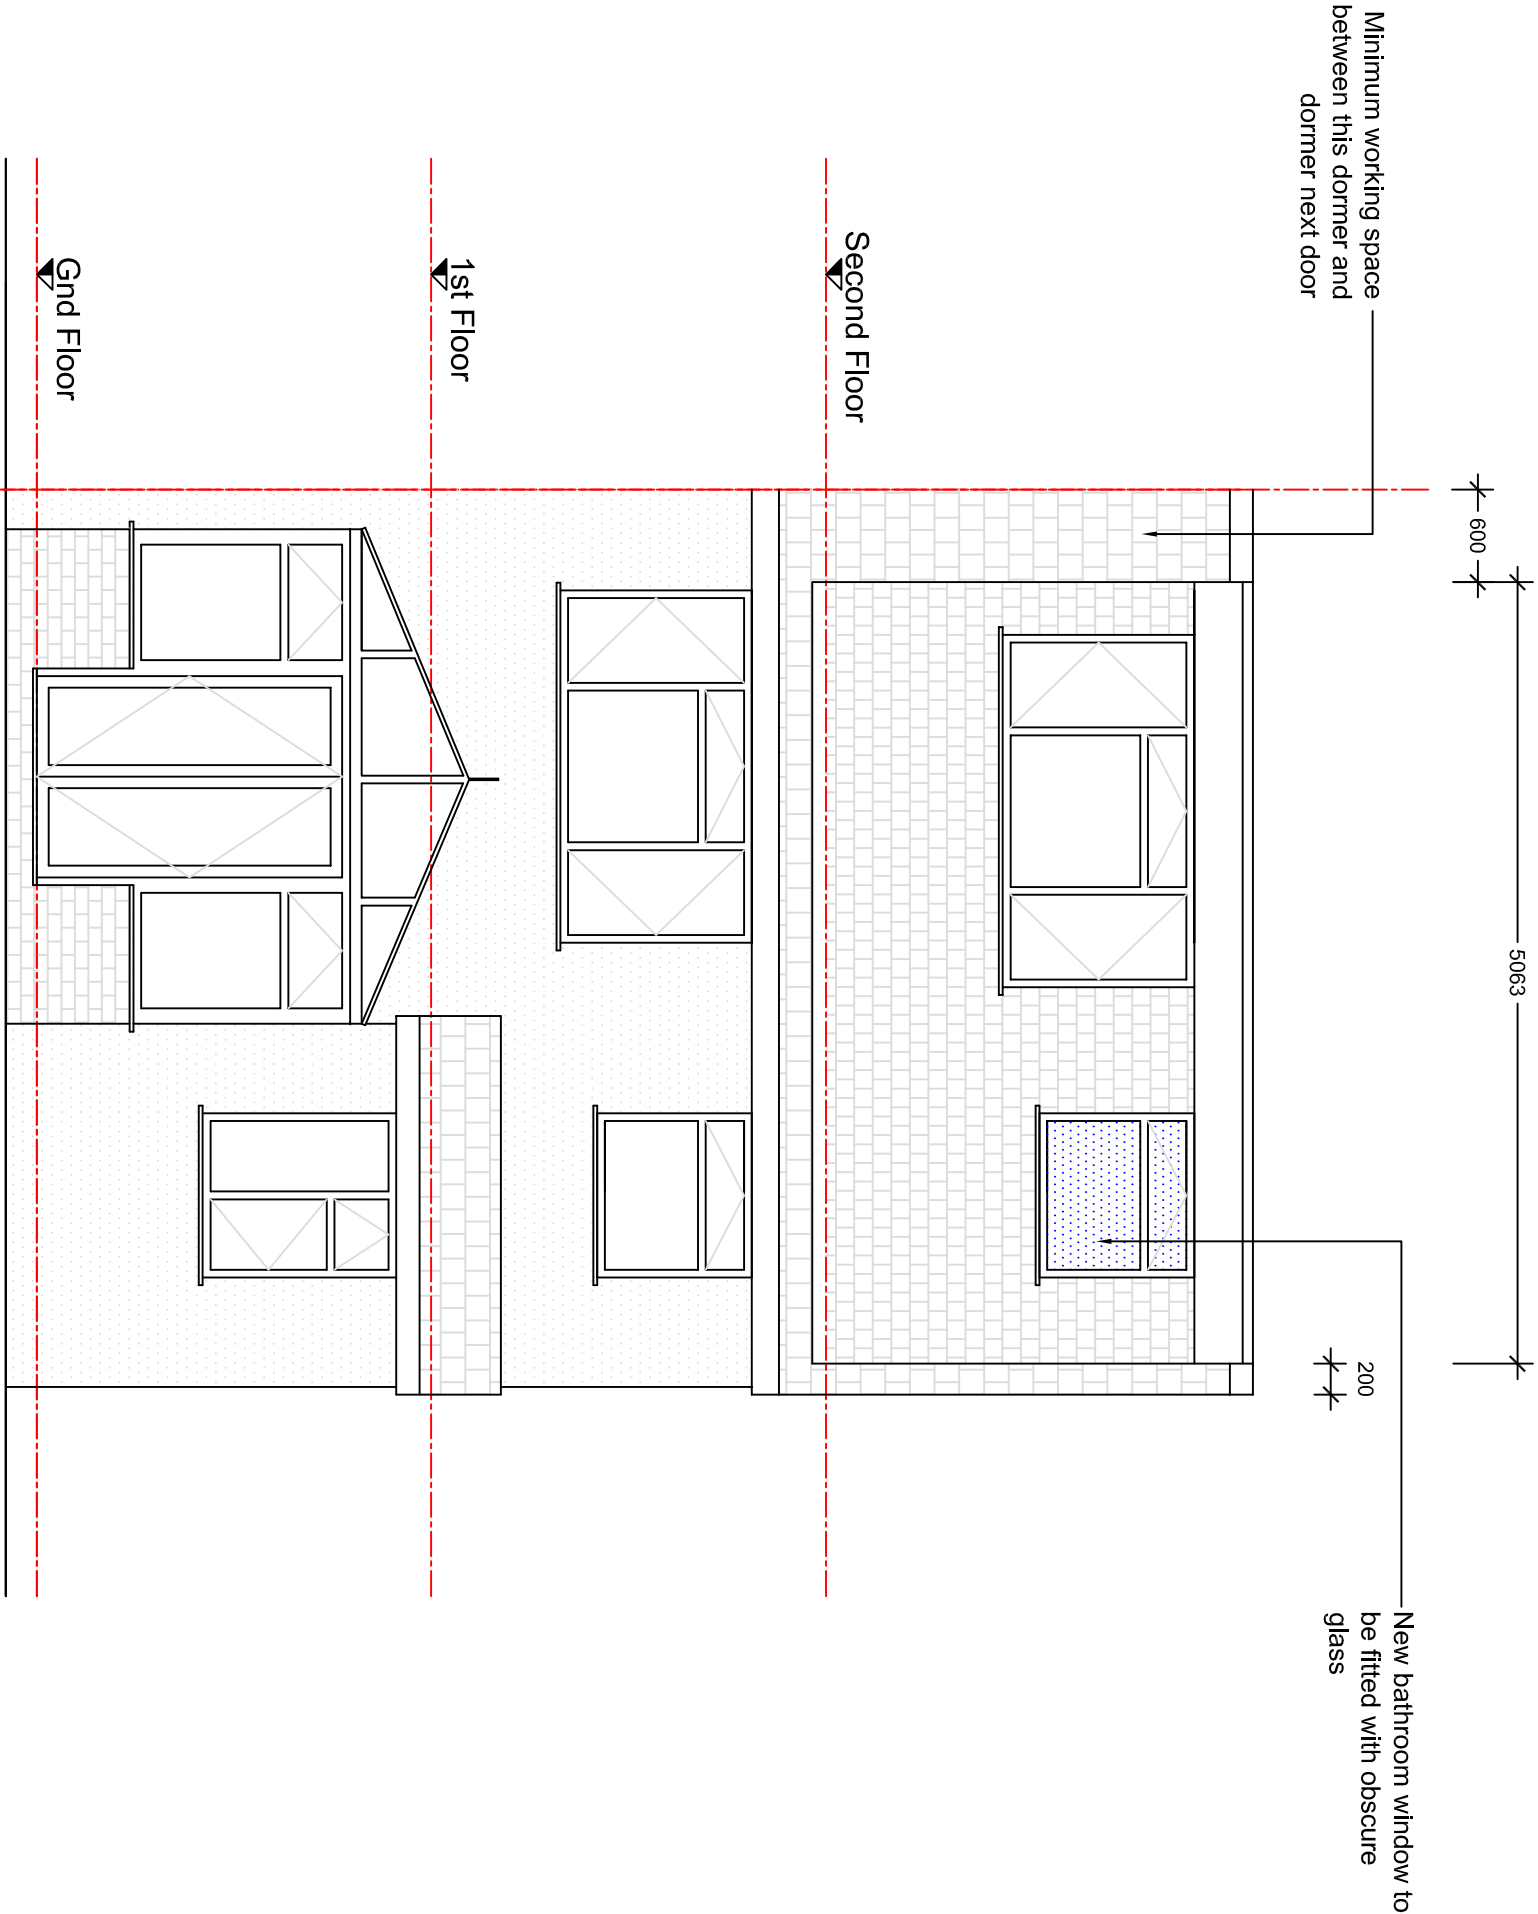

PROPOSED REAR ELEVATION
1:50

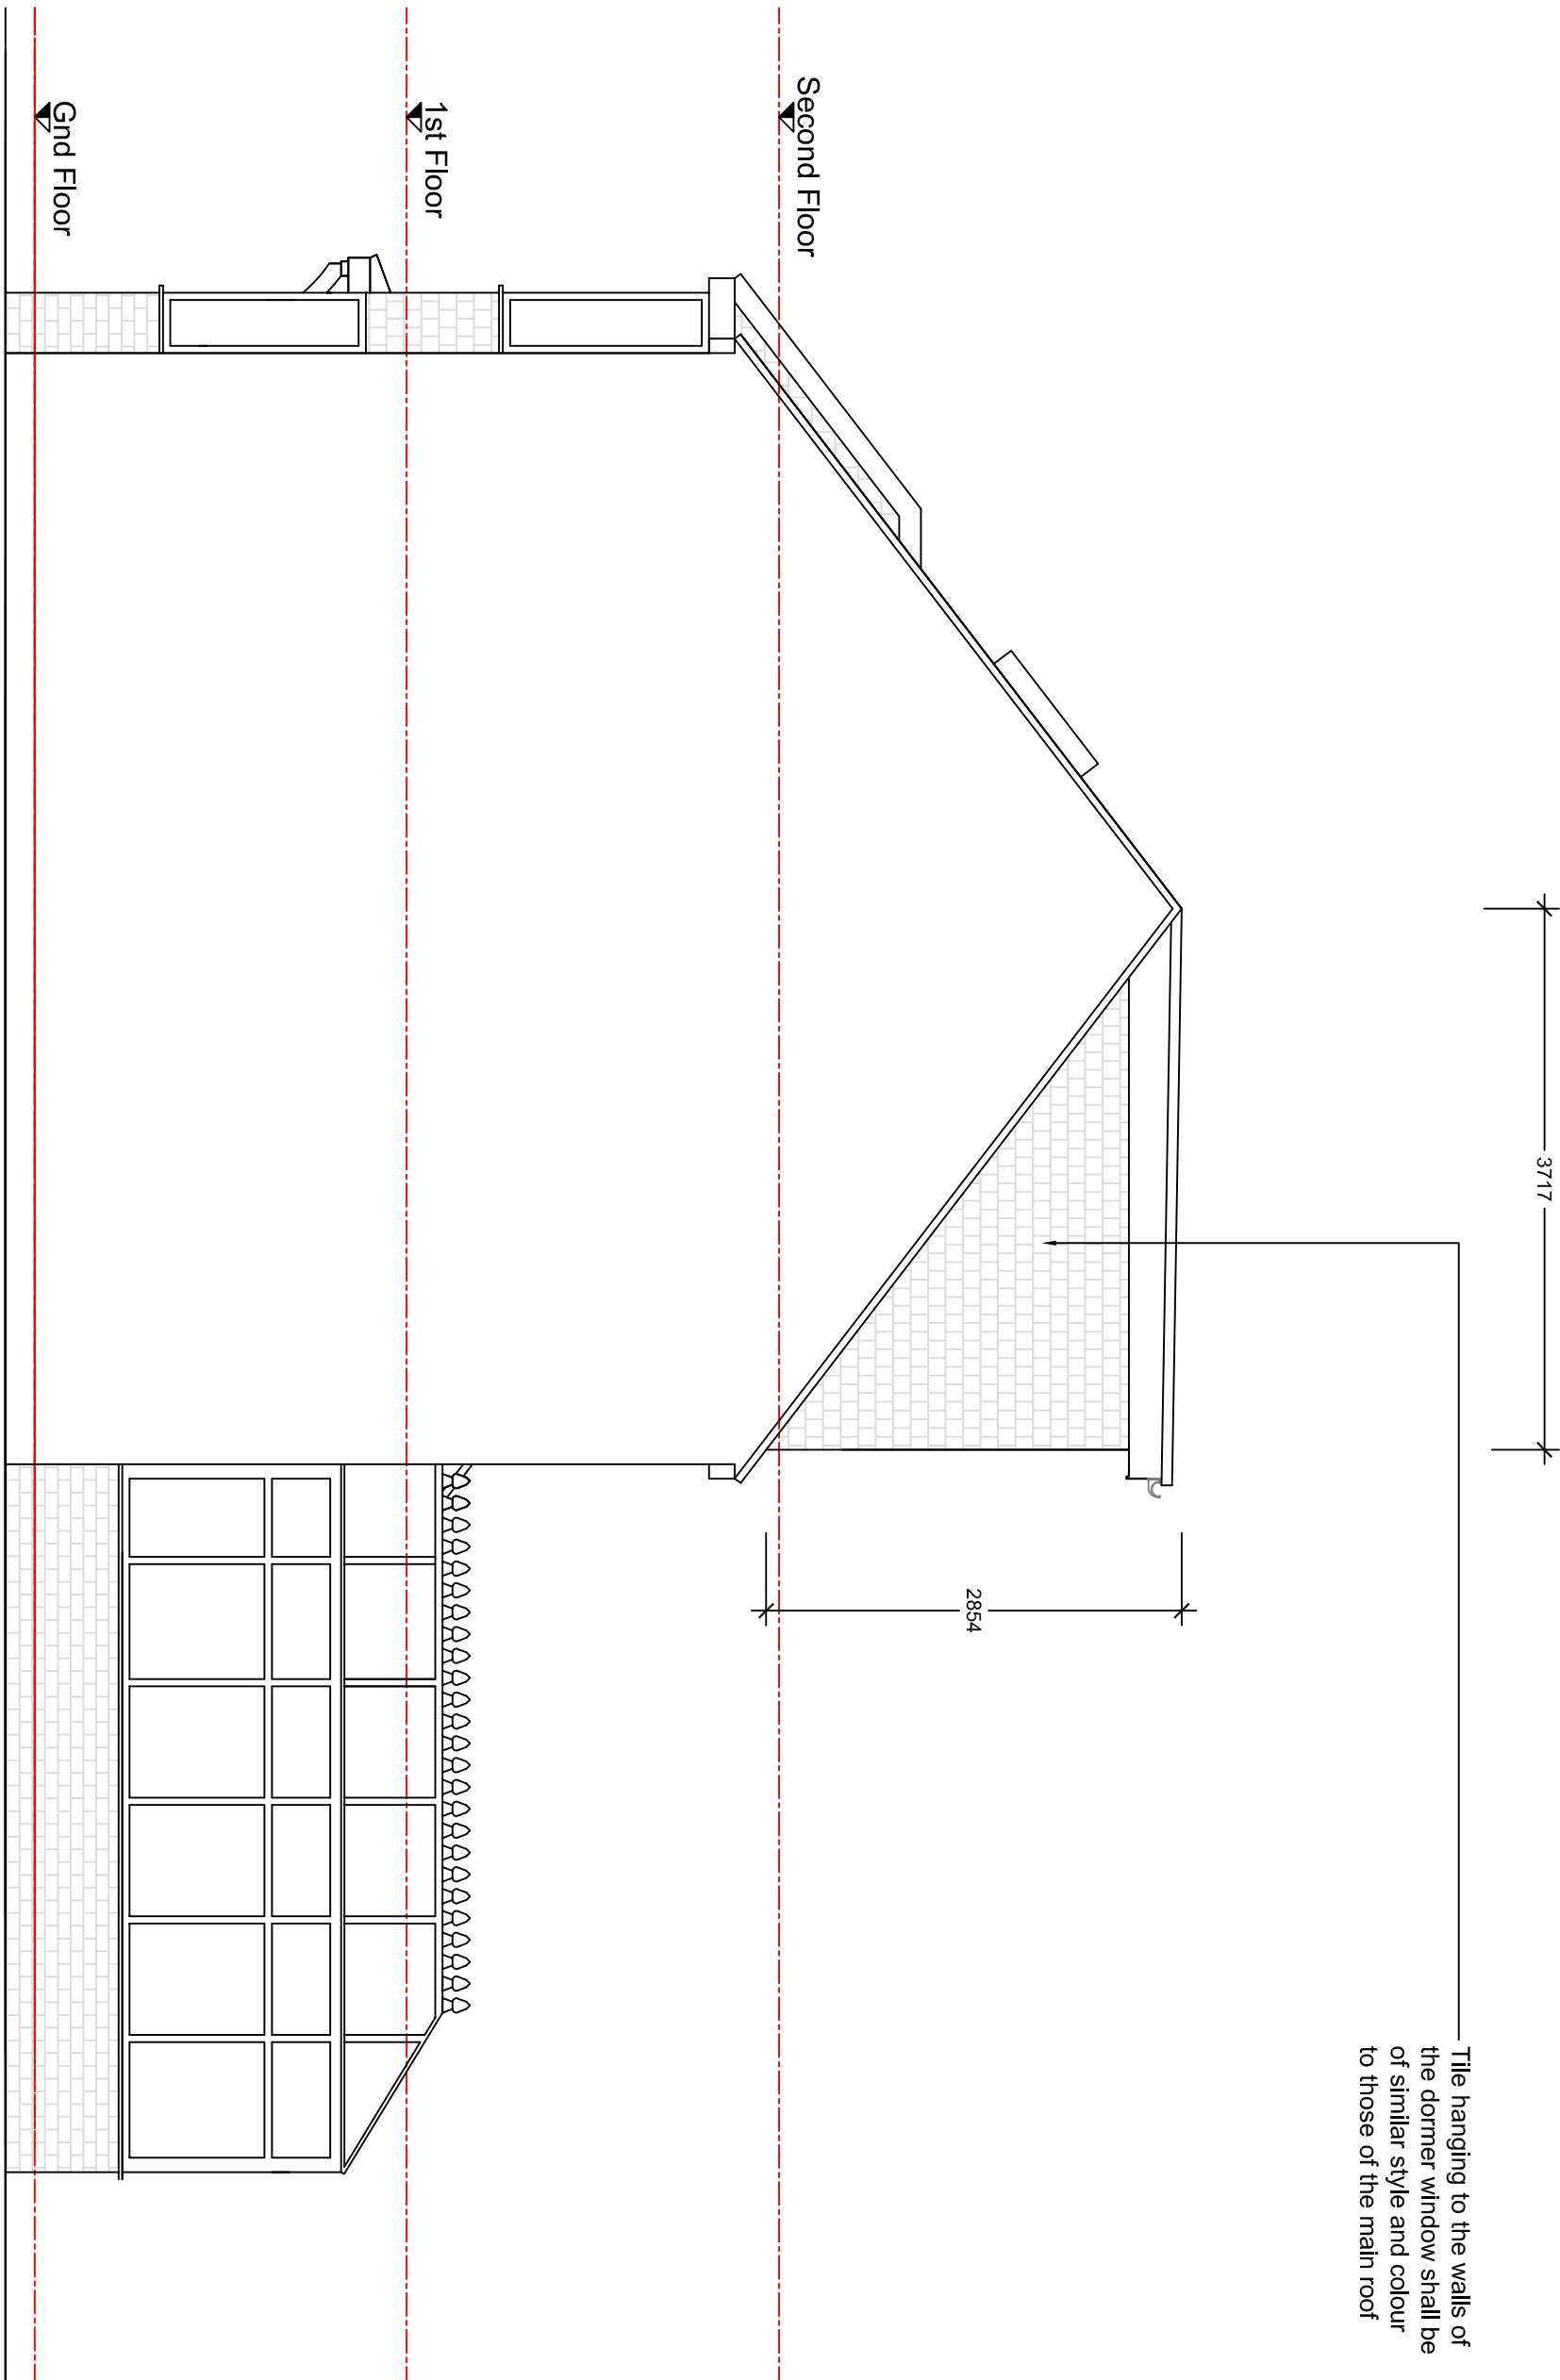

PROPOSED SIDE ELEVATION
1:50



rev	description	date
-	-	-
1	50	26 06 19
1113	A1 P03	-
client		
Mr. & Mrs. Patel		
project		
402 HARLINGTON ROAD, HILLINGDON, MIDDX., UB8 3HG		
title		
PROPOSED ELEVATIONS		
drawing no.		
1		
scale		
1 50		
drawing no.		
1113		
revision		
1		
drawing no.		
1113		
revision		
1		
