



DISCLAIMER: This drawing is issued for the project named and is not to be used for any other project. The client is responsible for the accuracy of the information provided. The architect is not responsible for the accuracy of the information provided. The architect is not responsible for the accuracy of the information provided.

LEGEND:


CONSTRUCTION NOTES:

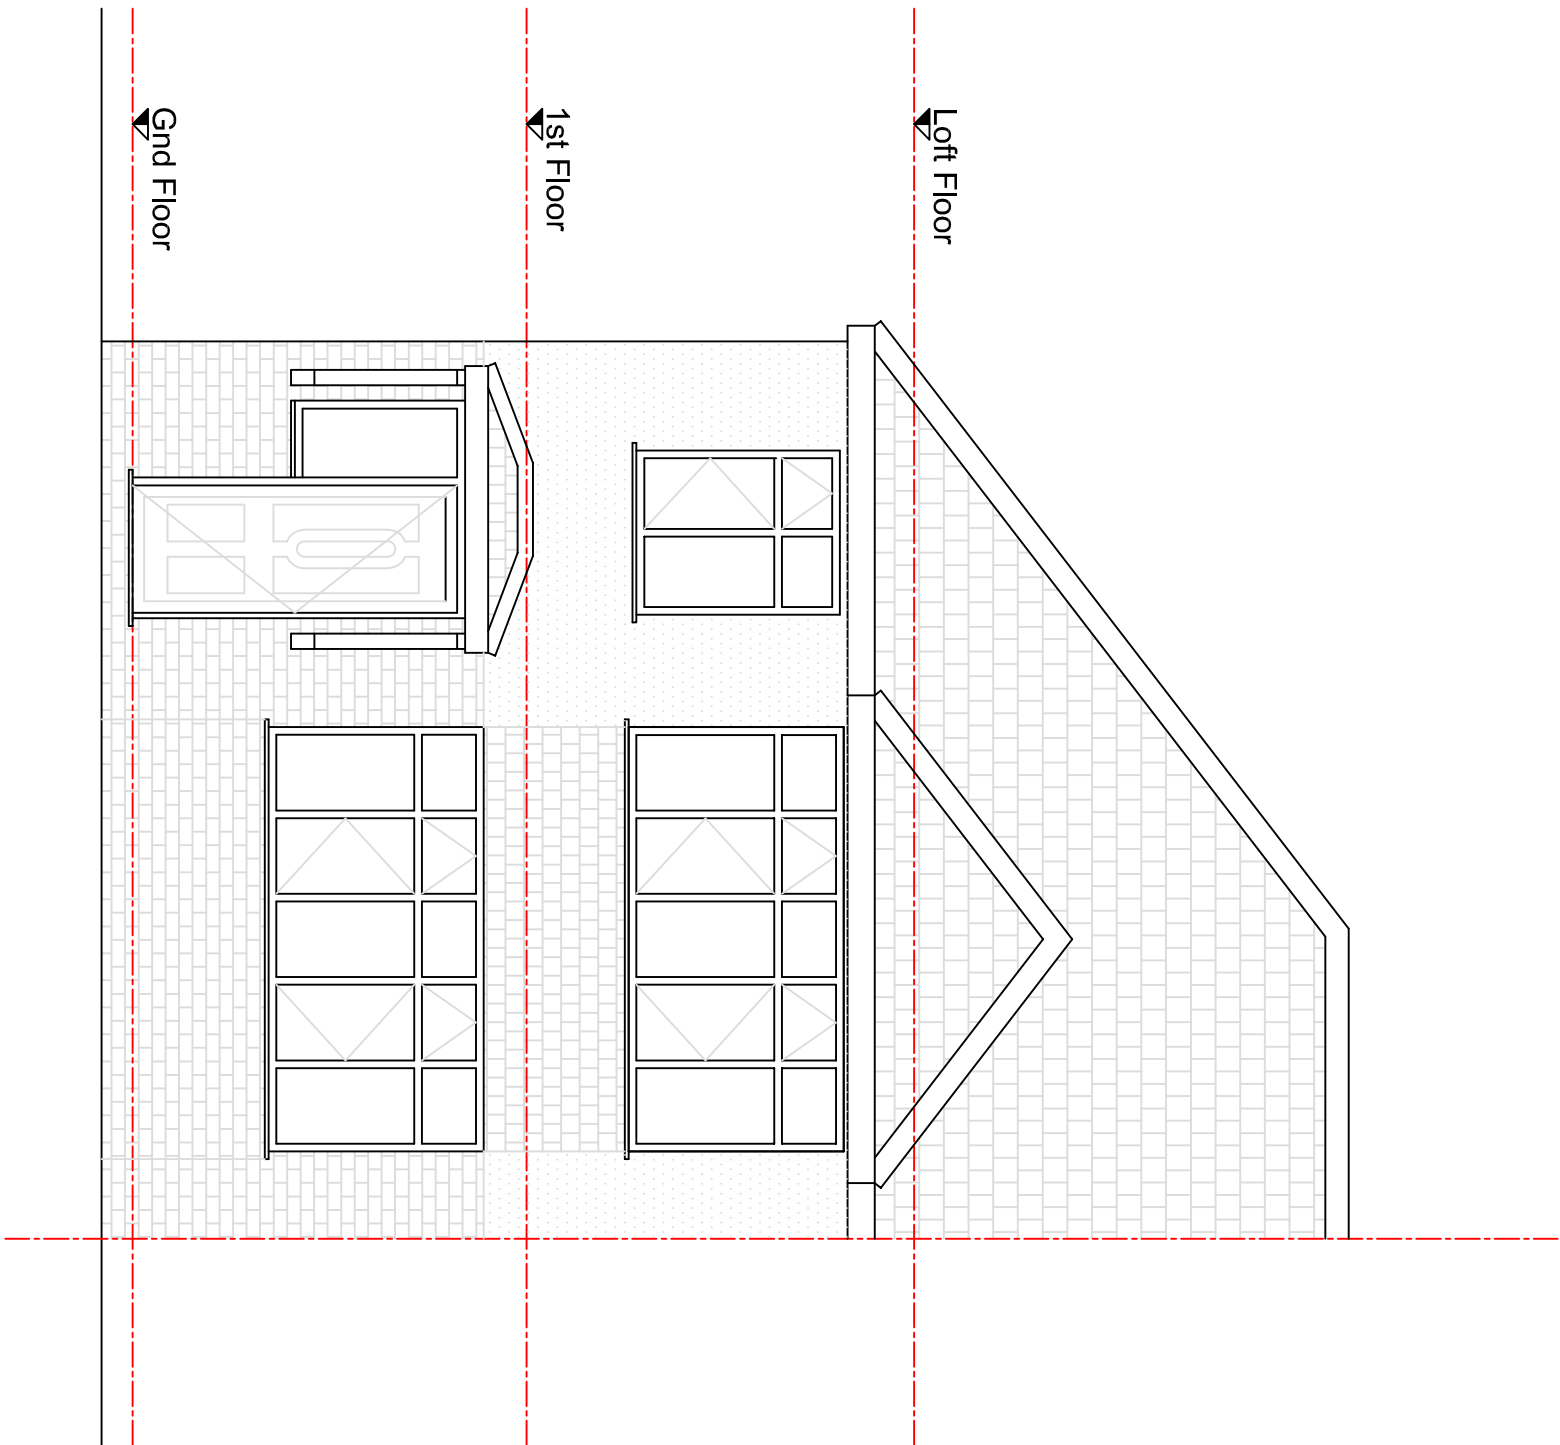


EXISTING FRONT ELEVATION  
1:50

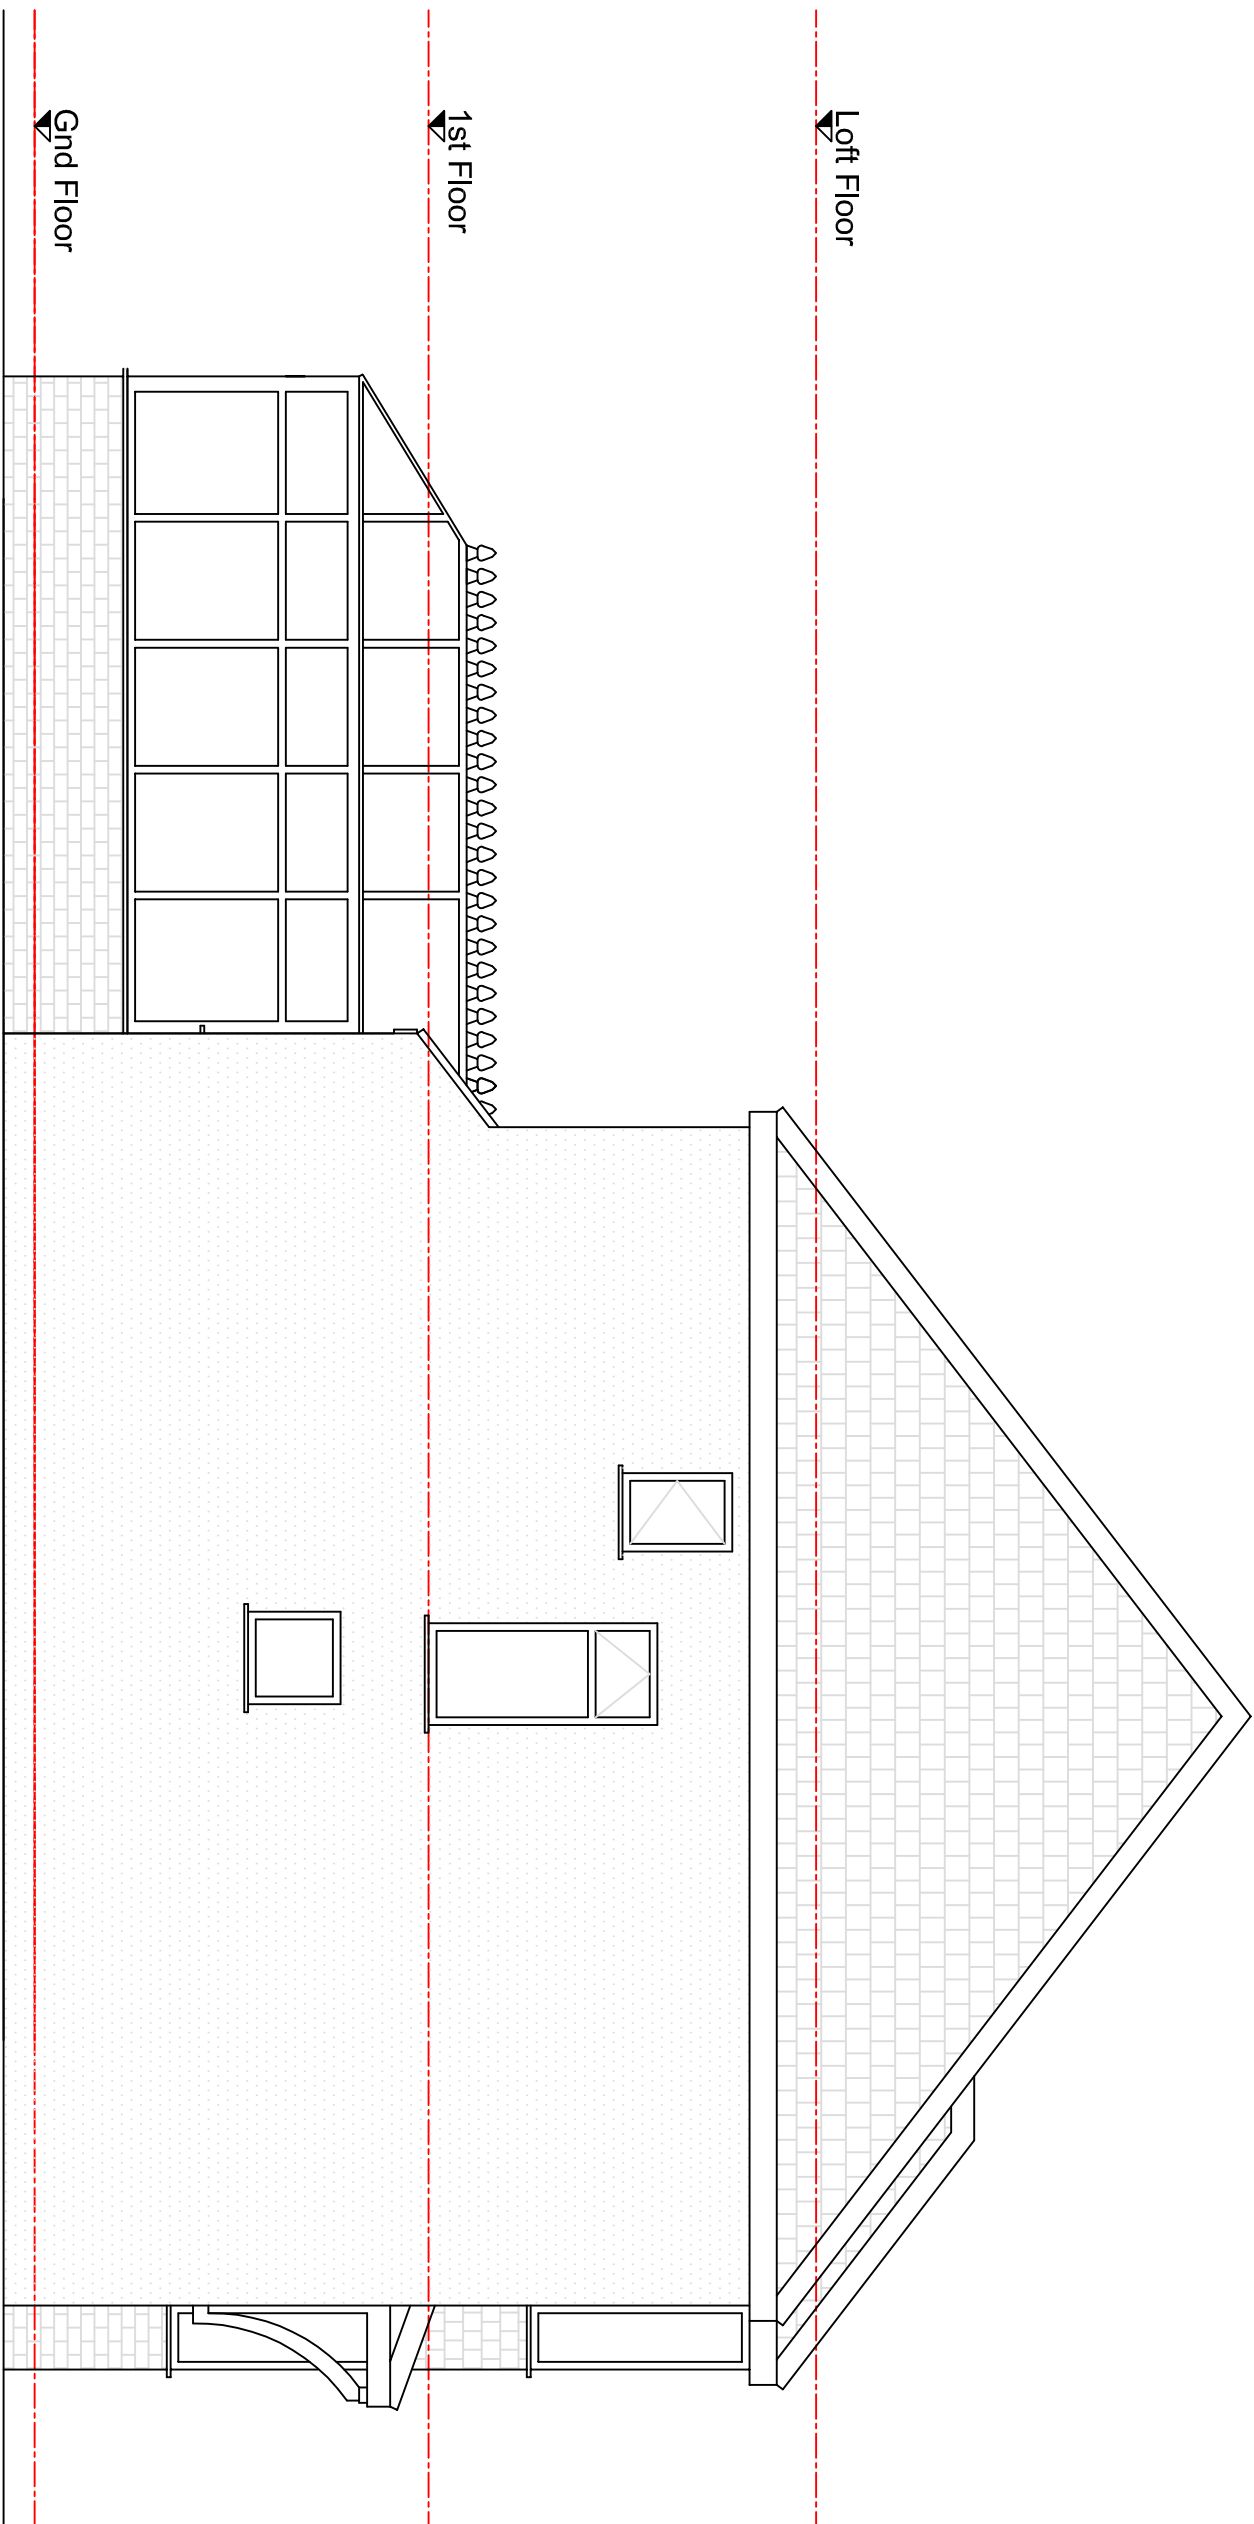

EXISTING SIDE ELEVATION  
1:50

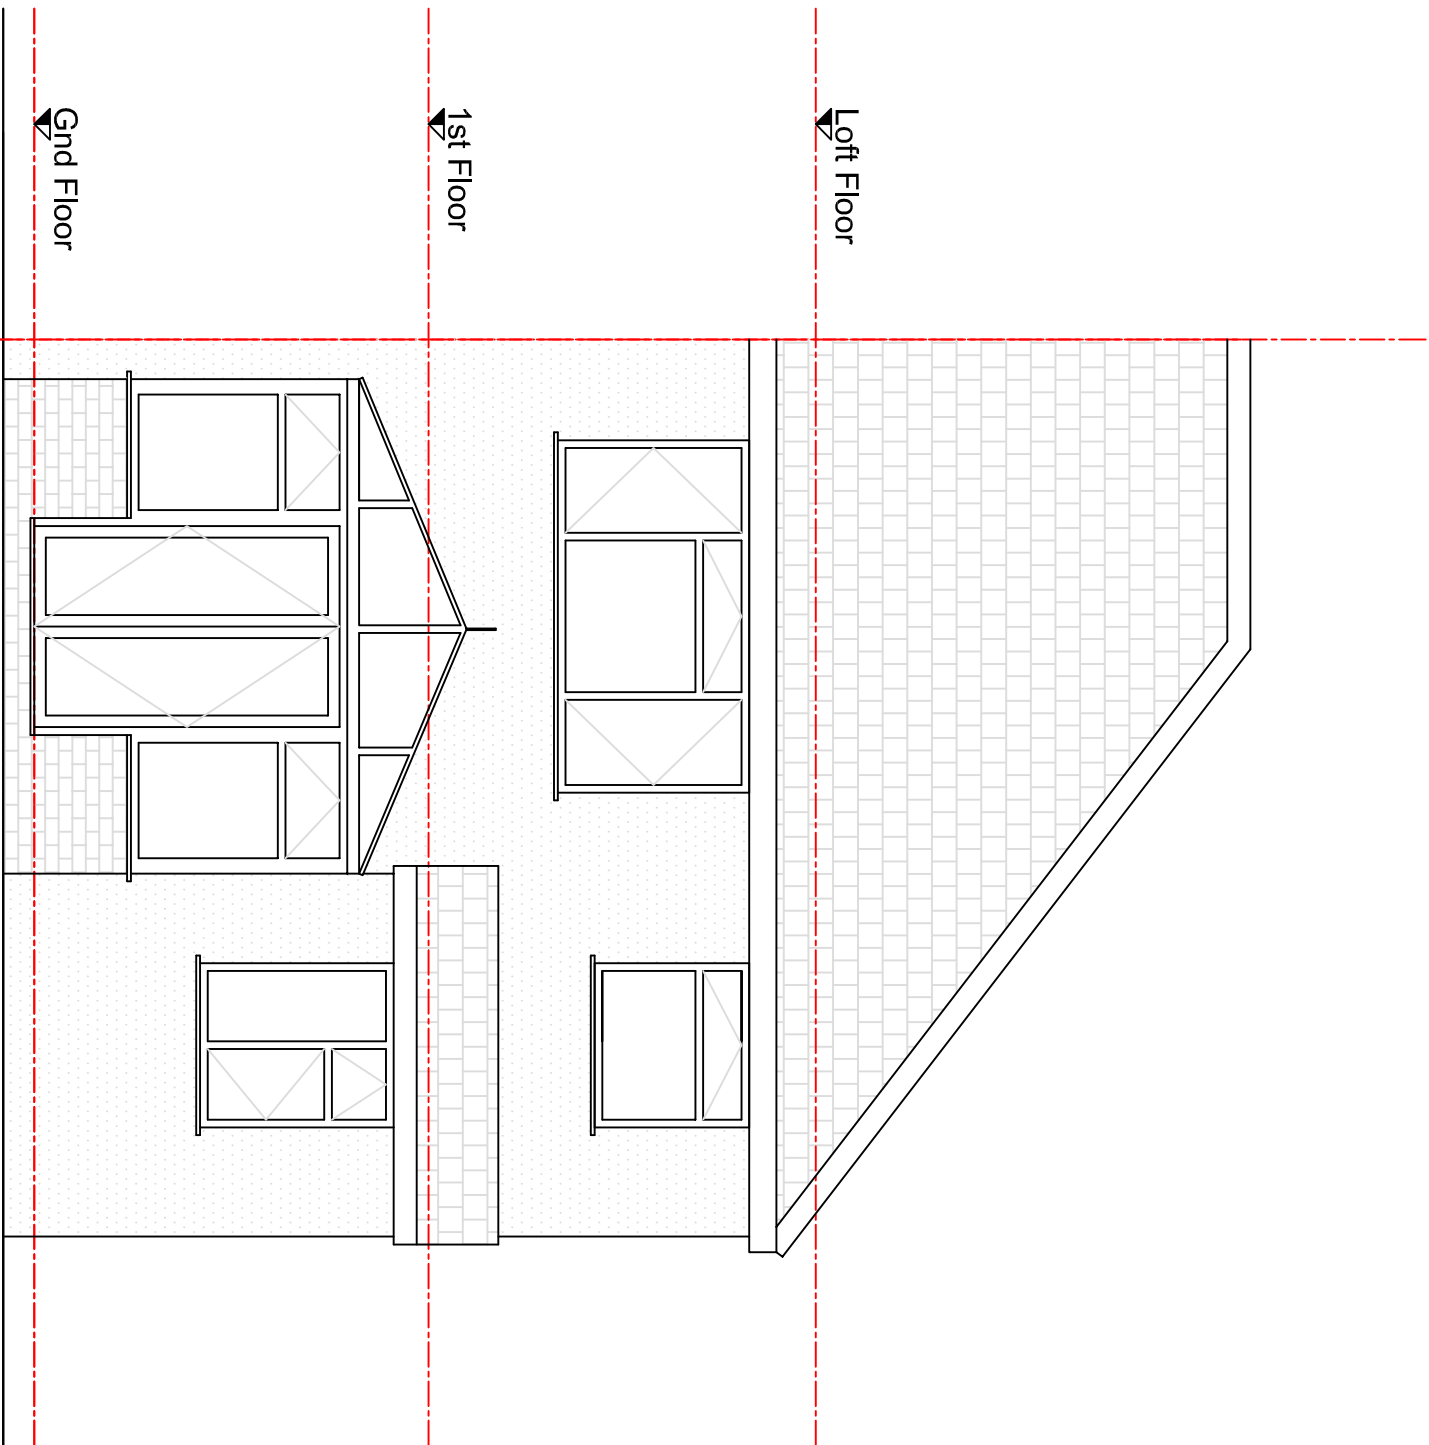

EXISTING REAR ELEVATION  
1:50

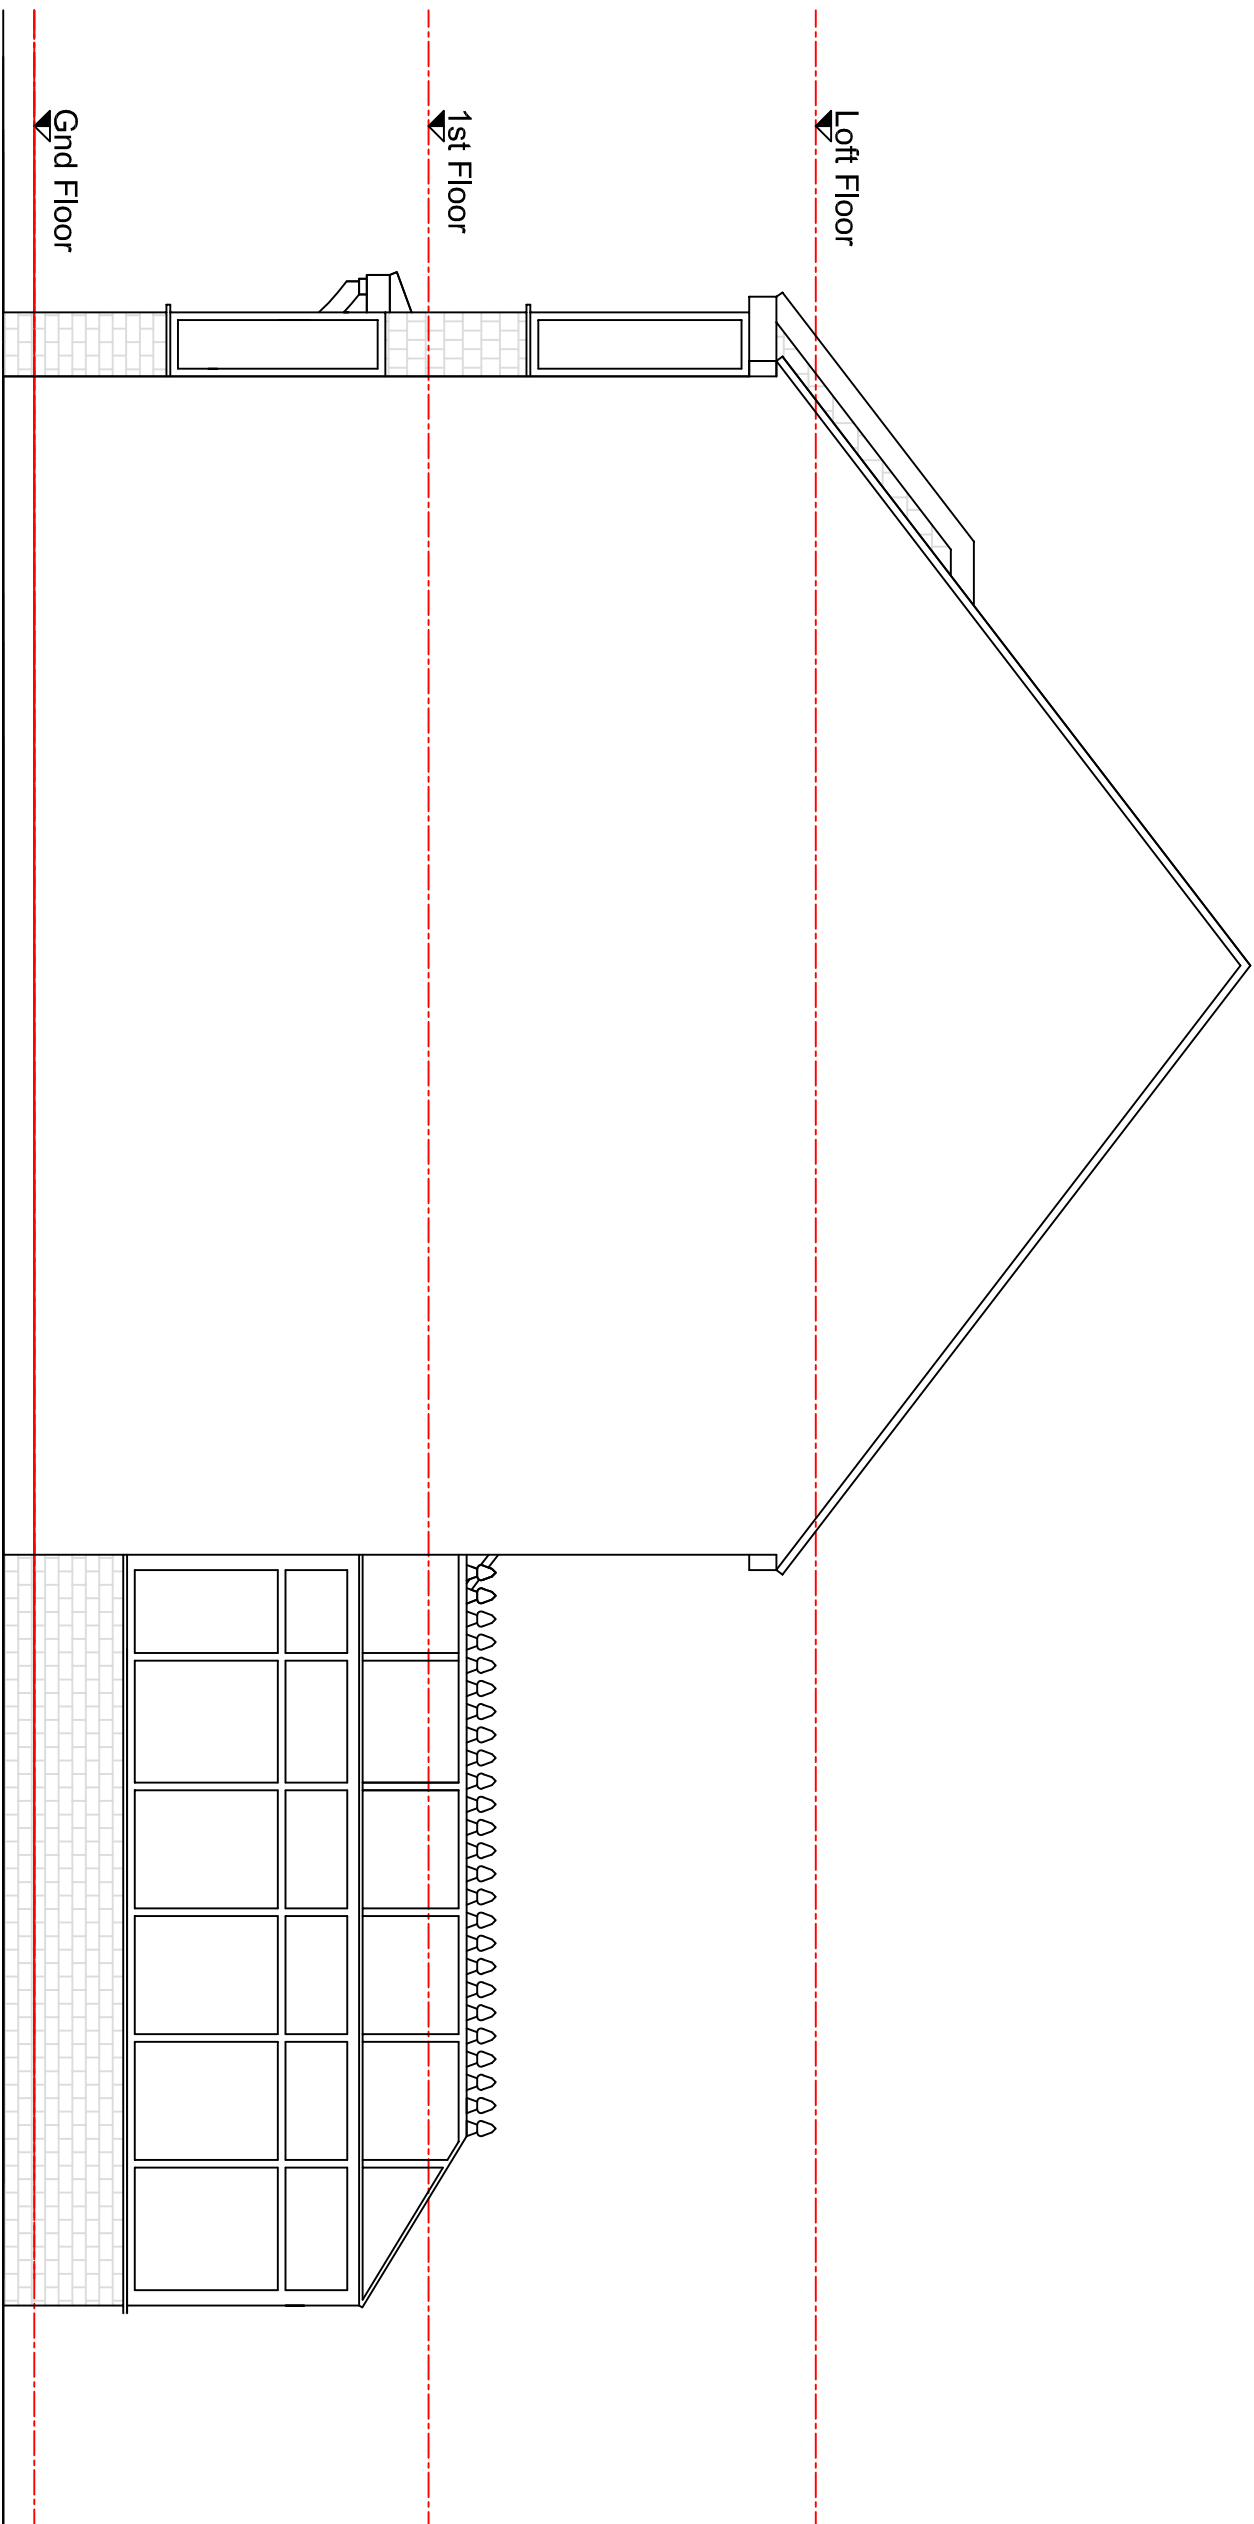

EXISTING SIDE ELEVATION  
1:50



| rev | description | date |
|-----|-------------|------|
| -   | -           | -    |
| 1   |             |      |
|     |             |      |
|     |             |      |
|     |             |      |

|         |                                                    |
|---------|----------------------------------------------------|
| project | 402 HARLINGTON ROAD,<br>HILLINGDON, MIDDX. UB8 3HG |
|---------|----------------------------------------------------|

|       |                     |
|-------|---------------------|
| title | EXISTING ELEVATIONS |
|-------|---------------------|

|        |                  |
|--------|------------------|
| client | Mr. & Mrs. Patel |
|--------|------------------|

|       |   |    |    |    |    |
|-------|---|----|----|----|----|
| scale | 1 | 50 | 24 | 06 | 19 |
|-------|---|----|----|----|----|

|         |      |    |      |   |
|---------|------|----|------|---|
| dwg no. | 1113 | A1 | SU03 | - |
|---------|------|----|------|---|

**REN** 8 HAWKINS ROAD, 1, 01856 461 888  
COMLEY T. 01856 464 471  
DESIGN & PROJECT URB 34J e. studio@urb.com  
MANAGEMENT