



1. ALL DIMENSIONS IN MM UNLESS OTHERWISE NOTED.

PROPOSED CRANE OR CHERRY PICKER LOCATION:

SERVICES:

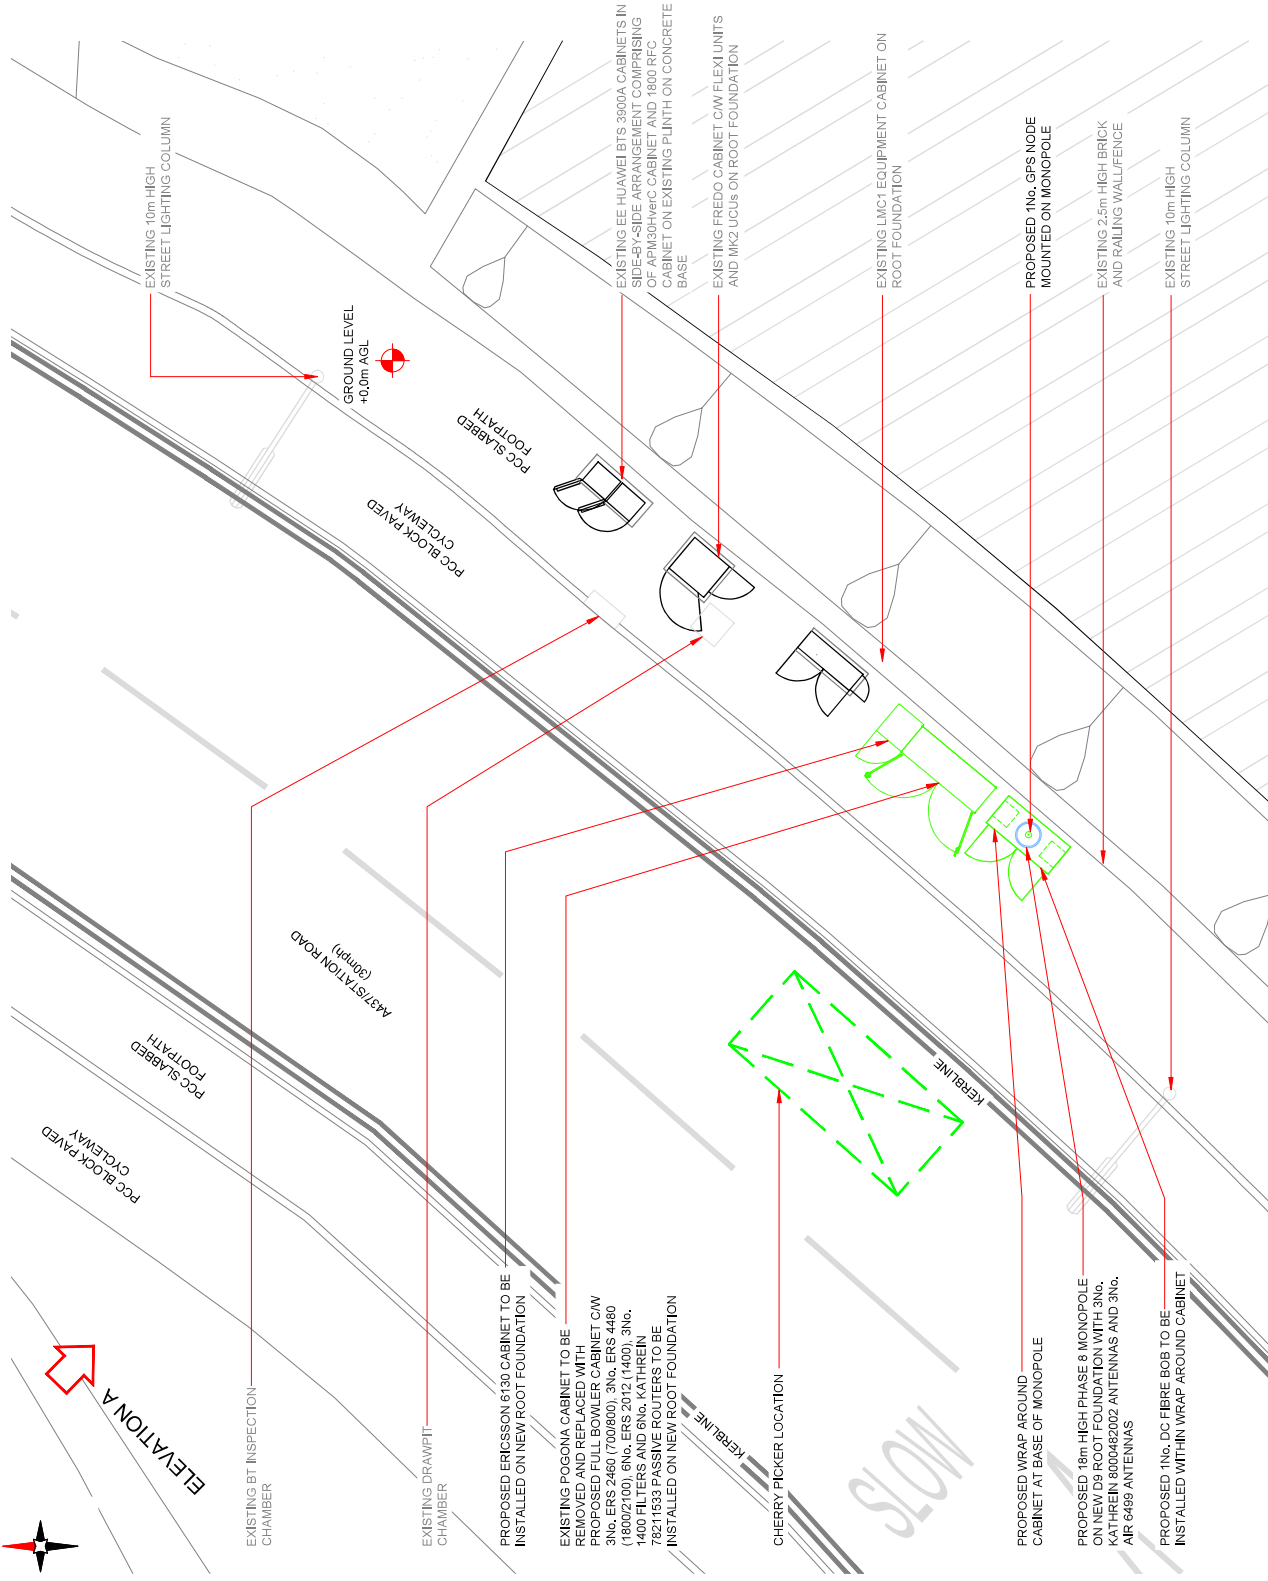

PROPOSED H3G SITE PLAN

 

Master:	MDM1 / EE / H3G	Project:	H3G Unilateral	Purpose of Issue:	Planning	Issue:	A
M001	H3G	Revision / Upgrade Description:					
Date:	27.10.2021	First Issue					
Drawn:	M. Austin						

Hutchison 3G UK Limited
Star House, 20 Grenfell Road
Maidenhead, SL6 1EH
Tel: 01628 765 000
Fax: 01628 765 001

H3G Base Station Information line:
0845 6043000
Available 8am-8pm Monday to Friday



Unit 27F-G
Hartbury Trading Estate
Crown Lane
Hartbury
Worcestershire
DY10 4JD

Site Name:

NESTLÉ

741408

Address:

NESTLES

10

STATION ROAD
HILLINGDON
HAYES
LONDON
UB8 4BX

Title:

USED H³C SITE DI AN

H3G UNILATERAL

Purpose of Issue: **GENERAL ARRANGEMENT**

33

7022

01

Drawing

414

11

1