




DISCLAIMER NOTE
ADJACENT PROPERTIES AND BOUNDARIES ARE SHOWN FOR ILLUSTRATIVE PURPOSES ONLY AND HAVE NOT BEEN SURVEYED UNLESS OTHERWISE STATED.
ALL AREAS SHOWN ARE APPROXIMATE AND SHOULD BE VERIFIED BEFORE FORMING THE BASIS OF A DECISION.
DO NOT SCALE OTHER THAN FOR PLANNING APPLICATION PURPOSES.
ALL DIMENSIONS MUST BE CHECKED BY THE CONTRACTOR BEFORE COMMENCING WORK ON SITE.
NO DEVIATION FROM DRAWING WILL BE PERMITTED WITHOUT THE PRIOR WRITTEN CONSENT OF THE CLIENT.
THE COPYRIGHT OF THIS DRAWING REMAINS WITH THE CLIENT AND MAY NOT BE REPRODUCED IN ANY FORM WITHOUT WRITTEN CONSENT.
GROUND FLOOR SLABS, FOUNDATIONS, SUB-STRUCTURES, ETC. ALL WORK BELOW GROUND LEVEL IS SHOWN PROVISIONALLY. INSPECTION OF GROUND CONDITIONS IS ESSENTIAL PRIOR TO WORK COMMENCING.
REASSESSMENT IS ESSENTIAL WHEN THE GROUND CONDITIONS ARE APPARENT AND REDESIGN MAY BE NECESSARY IN THE LIGHT OF SOIL CONDITIONS FOUND. THE RESPONSIBILITY FOR ESTABLISHING THE SOIL AND SUB-SOIL CONDITIONS RESTS WITH THE CONTRACTOR.

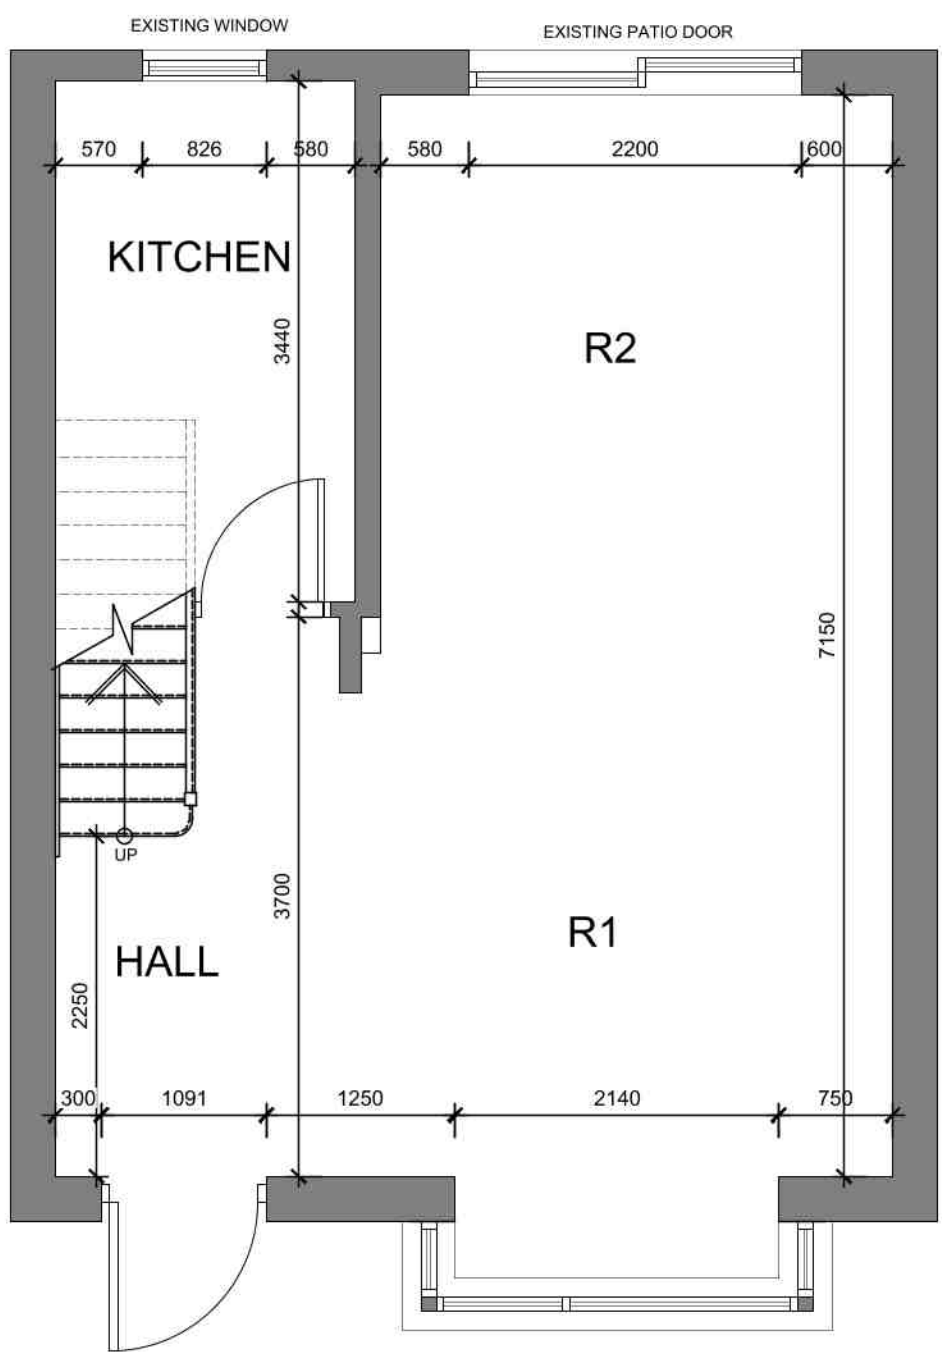


EXISTING GROUND FLOOR PLAN
1:50

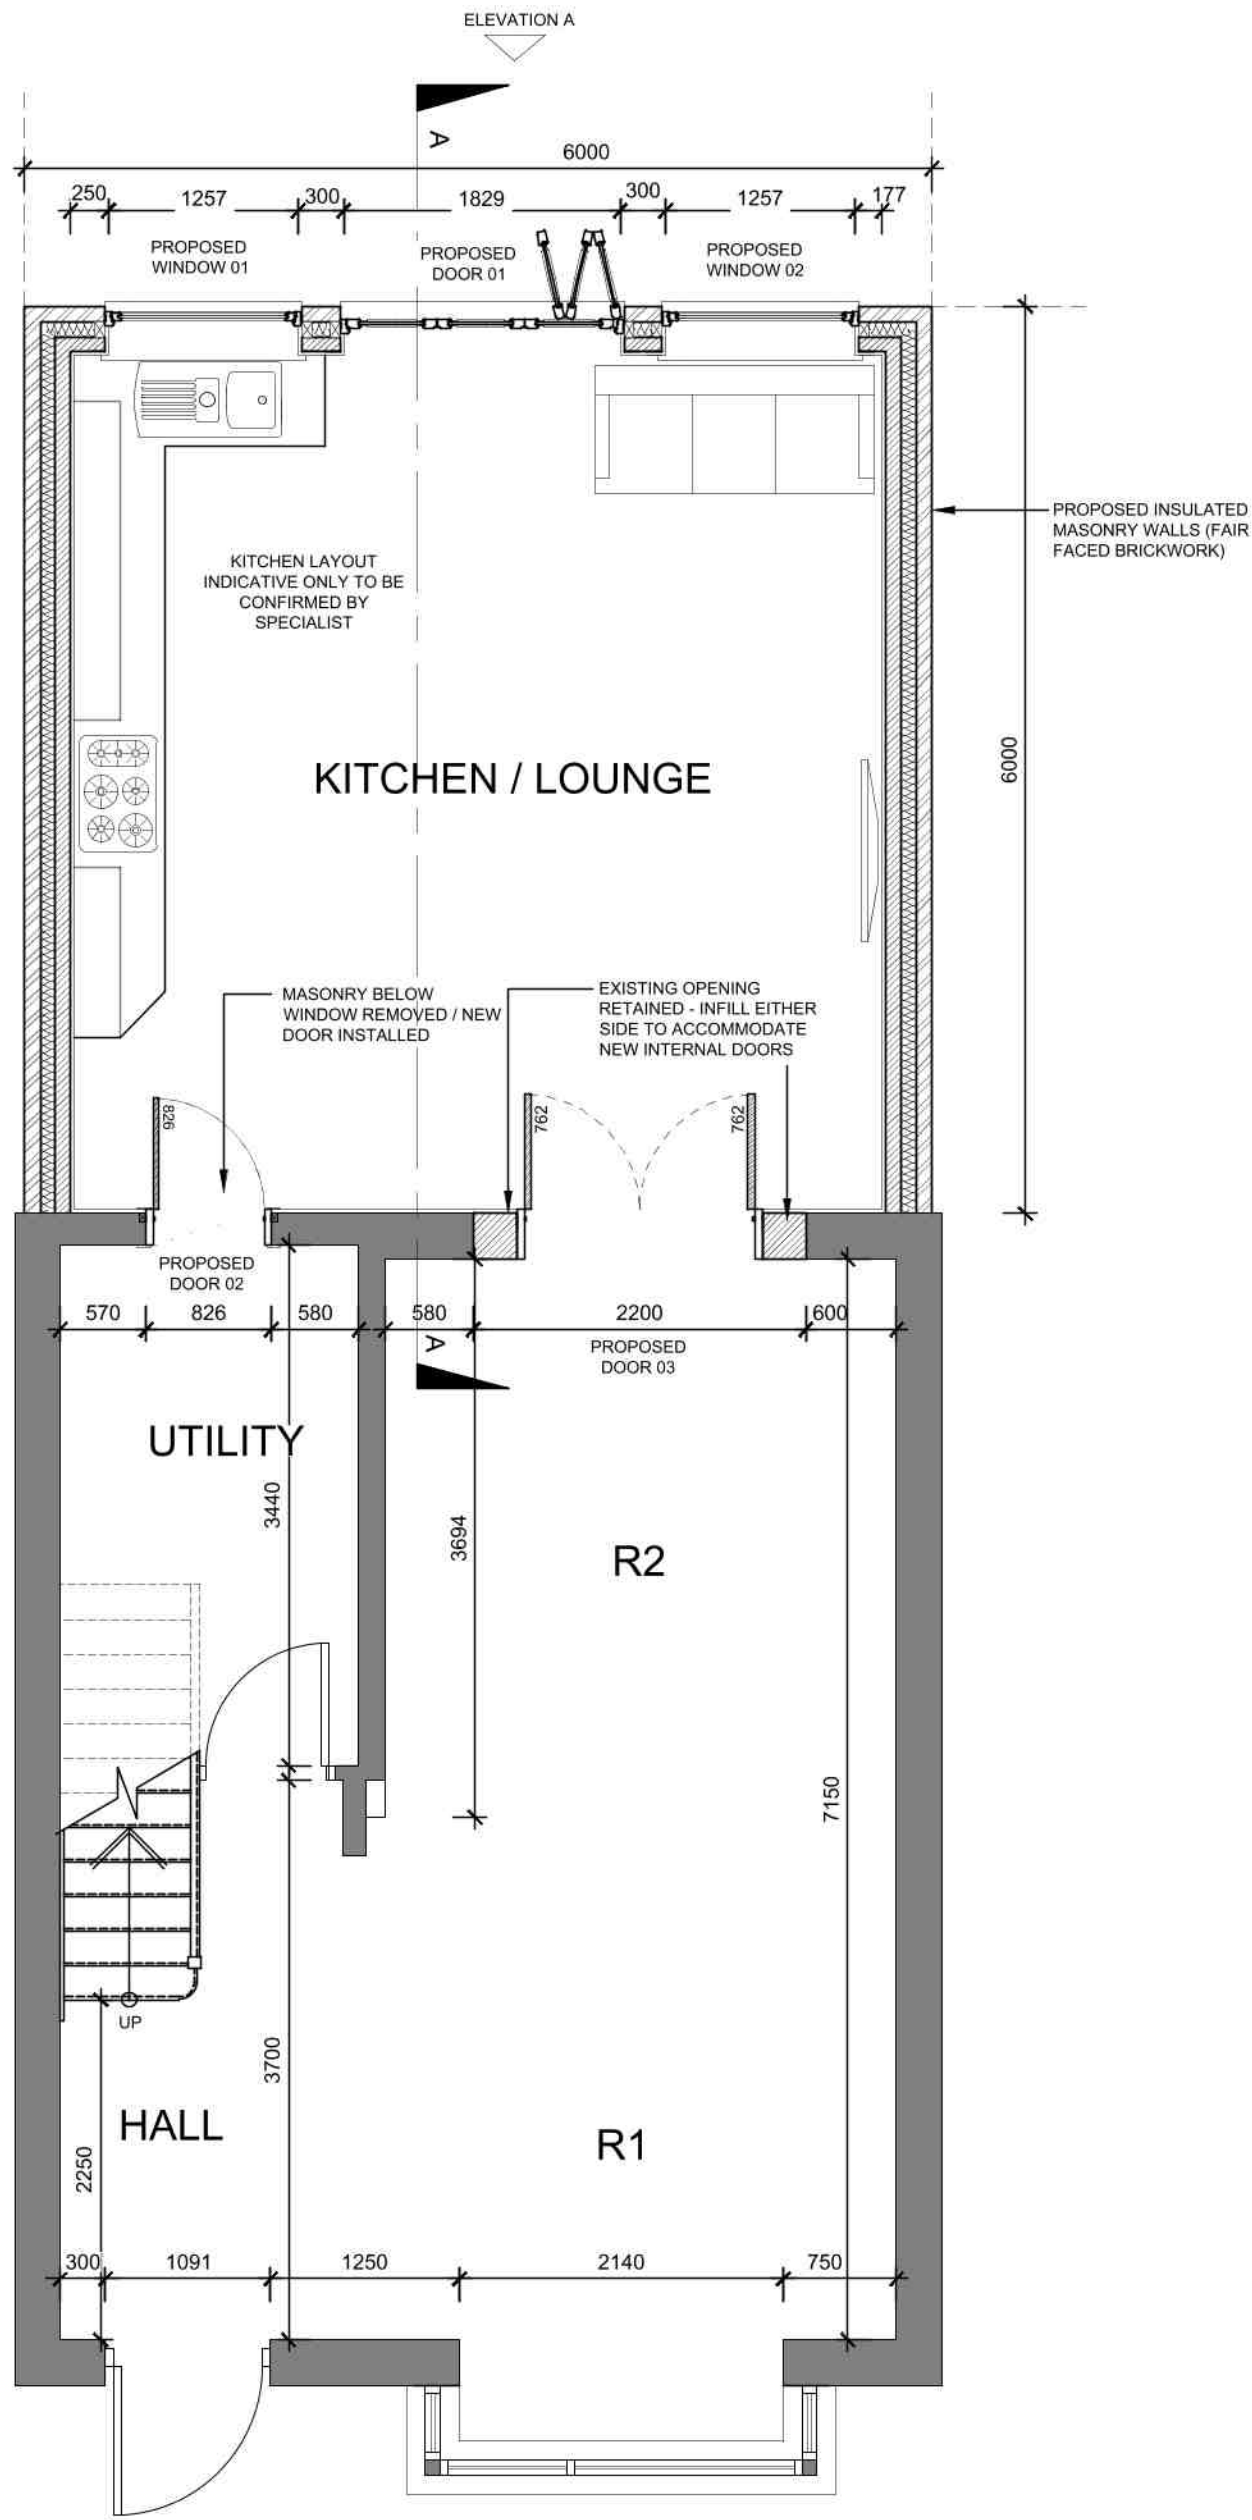


PROPOSED GROUND FLOOR PLAN
1:50

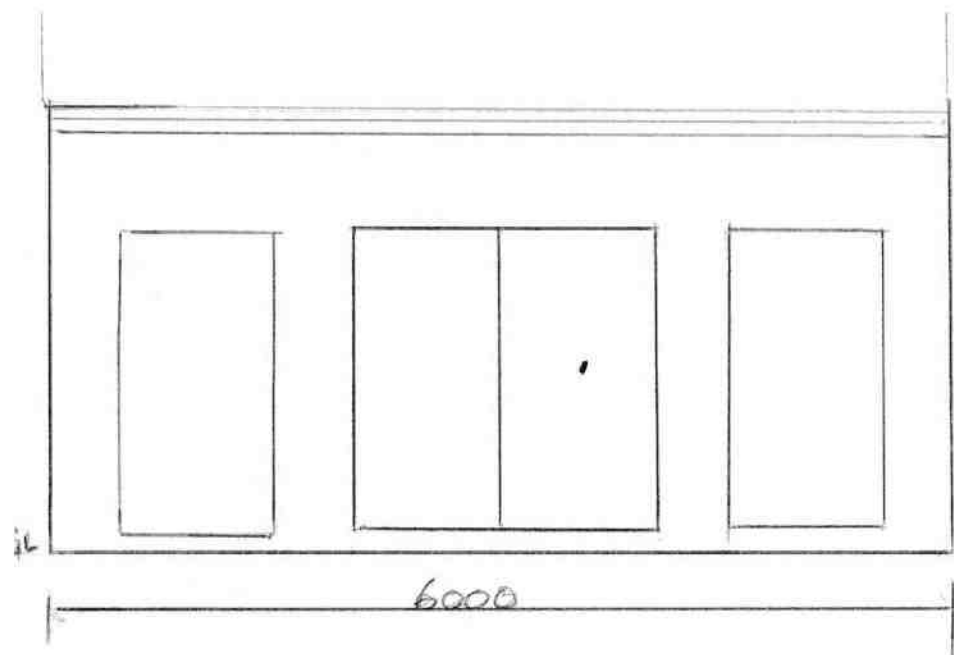

PROPOSED ELEVATION A
1:50

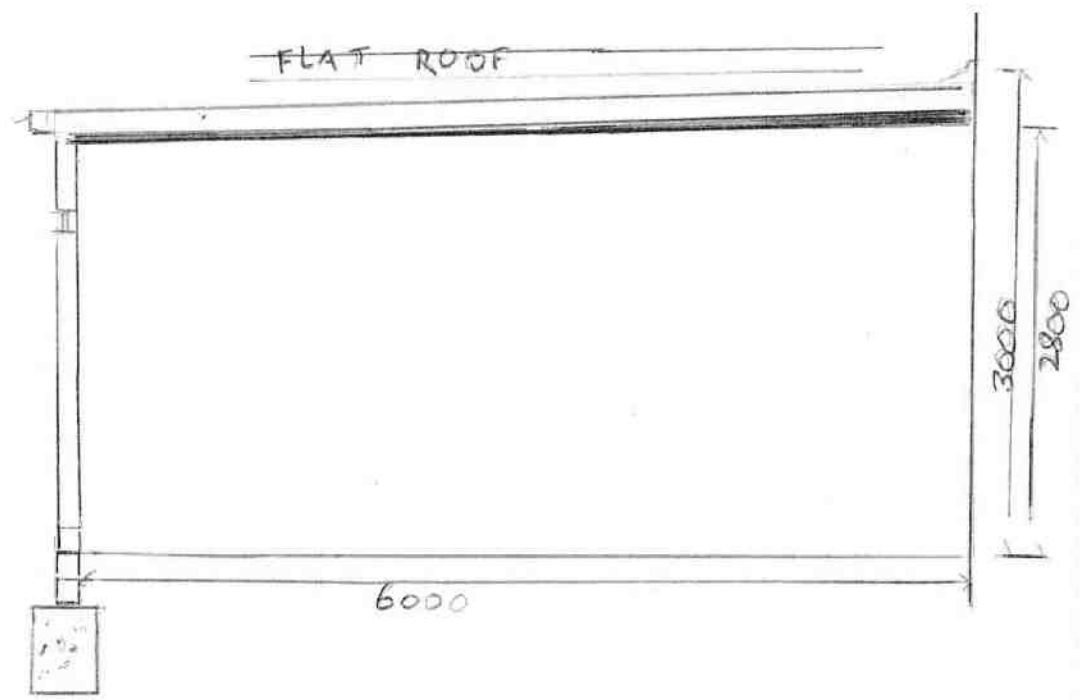

PROPOSED SECTION A-A
1:50

 

Rev	Date	Detail
P1	09/09/19	PRELIMINARY ISSUE

Status
PRELIMINARY

Client
TARA HALING

Project Title
41 BERWICK AVENUE, HAYES

Drawing Title
EXISTING AND PROPOSED INFORMATION

Scale 1:50 @ A1	Date 2019	Drawn CH
--------------------	--------------	-------------

Drawing N° 19-001-41-BERWICK	Rev P1
---------------------------------	-----------

The Copyright in this document and design is confidential