


All work to comply with current building regulations and codes of practice


Do not scale from drawings
all dimensions to be checked on site before the start of any work

All Proposed External Materials to Match Existing External Materials


Any Proposed Windows to Flank wall to be Obscure Glazed and Non-Opening below 1.7m from FFL

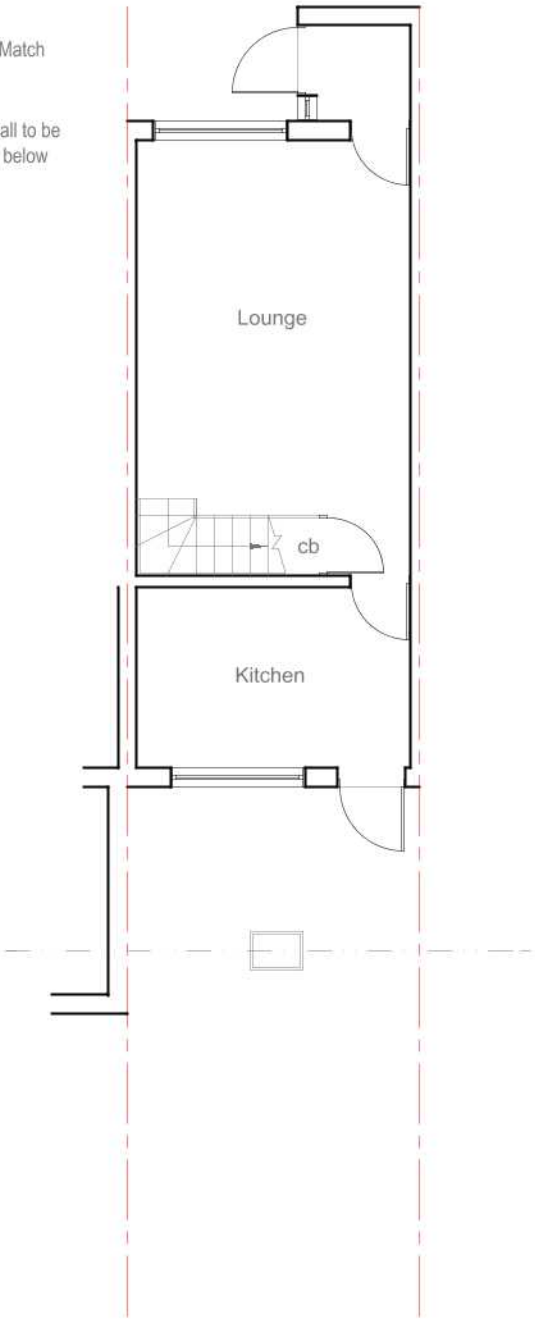


Existing Ground Floor Plan
Scale 1:100

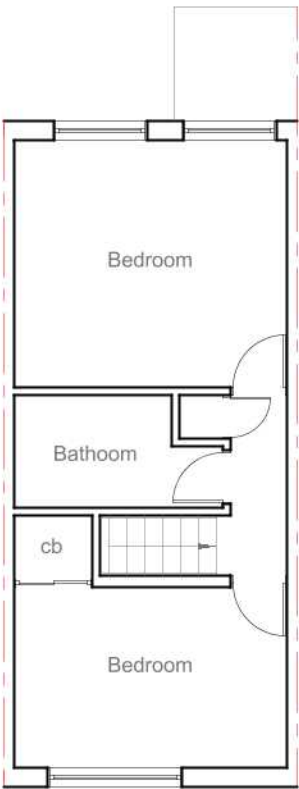


Existing First Floor Plan
Scale 1:100

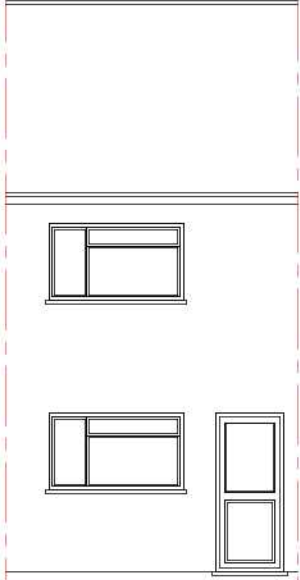


Existing Rear Elevation
Scale 1:100

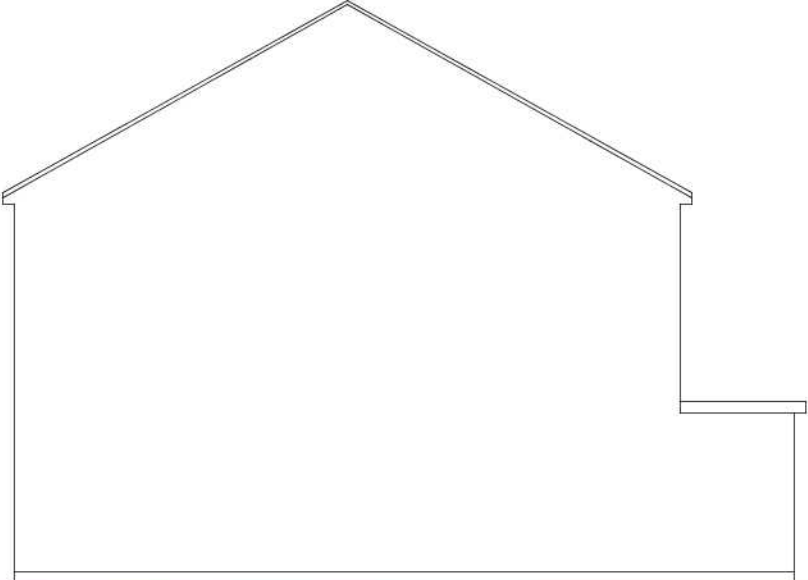


Existing Side Elevation
Scale 1:100

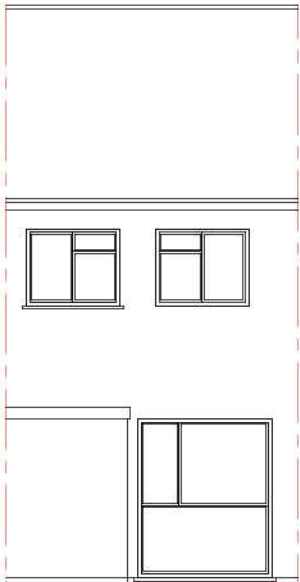

Existing Front Elevation
Scale 1:100

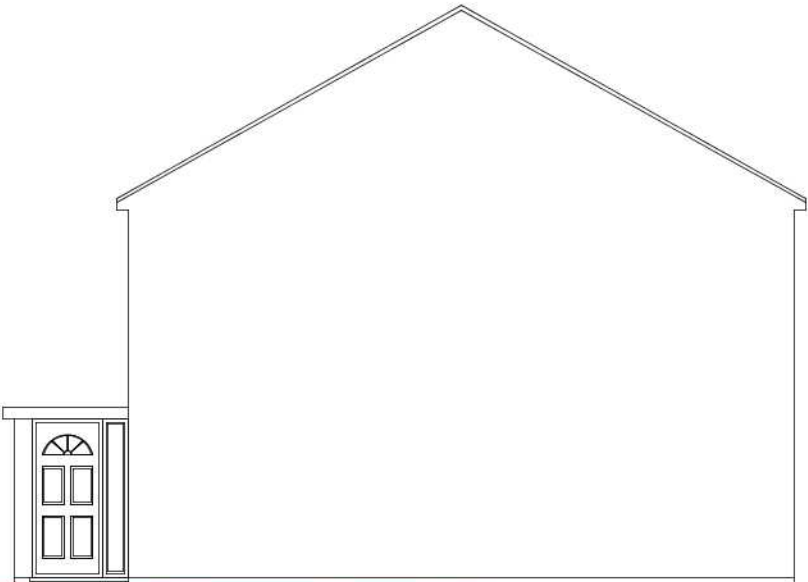

Existing Side Elevation
Scale 1:100

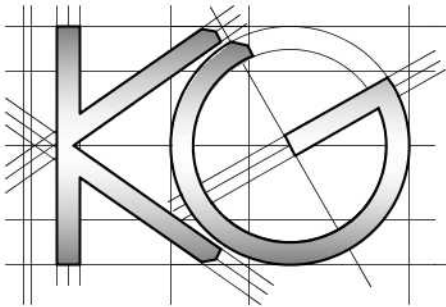

Site Address:
77 Cleave Avenue
Hayes
Middlesex
UB3 4HB

1

Drawing Content:
Existing Floor Plans
Existing Elevations

2

Drawings No:
77cleaveavenue/2019/01

3

Drawings Scale:
1:100

4

Date Drawn:
3rd July 2019

5

Drawn By:
KG

6

Planning Issue

7

Revision:



8

All work to comply with
current building regulations
and codes of practice

Do not scale from drawings
all dimensions to be checked
on site before the start of
any work

All Proposed External Materials to Match
Existing External Materials

Any Proposed Windows to Flank wall to be
Obscure Glazed and Non-Opening below
1.7m from FFL

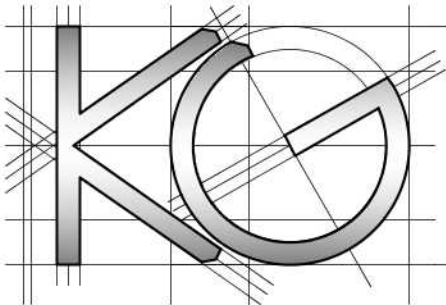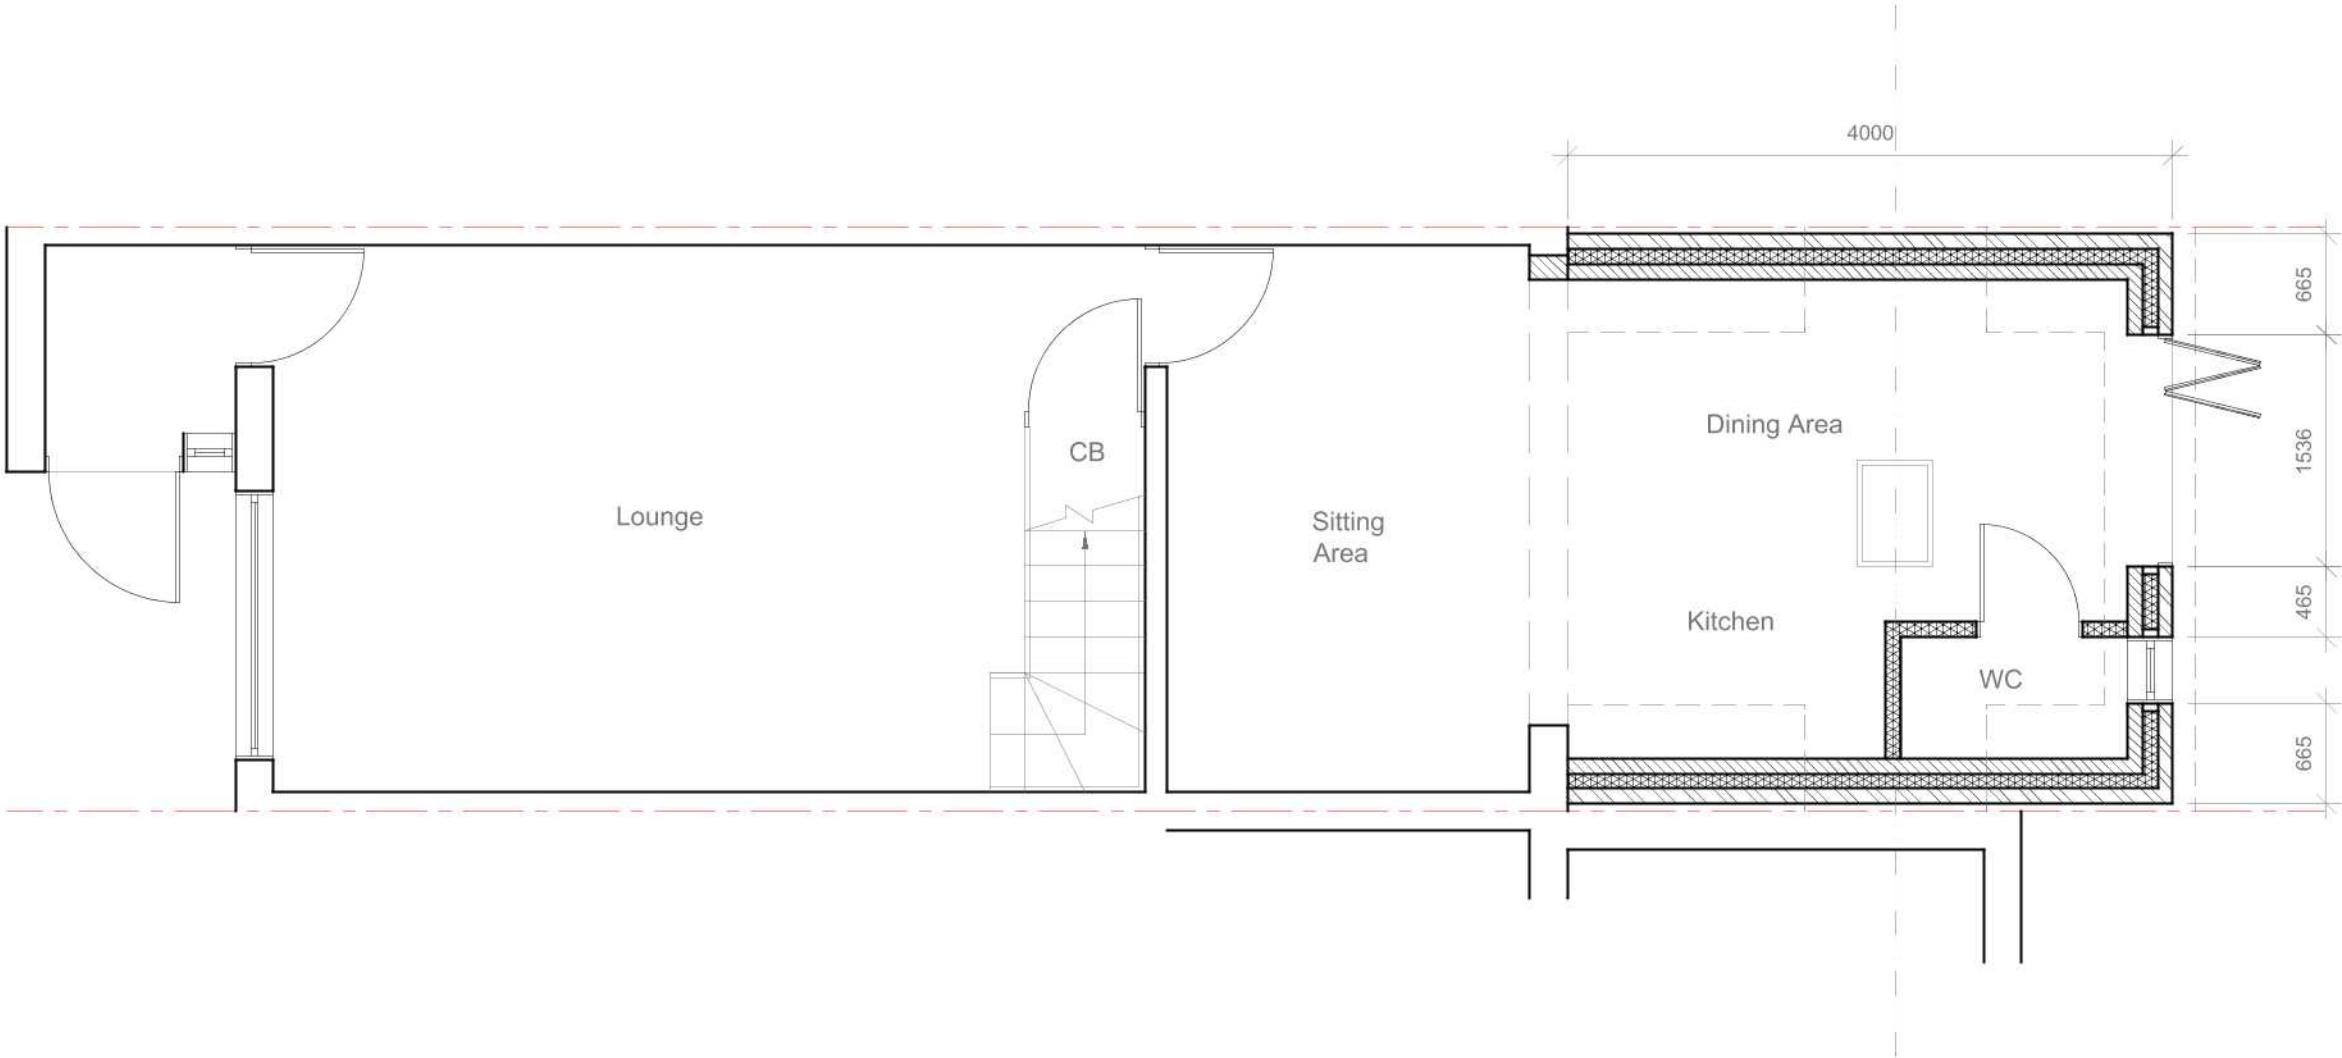


Site Address: 77 Cleave Avenue Hayes Middlesex UB3 4HB	Drawing Content: Proposed Ground Floor Plan		Drawings No: 77cleaveavenue/2019/02		Date Drawn: 3rd July 2019		Planning Issue	
			Drawings Scale: 1:50		Drawn By: KG		Revision:	

All work to comply with
current building regulations
and codes of practice


Do not scale from drawings
all dimensions to be checked
on site before the start of
any work

All Proposed External Materials to Match
Existing External Materials


Any Proposed Windows to Flank wall to be
Obscure Glazed and Non-Opening below
1.7m from FFL

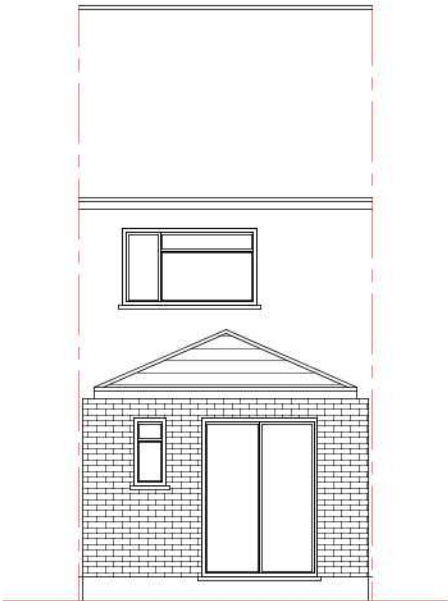


Proposed Rear Elevation
Scale 1:100

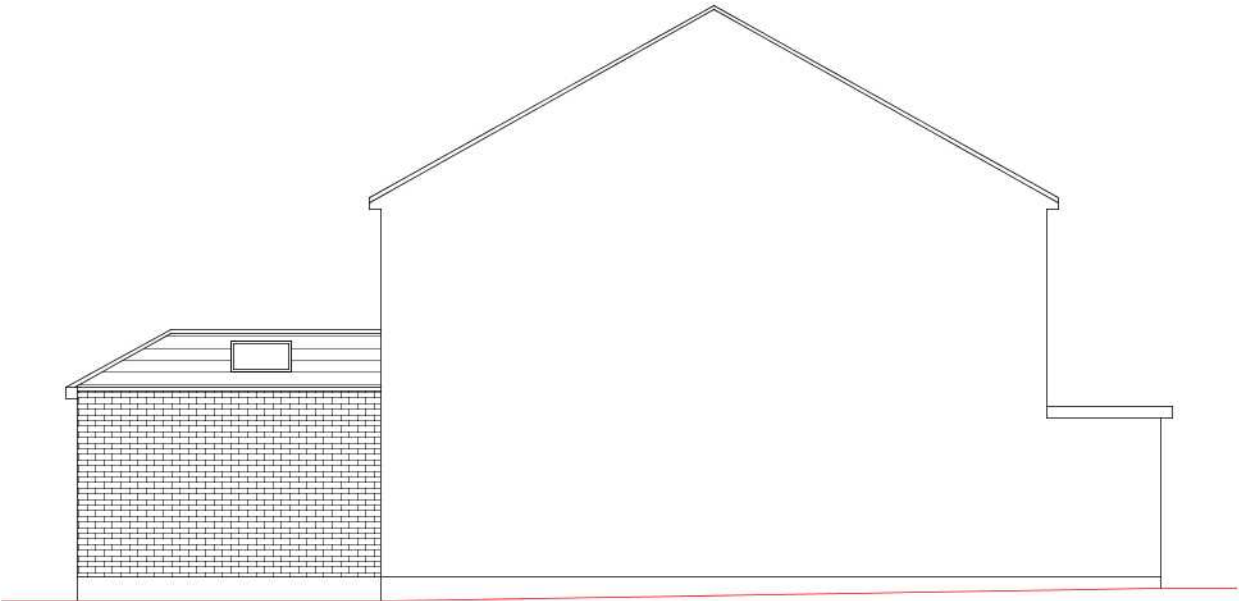


Proposed Side Elevation
Scale 1:100

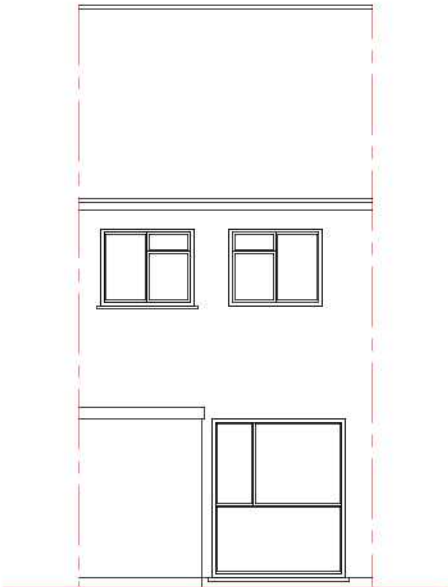

Existing Front Elevation
Scale 1:100

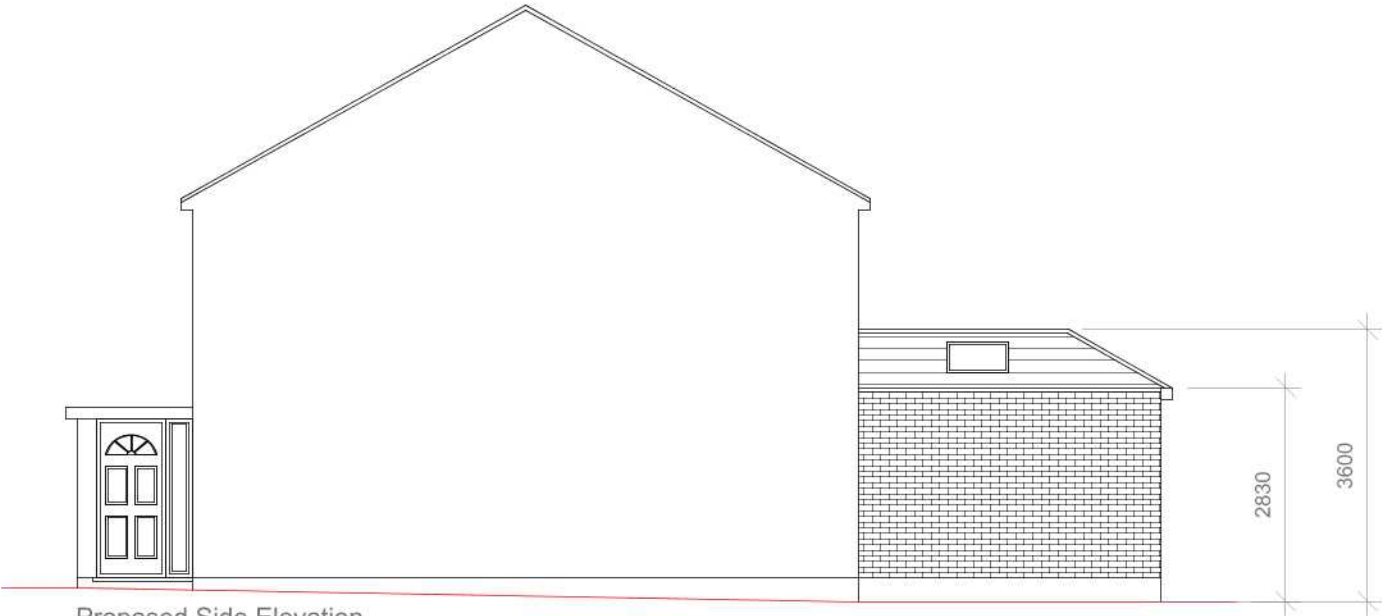

Proposed Side Elevation
Scale 1:100

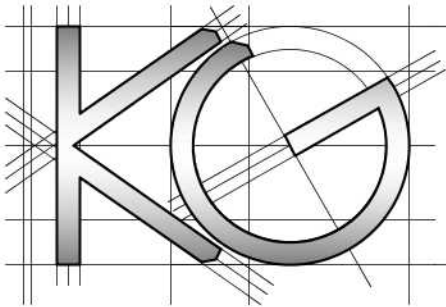

Site Address:
77 Cleave Avenue
Hayes
Middlesex
UB3 4HB

1

Drawing Content:
Proposed Elevations

2

Drawings No:
77cleaveavenue/2019/03

3

Drawings Scale:
1:100

4

Date Drawn:
3rd July 2019

5

Drawn By:
KG

6

Planning Issue

7

Revision:

8

All work to comply with current building regulations and codes of practice


Do not scale from drawings
all dimensions to be checked on site before the start of any work

All Proposed External Materials to Match Existing External Materials

Any Proposed Windows to Flank wall to be Obscure Glazed and Non-Opening below 1.7m from FFL



Location Plan Scale 1:1250

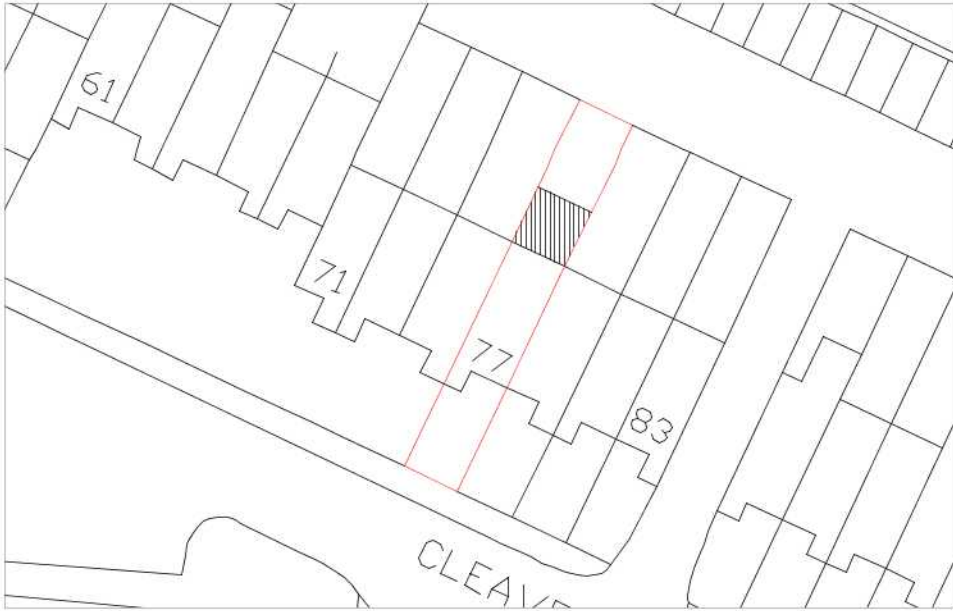

Block Plan Scale 1:500

	<u>Site Address:</u> 77 Cleave Avenue Hayes Middlesex UB3 4HB		<u>Drawing Content:</u> Location Plan Block Plan		<u>Drawings No:</u> 77cleaveavenue/2019/06		<u>Date Drawn:</u> 3rd July 2019		Planning Issue	
	1		2		3		5		7	
					<u>Drawings Scale:</u> 1:1250/500		<u>Drawn By:</u> KG		<u>Revision:</u>	
					4		6		8	