
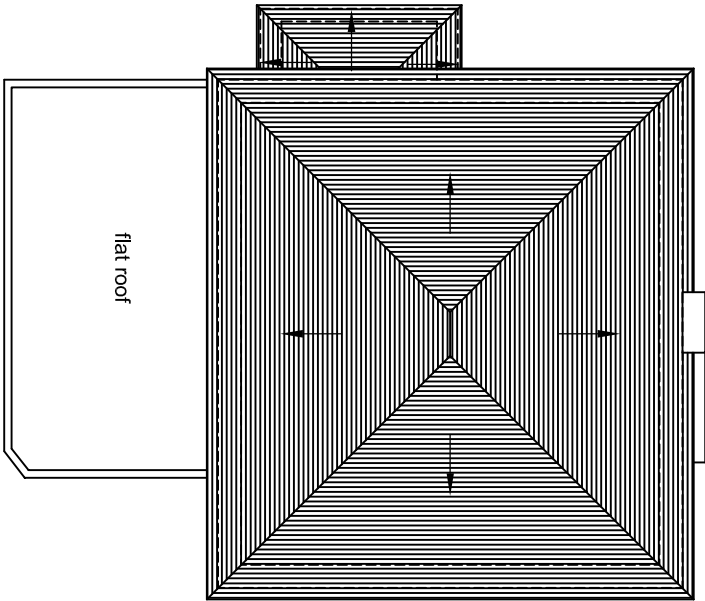


NOTES


The Contractor must verify all dimensions at the site before setting out, commencing work, or making any shop drawings. Any discrepancies must be reported to the Contract Administrator / Architect before proceeding.

This drawing to be used for estimating purposes only. The Contractor must not use this drawing for construction until the structural design has been carried out and confirmation given by Building Control that the design is acceptable. Architects drawings to be used in conjunction with the structural drawings.


DO NOT SCALE FROM THIS DRAWING.

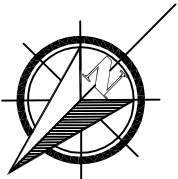


EXISTING ROOF PLAN

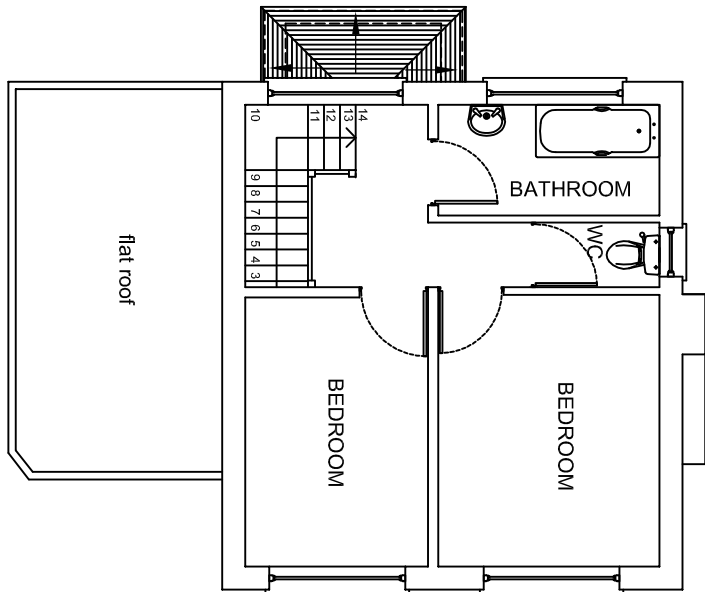

EXISTING FIRST FLOOR PLAN

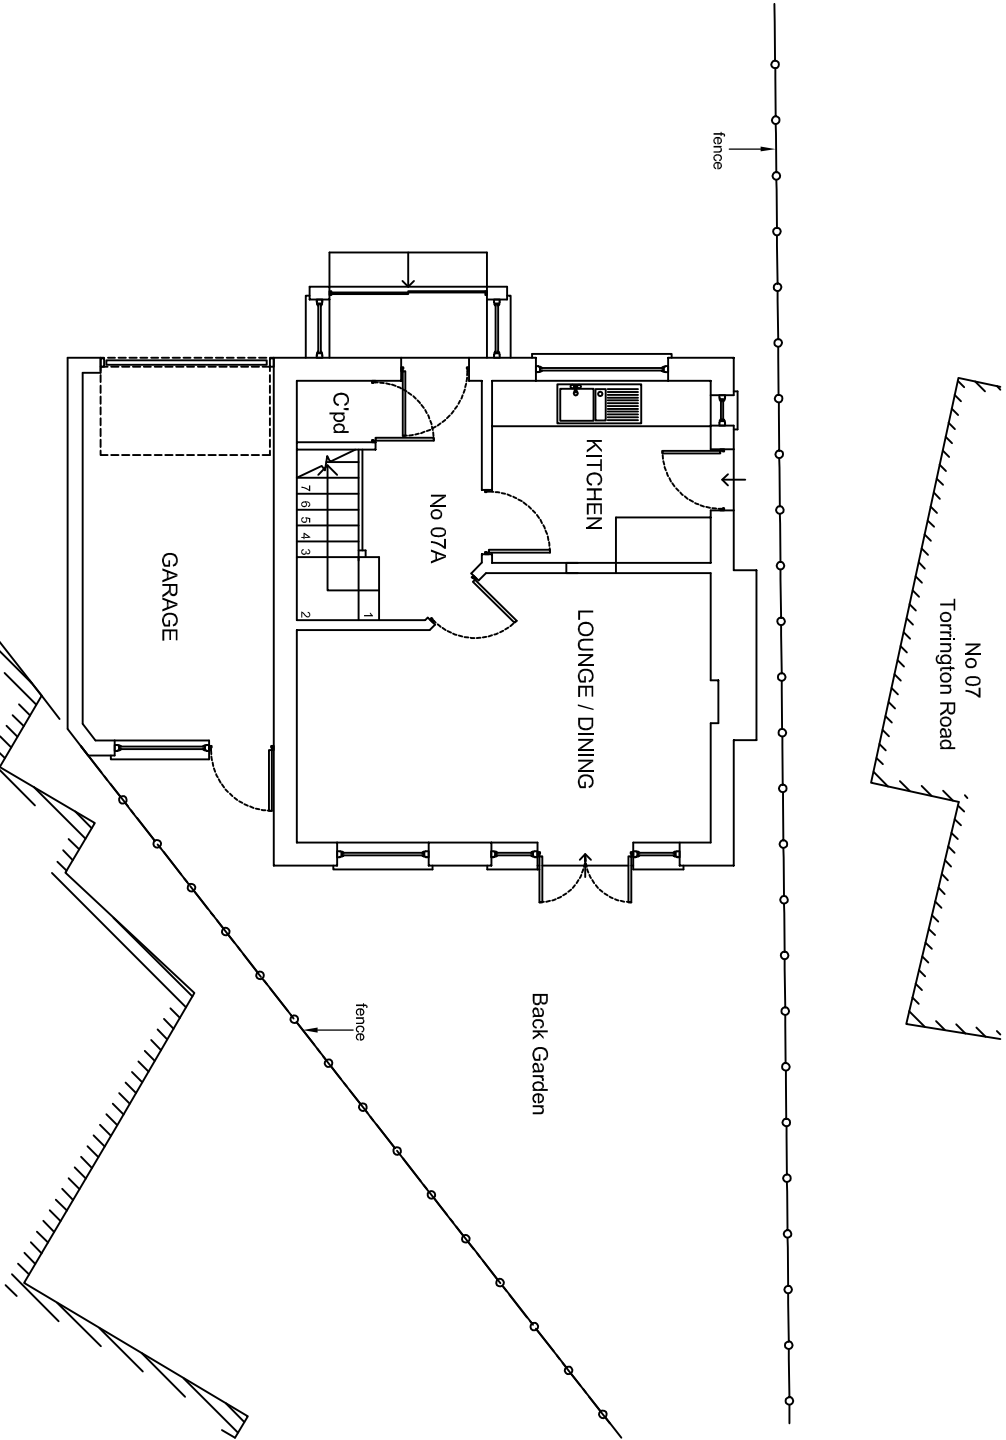

EXISTING GROUND FLOOR PLAN

 

Rev		-	-	Initials	Date
Revision notes					
					
GGC DESIGN LTD CHARTERED ARCHITECT Tel: 01895 610 932 Mob: 07976 732 636 g.g.callon11@btinternet.com					
PROJECT 7A CORNWALL ROAD, RUISLIP TW3 2PX GARAGE CONVERSION AND FIRST FLOOR SIDE EXTENSION					
DESCRIPTION EXISTING GROUND, FIRST FLOOR & ROOF PLANS					
SCALE 1:100 @ A3	DRAWN BY JT	CHECKED BY GC	DATE 24/06/19	REV.	
DRAWING No.		7A CR / P / 03		A	