
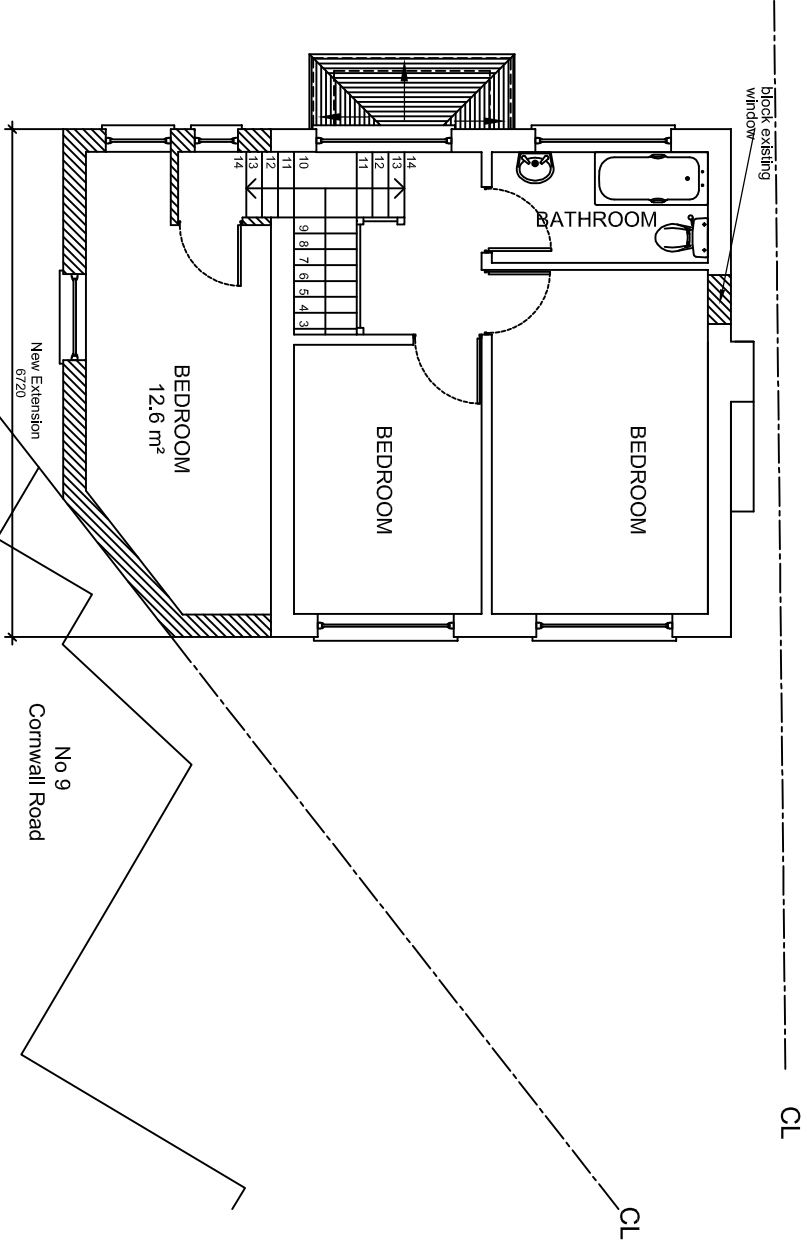


NOTES


The Contractor must verify all dimensions at the site before setting out, commencing work, or making any shop drawings. Any discrepancies must be reported to the Contract Administrator / Architect before proceeding.

This drawing to be used for estimating purposes only. The Contractor must not use this drawing for construction until the structural design has been carried out and confirmation given by Building Control that the design is acceptable. Architects drawings to be used in conjunction with the structural drawings.


DO NOT SCALE FROM THIS DRAWING.

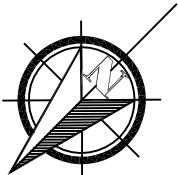


PROPOSED FIRST FLOOR PLAN

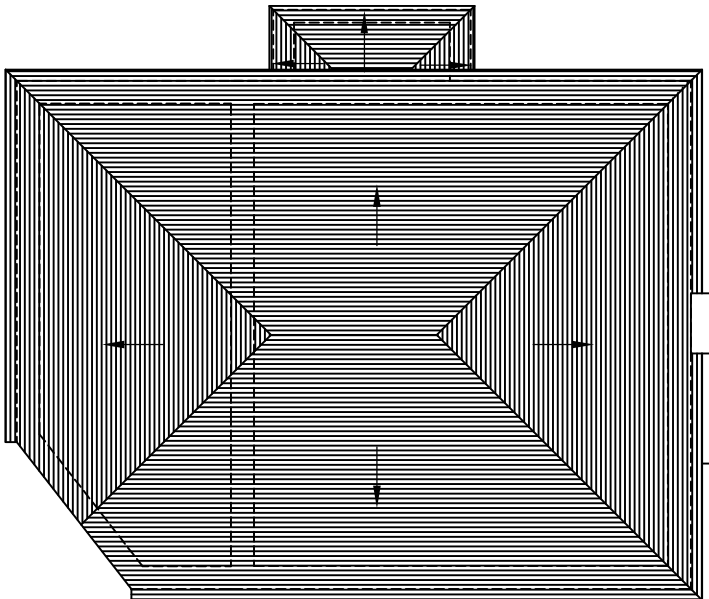

PROPOSED ROOF PLAN

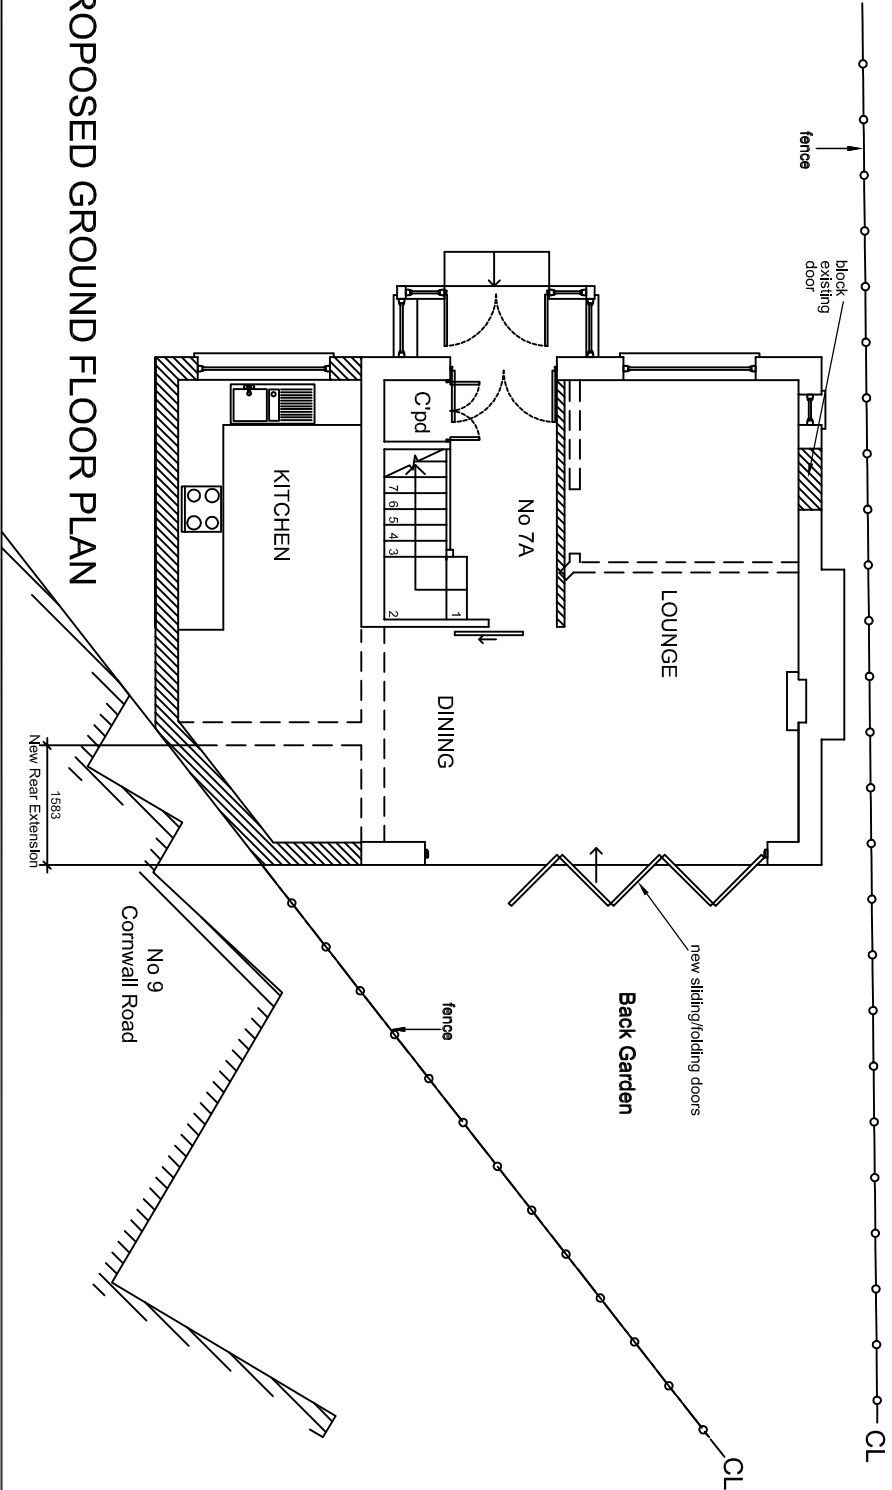

PROPOSED GROUND FLOOR PLAN

 

Revision notes				Initials	Date
Rev					
 GDC DESIGN LTD CHARTERED ARCHITECT Tel: 01895 610 932 Mob: 07976 732 636 g.g.callon11@btinternet.com					
PROJECT 7A CORNWALL ROAD, RUISLIP TW3 2PX GARAGE CONVERSION & FIRST FLOOR SIDE EXTENSION					
DESCRIPTION PROPOSED FIRST FLOOR & ROOF PLANS					
SCALE 1:100 @ A3	DRAWN BY JT	DESIGNED BY GC	DATE 02/07/19	REV.	
DRAWING No.				7A CR / P / 04	
				A	