




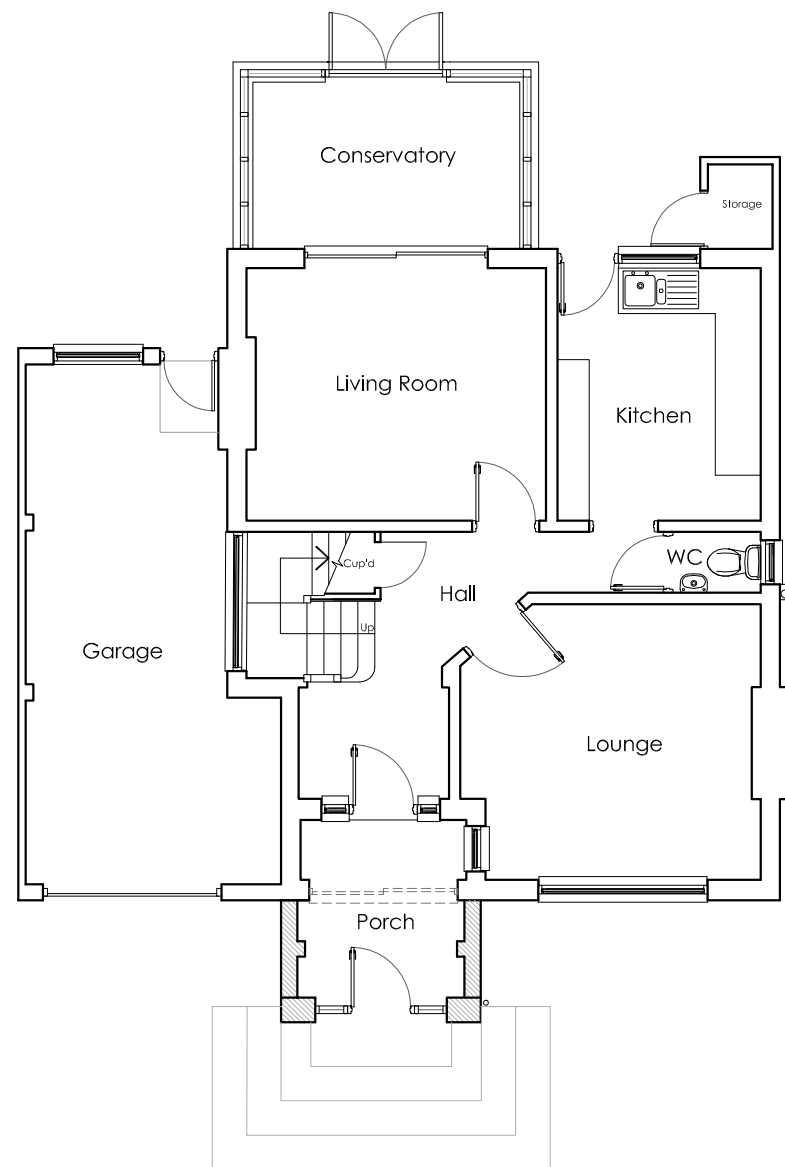


Proposed Ground Floor Plan
Scale 1:100

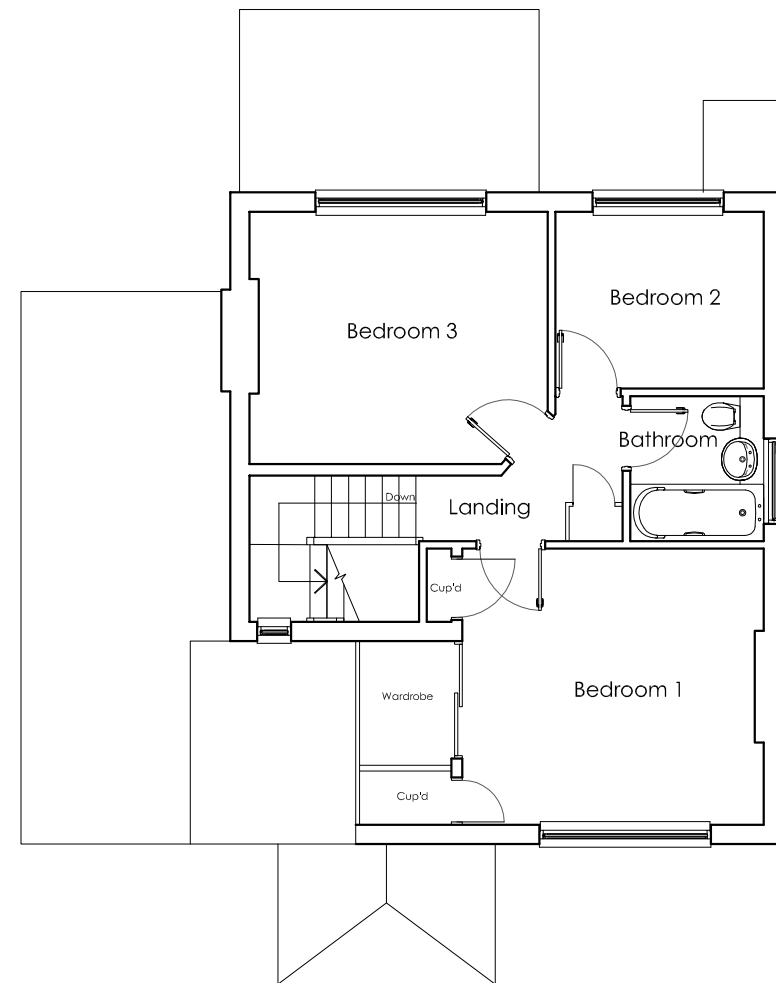

Proposed First Floor Plan
Scale 1:100

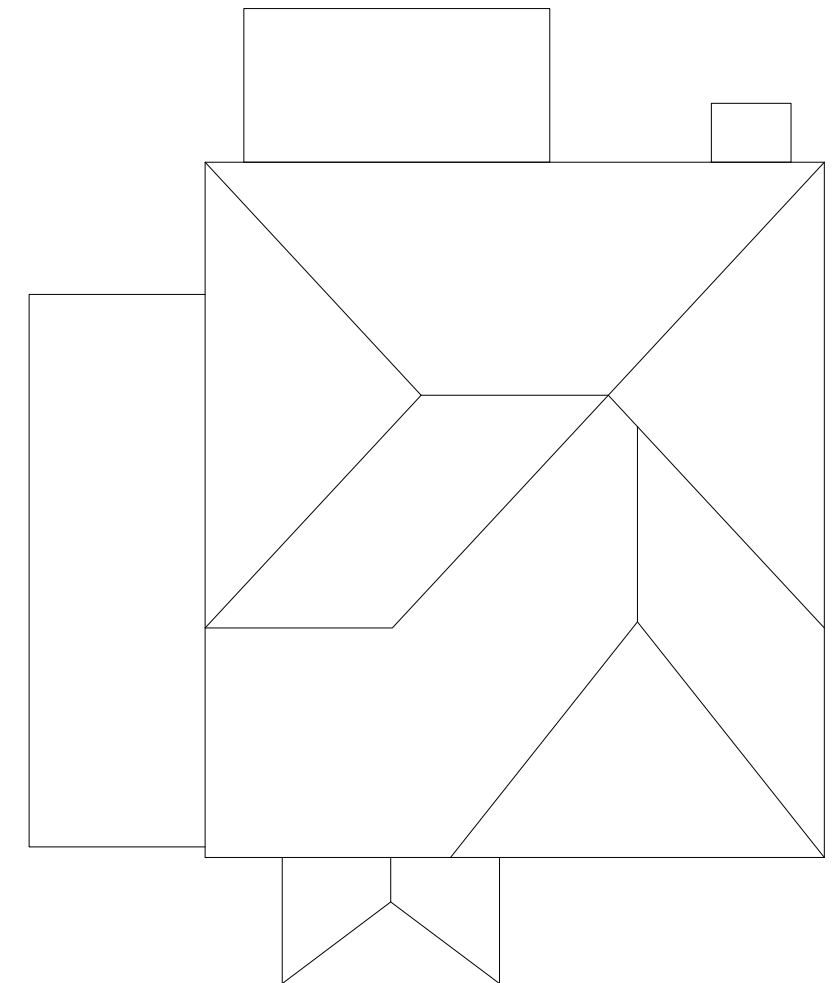

Proposed Roof Plan
Scale 1:100

 

		NOTES		Client Ms. L Bandara Householder planning application for the proposed erection of front porch	Project Name and Address 94 Highland Road, Northwood. HP6 1JU Proposed Plans	4 Vale View, Charnell, Berkshire, RG10 9SJ Tel: 01186672466 Mob: 07800580431 e-mail: kjc.drafts@btworld.com				
		This drawing is to be scaled for planning purposes only.				All dimensions to be checked on site prior to the commencement of any construction. This drawing may not be reproduced in any part or form without the written consent of KJC CAD & Draughting Services Ltd. ALL COPYRIGHTS RESERVED	Status For Approval	Drg No. K131-003	Rev /	
		All dimensions are in millimeters unless noted otherwise.								
		This drawing to be read in conjunction with drawings 001 to 004								
	Revisions	Date								