


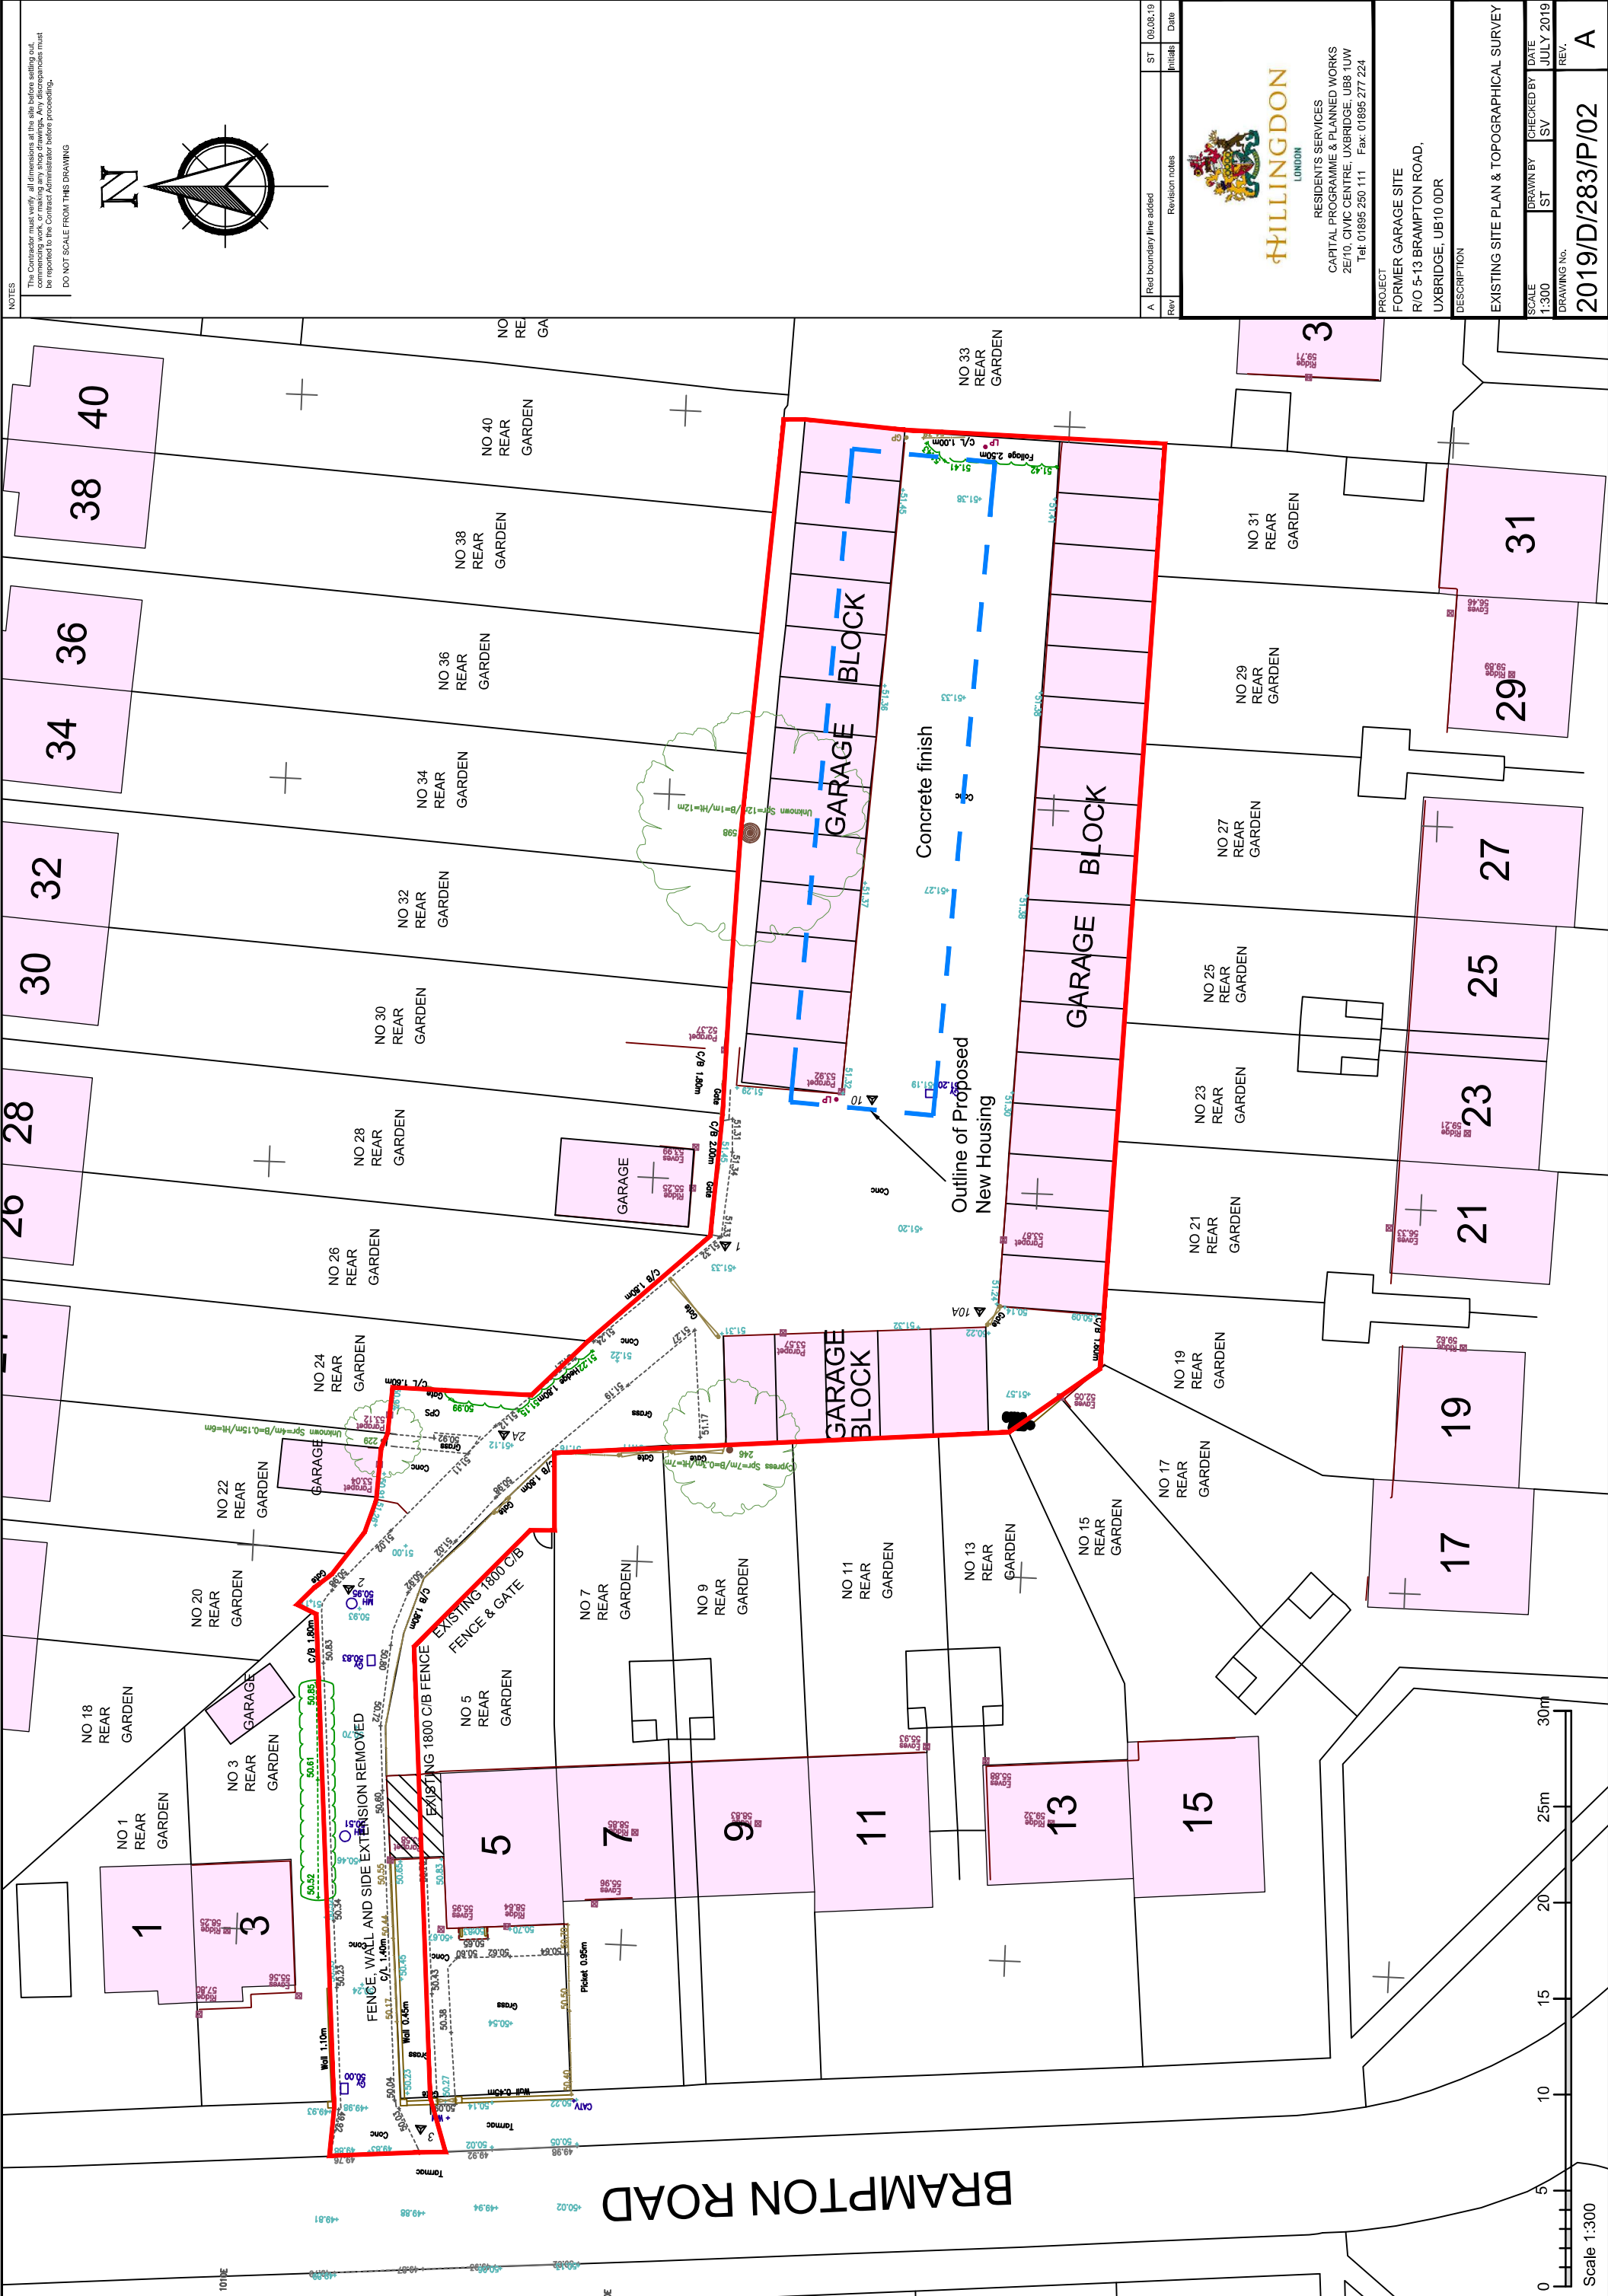

NOTES

The Contractor must verify all dimensions at the site before selling out. If any discrepancy is found, the Contractor must report it to the Contract Administrator before proceeding.

DO NOT SCALE FROM THIS DRAWING

Rev	Revision notes	Initials	Date
A	Red boundary line added	ST	06/06/19



HILLINGDON
LONDON

RESIDENTS SERVICES
CAPITAL PROGRAMME & PLANNED WORKS
2E/10, CIVIC CENTRE, UXBRIDGE, UB8 1UW
Tel: 01895 250 111 Fax: 01895 277 224

PROJECT
FORMER GARAGE SITE
R/O 5-13 BRAMPTON ROAD,
UXBRIDGE, UB10 0DR

DESCRIPTION
EXISTING SITE PLAN & TOPOGRAPHICAL SURVEY

SCALE	DRAWN BY	CHECKED BY	DATE
1:300	ST	SV	JULY 2019

DRAWING No.	REV.	
2019/D/283/P/02	A	