


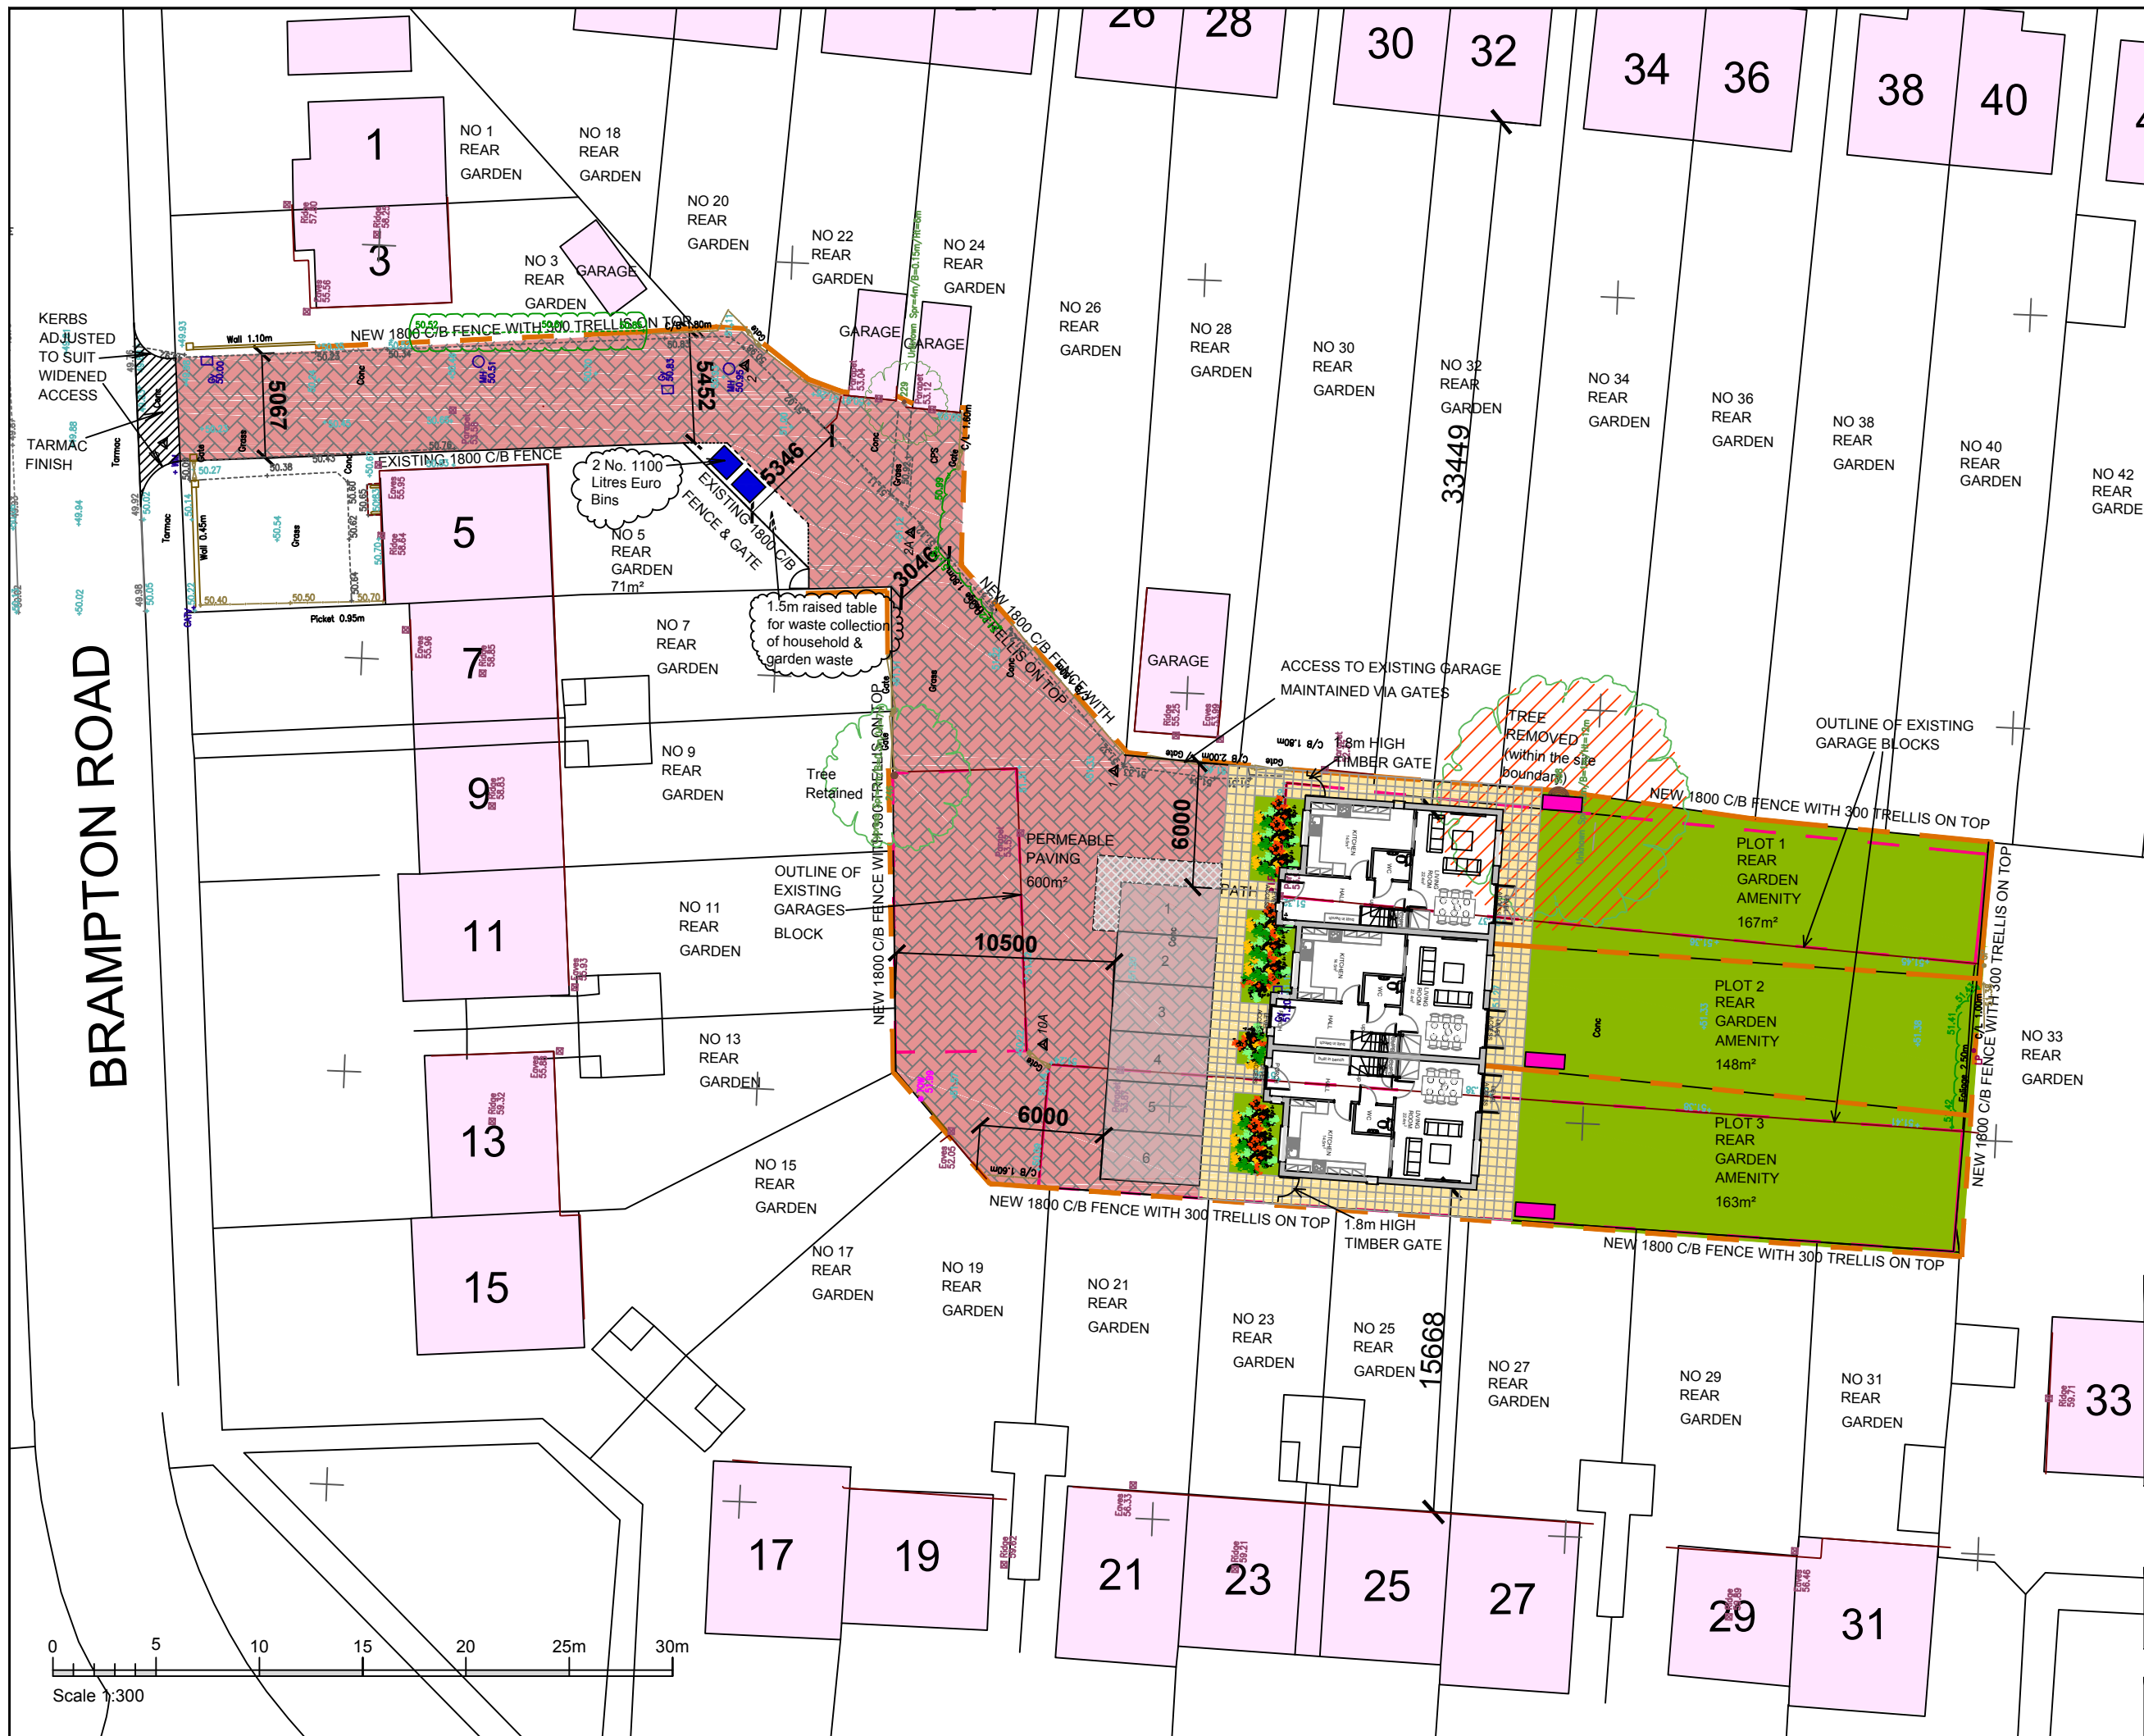

NOTES

The Contractor must verify all dimensions at the site before setting out, commencing work, or making any shop drawings. Any discrepancies must be reported to the Contract Administrator before proceeding.

DO NOT SCALE FROM THIS DRAWING



SCHEDULE OF ACCOMMODATION

3 No. 4 Bed 7 Person houses @ 121.3m² (end of terrace)& 129.7m² (middle of terrace).

TOTAL 3 UNITS

PARKING

Total of 6 spaces @ 2 spaces per dwelling

- Existing tree shown hatched to be taken down
- Cycle Store
- Bin
- New 1800 high C/B Fence with 300 high trellis on top
- Outline of existing garages

H	Design Amended	ST	07.02.20
G	Bin collection area amended	ST	01.11.19
F	Vehicle Tracking Removed	ST	30.10.19
E	Bin Collection Point added to rear of 5 Brampton Road	ST	25.10.19
D	Small Refuse Vehicle tracking added to site plan	ST	04.10.19
C	Bedroom 2 window to end of terrace moved back to original position and changed into an Oriol Window to avoid overlooking to No. 33 Brampton Road	ST	09.09.19
B	Sightline overlooking No. 33 Brampton Road added showing no overlooking as bedroom 2 window from end of terrace house moved away from corner. Bin collection text moved away from no 28 Garage Doors. Existing Gate next to No. 1 parking bay removed to avoid confusion. No. 24 Existing garage added to plan. New 1800 C/B boundary fence & 300 trellis amended.	ST	06.09.19
A	Red boundary line added	ST	09.08.19
Rev	Revision notes	Initials	Date


HILLINGDON
LONDON
RESIDENTS SERVICES
CAPITAL PROGRAMME & PLANNED WORKS
2E/10, CIVIC CENTRE, UXBRIDGE, UB8 1UW
Tel: 01895 250 111 Fax: 01895 277 224

PROJECT
FORMER GARAGE SITE
R/O 5-13 BRAMPTON ROAD
UXBRIDGE, UB10 0DR

DESCRIPTION
PROPOSED SITE PLAN

SCALE 1:300	DRAWN BY ST	CHECKED BY SV	DATE JULY 2019
DRAWING No.	REV.		

2019/D/283/P/03 H