


NOTES


The Contractor must verify all dimensions at the site before setting out, commencing work, or making any shop drawings. Any discrepancies must be reported to the Contract Administrator before proceeding.

DO NOT SCALE FROM THIS DRAWING

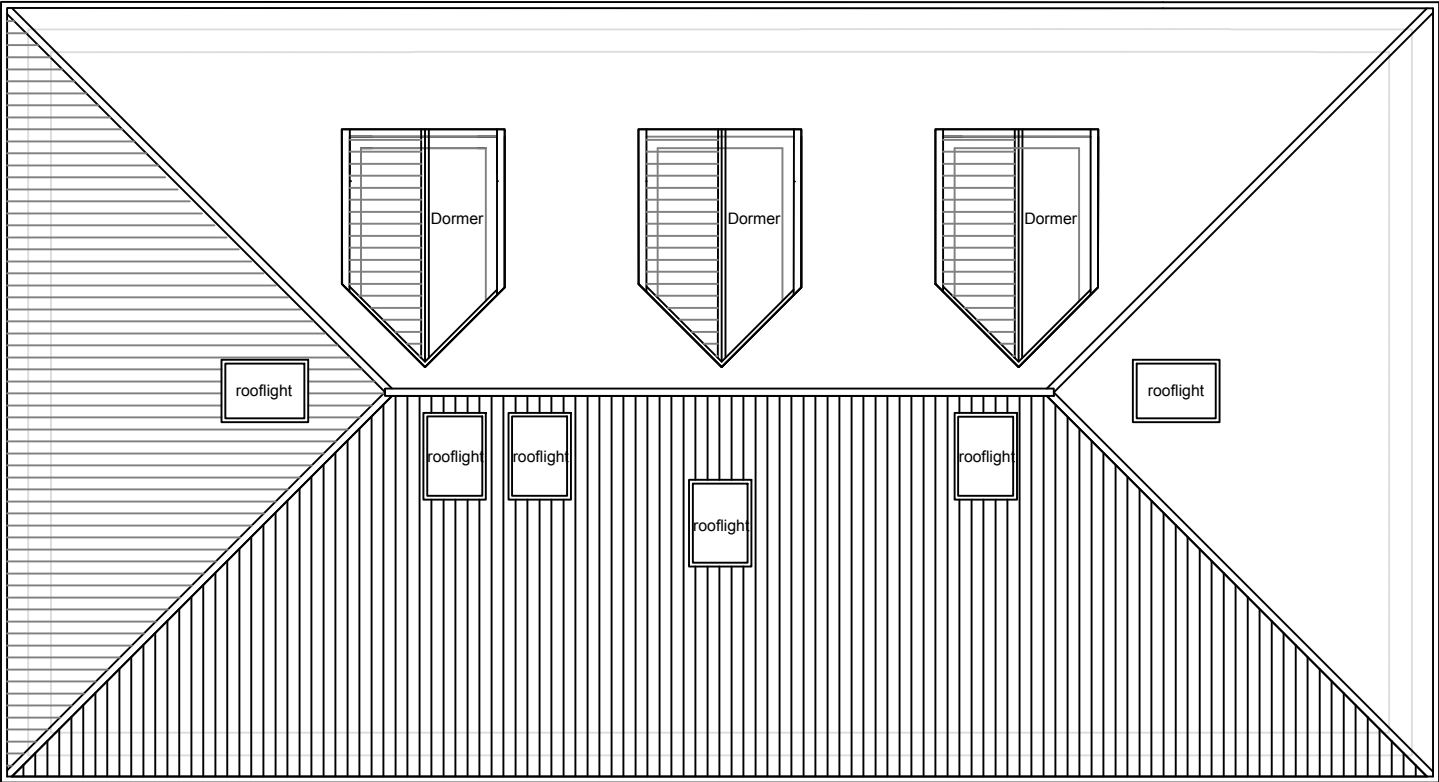

ROOF PLAN

Plot 1                      Plot 2                      Plot 3

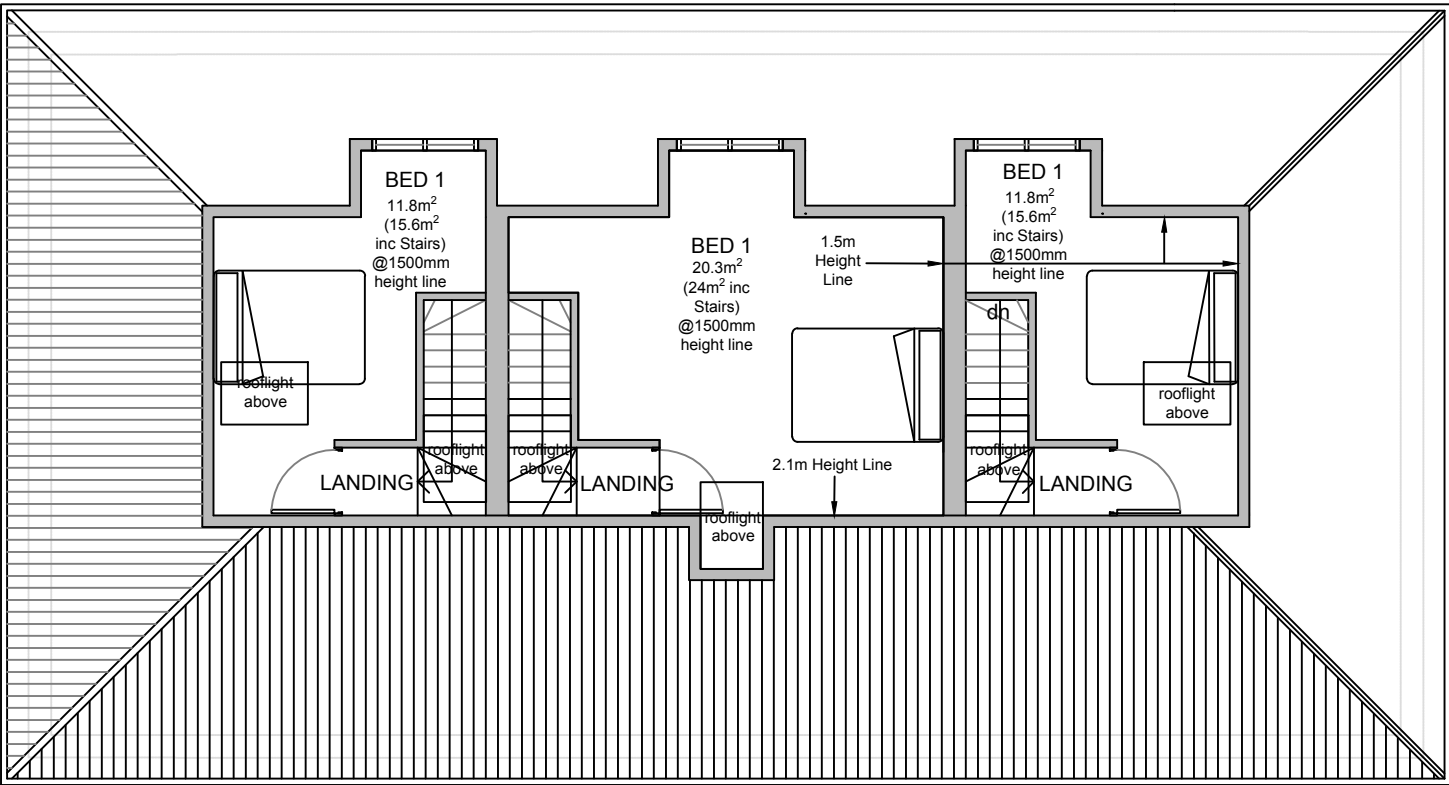

LOFT PLAN GIFA Plot 1 & 3: 15.6m²,  
Plot 2: 24m²



GIA for 2 Storey with dormers 4 bed 7 person houses = 121.3m² (plot 1&3), 129.7m² (Plot 2), (min required 121m²).

|   |                |                  |                   |
|---|----------------|------------------|-------------------|
| A   | Design Amended | ST               | 07.02.20          |
| Rev   | Revision notes | Initials         | Date              |
|  <p>RESIDENTS SERVICES, CAPITAL PROGRAMME<br/>2E/10, CIVIC CENTRE, UB8 1UW<br/>Tel: 01895 250 111<br/>Fax: 01895 277 224</p> |                |                  |                   |
| <p>PROJECT<br/>FORMER GARAGE SITE<br/>R/O 5-13 BRAMPTON ROAD<br/>UXBRIDGE, UB10 0DR</p>   |                |                  |                   |
| <p>DESCRIPTION<br/>PROPOSED LOFT &amp; ROOF PLANS</p>   |                |                  |                   |
| SCALE<br>1:100 @ A3   | DRAWN BY<br>ST | CHECKED BY<br>SV | DATE<br>JULY 2019 |
| DRAWING No.<br>2019/D/283/P/05   |                |                  | REV.<br>A         |