



BEFORE CONVERSION

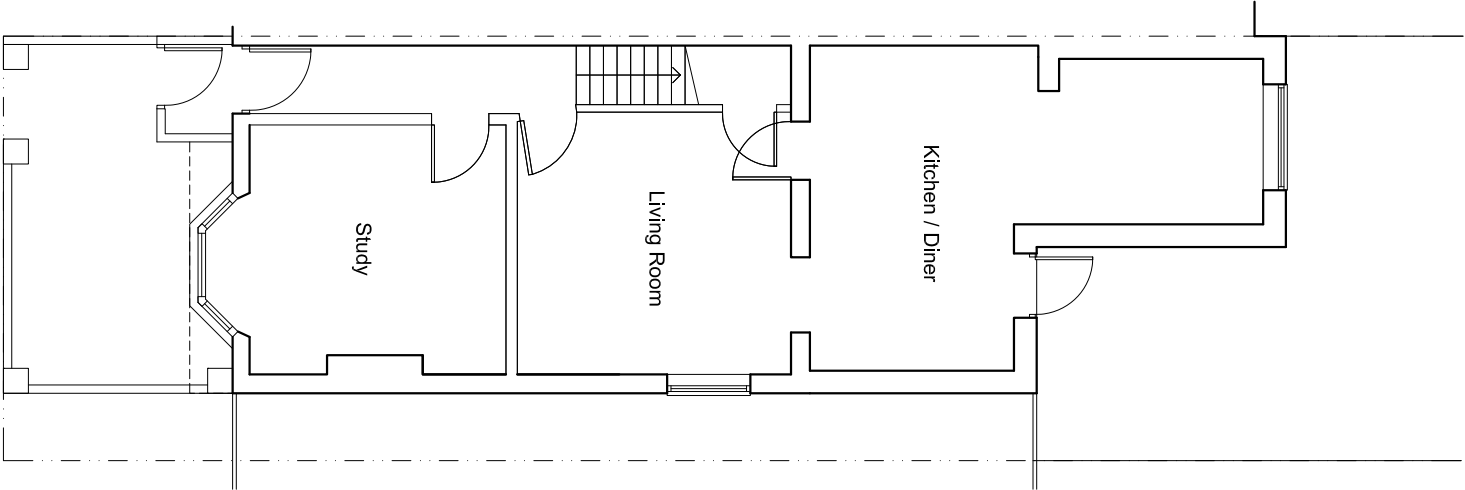


GROUND FLOOR

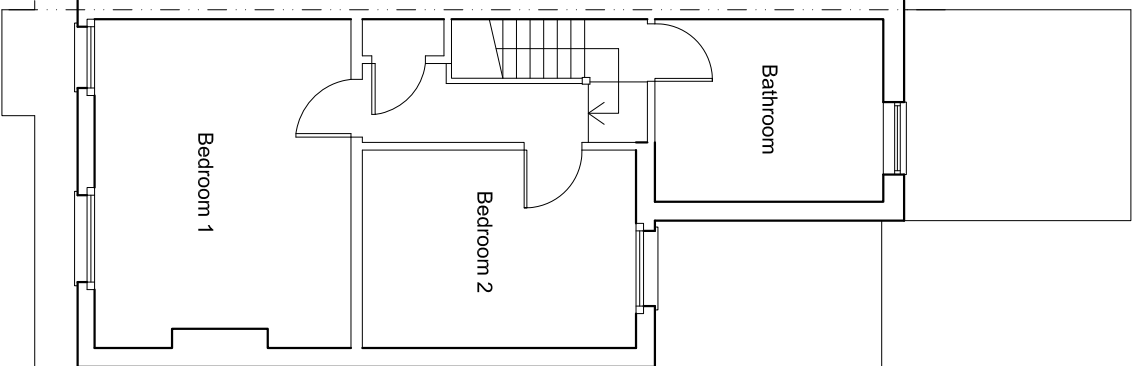


FIRST FLOOR


AFTER CONVERSION

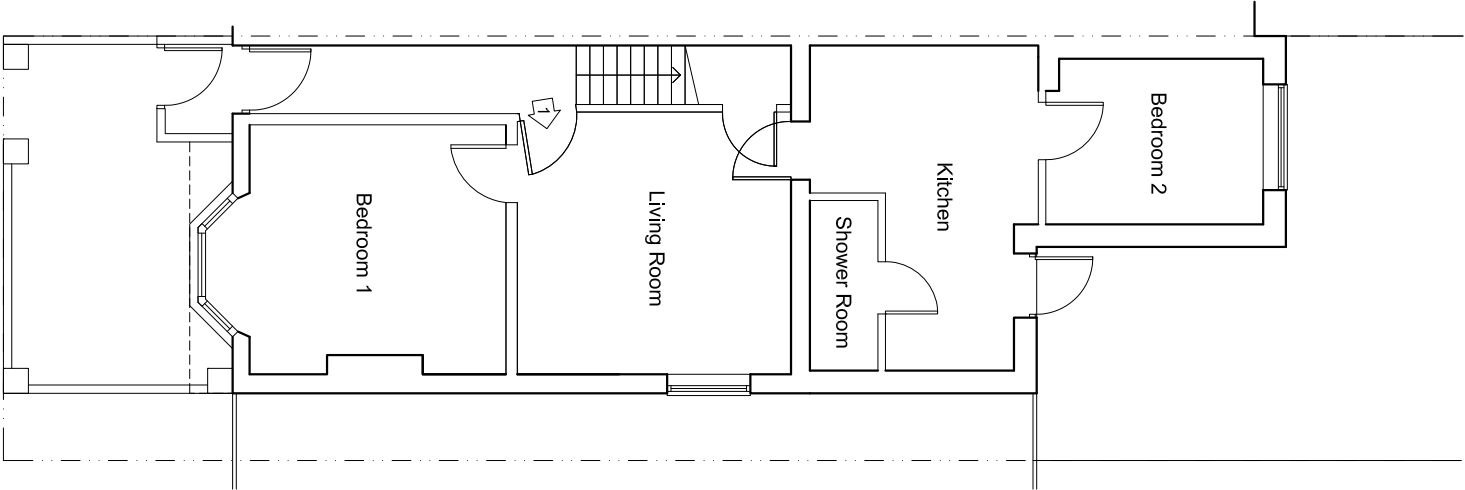

GROUND FLOOR

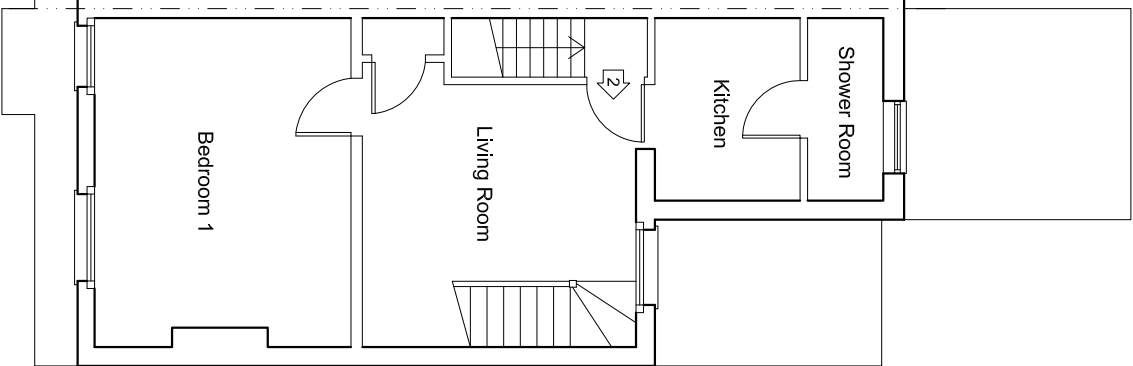

FIRST FLOOR

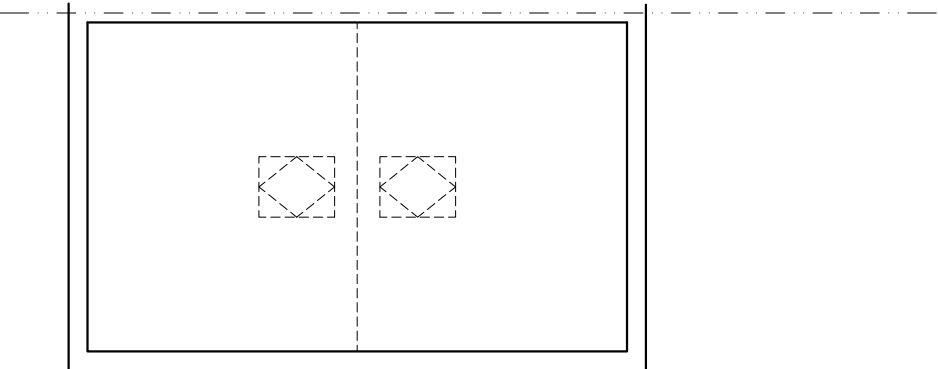

LOFT ROOM

CLIENT Micrologic Property Holdings Ltd		SCALE 1:100@A3	No.
PROJECT 80 Clayton Road, Hayes UB3 1BA		DATE 03/18	
		DRAWING Floor plans	
		DRAWN SPY	18006.01