

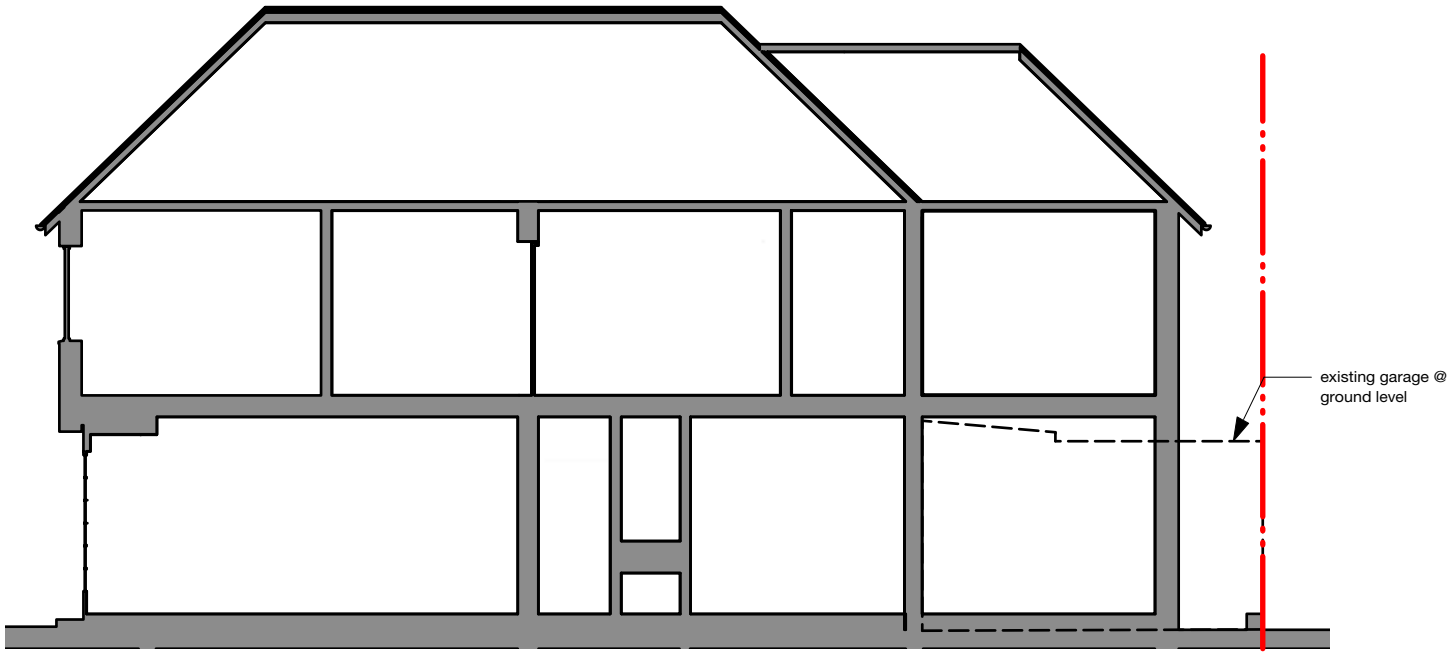



Site Plan/Block Plan of HA6 3QN

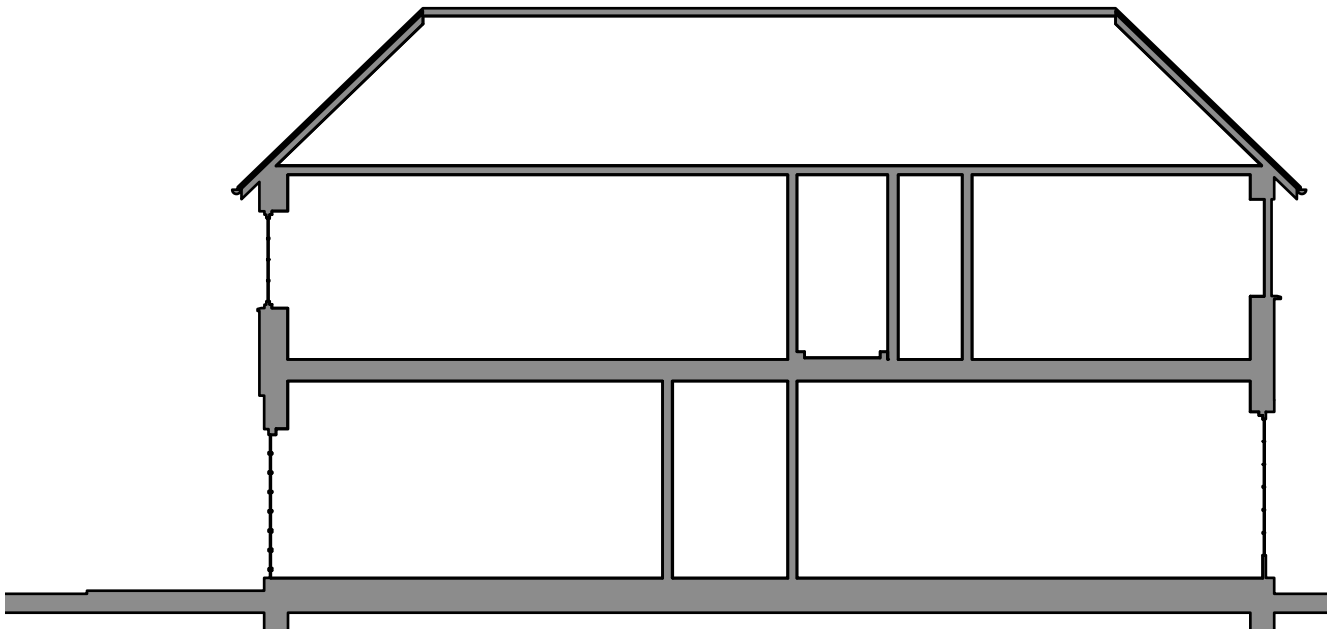

01 Section AA
Scale: 1:100

 

02 Section BB
Scale: 1:100

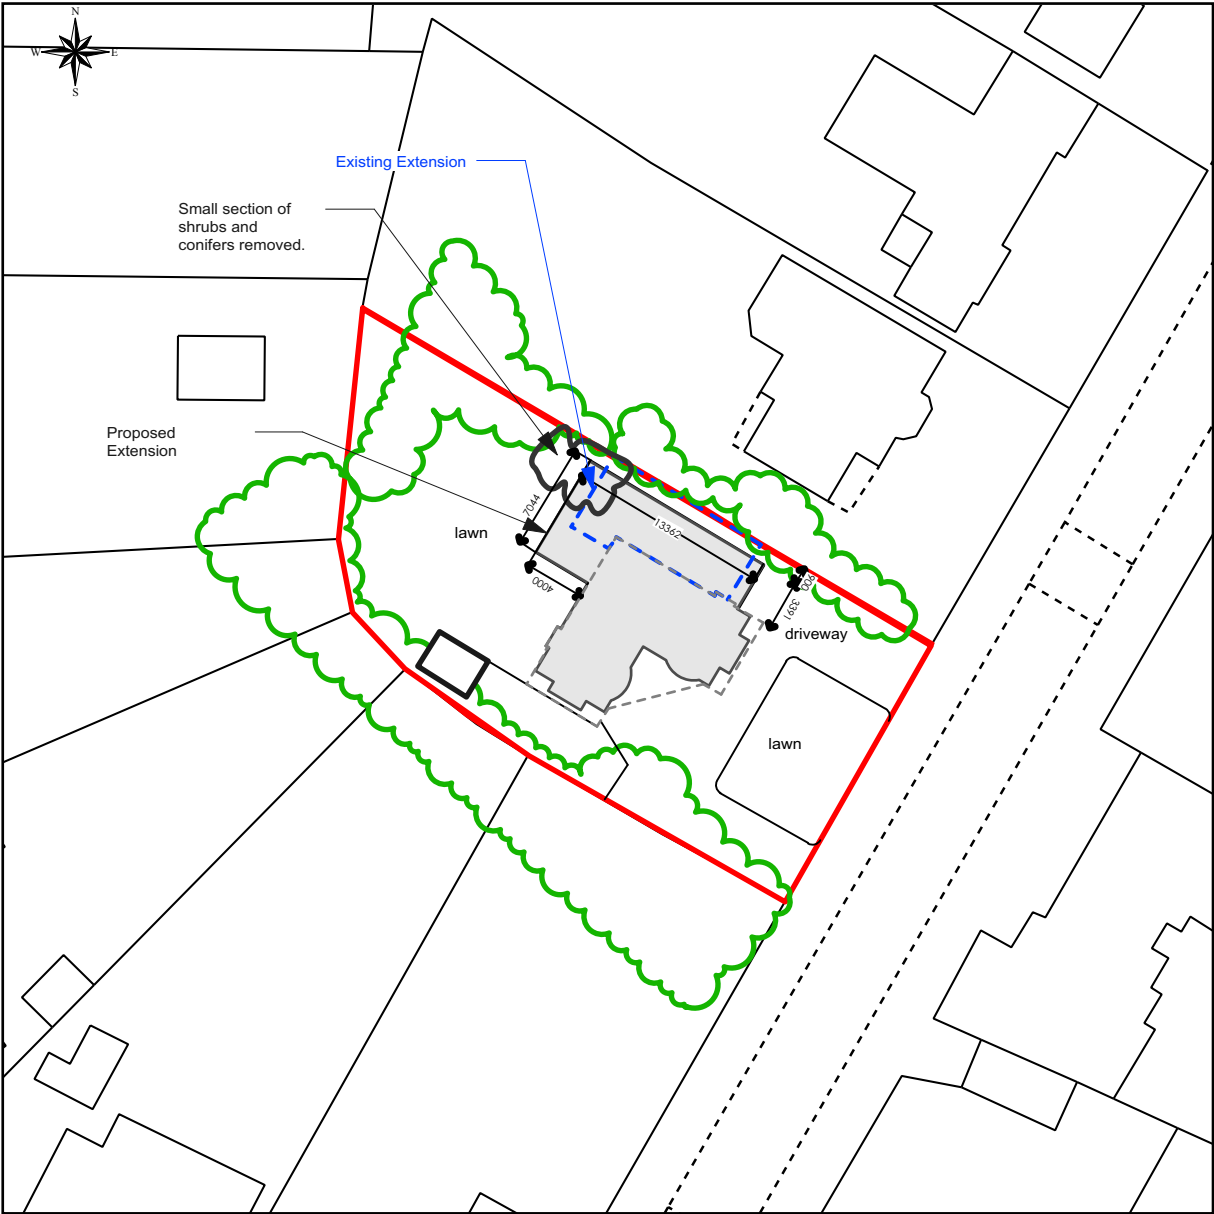

This Plan includes the following Licensed Data: OS MasterMap, Black and White Site Plan/Block Plan by the Ordnance Survey National Geographic Database and incorporating surveyed revision available at the date of production. Reproduction in whole or in part is prohibited without the prior permission of Ordnance Survey. The representation of a road, track or path is no evidence of a right of way. The representation of features, as lines is no evidence of a property boundary. © Crown copyright and database rights, 2020. Ordnance Survey 0100031673

Scale: 1:500, paper size: A4

Date	No.	Revision Notes
------	-----	----------------

Date	No.	Issue Notes
------	-----	-------------



Prepared by: Brian McClymont, 02-04-2020

URBIAN

Project Title
L.Morgan
21 Gatehill Rd Northwood HA6 3QN

Sheet Title
Sections

-	Drawn By
-	
-	Reviewed By
-	

File Name
1227-CAD-PL01.vwx

Sheet No.
1227-PL-300