

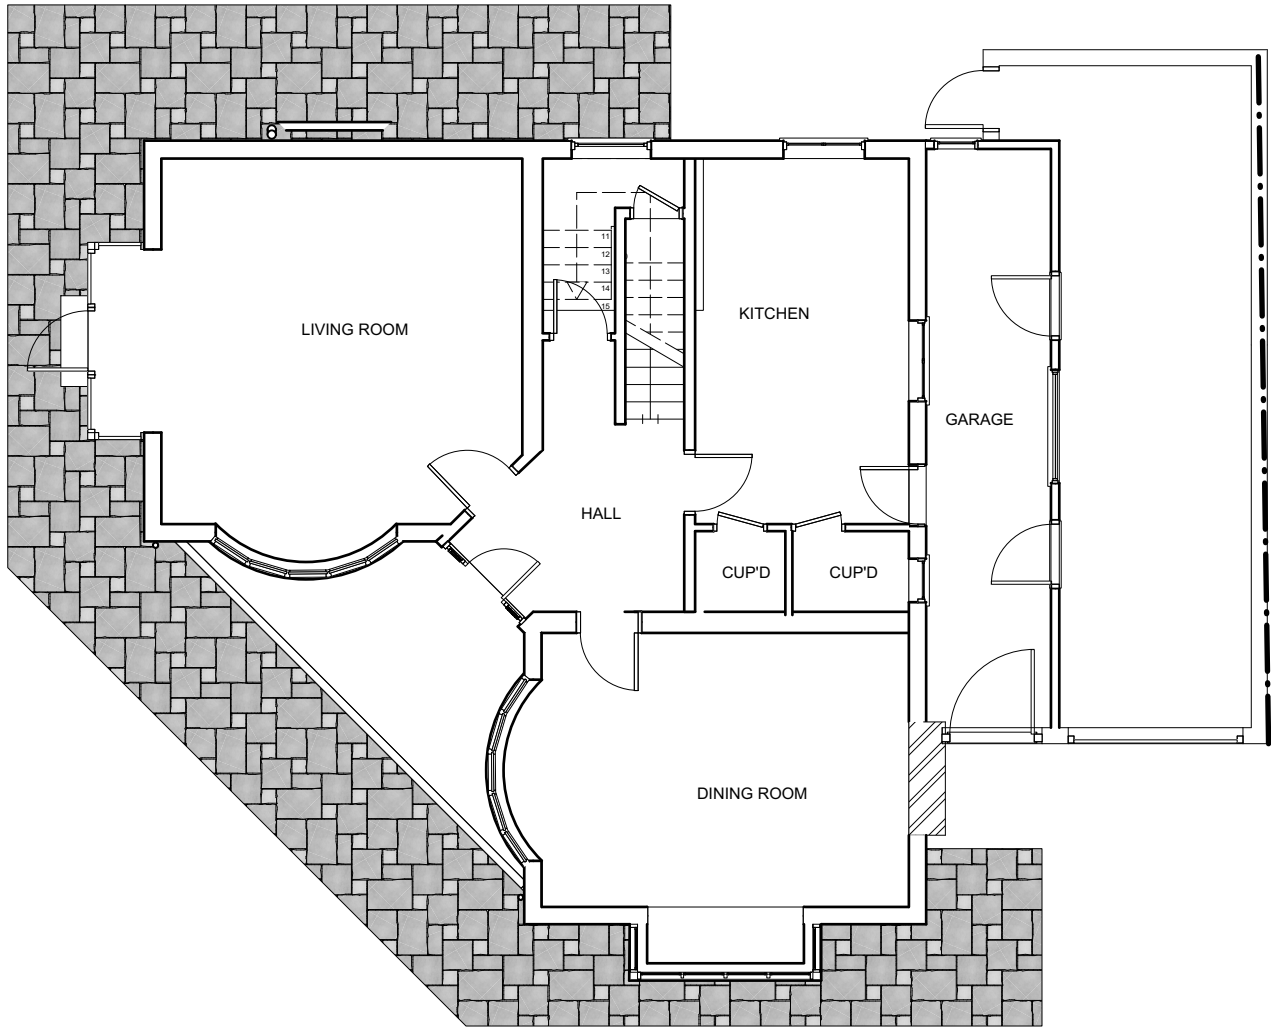


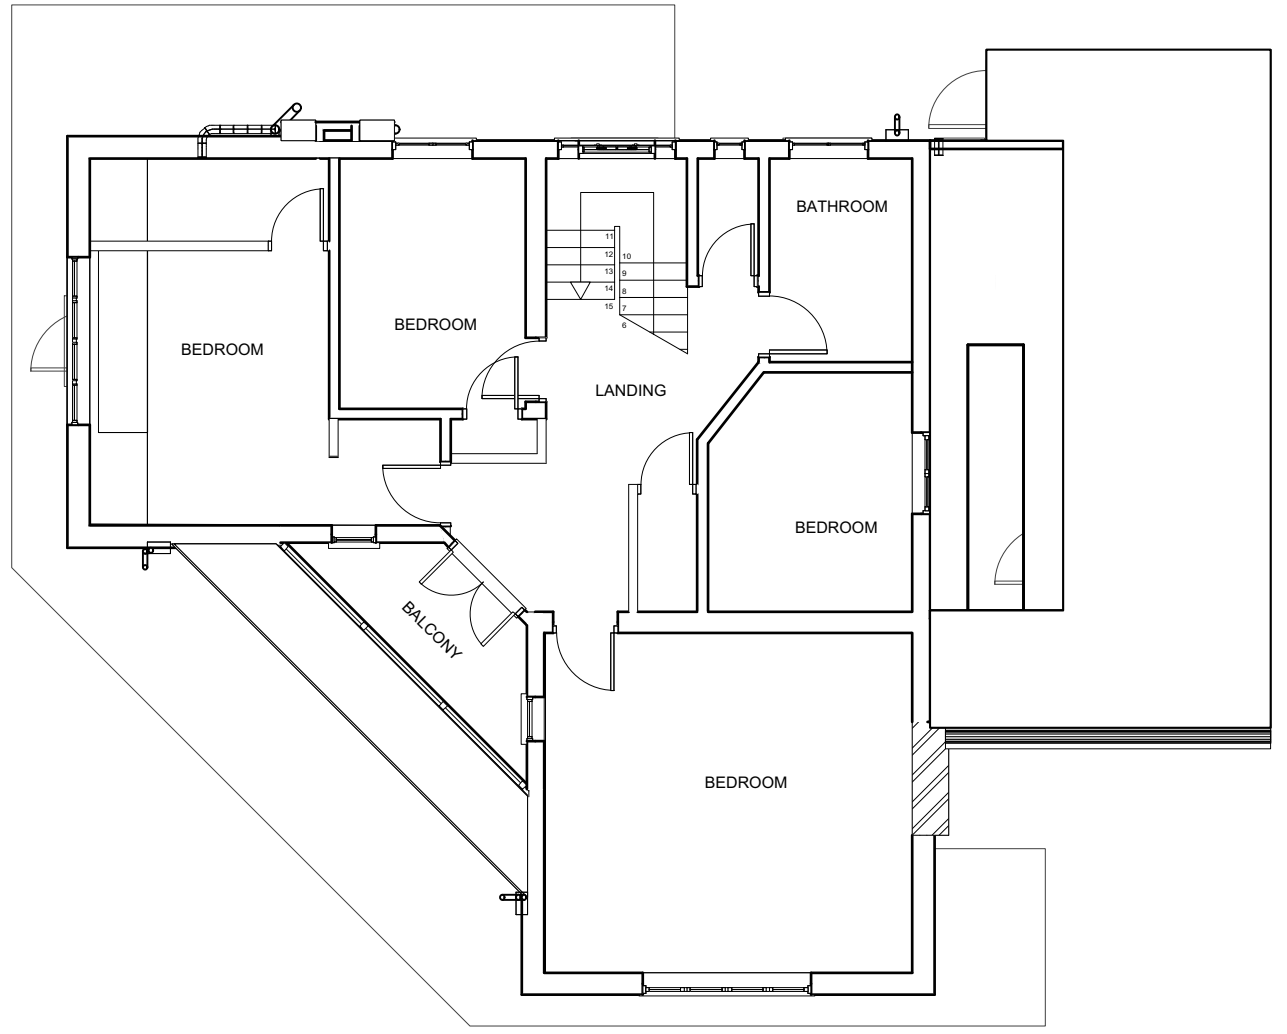

01 Ground Floor Plan

Scale: 1:100

 

02 1st Floor Plan

Scale: 1:100

Date No. Revision Notes

Date No. Issue Notes

URBIAN

Project Title
L.Morgan
21 Gatehill Rd Northwood HA6 3QN

Sheet Title
Ground 1st Floor Plans EXISTING

-	Drawn By
-	
-	Reviewed By
-	

File Name
1227-CAD-S_v00x

Sheet No.
1227-S-100