

1. All dimensions are to be checked on site prior to the commencement of work and any discrepancy is to be reported to the construction manager before construction.

2. All work is to comply with current Building Regulations and allied legislation.




3. All contractors and sub-contractors must ensure that they have the latest issue of this drawing and details before the commencement of work on site.

4. All materials are to be used and installed in strict compliance with the relevant manufacturers instructions and recommendations.

5. All works on site, managed and implemented as a result of the designs indicated on this drawing, are to be given full consideration for compliance with the Health and Safety COM Regulations in respect of design and implementation on site and no works are to be undertaken if it is considered that compliance with the Building Regulations cannot be achieved.

6. All dimensions shown in millimetres



7. Footprint of buildings shown at 10m above ground level.

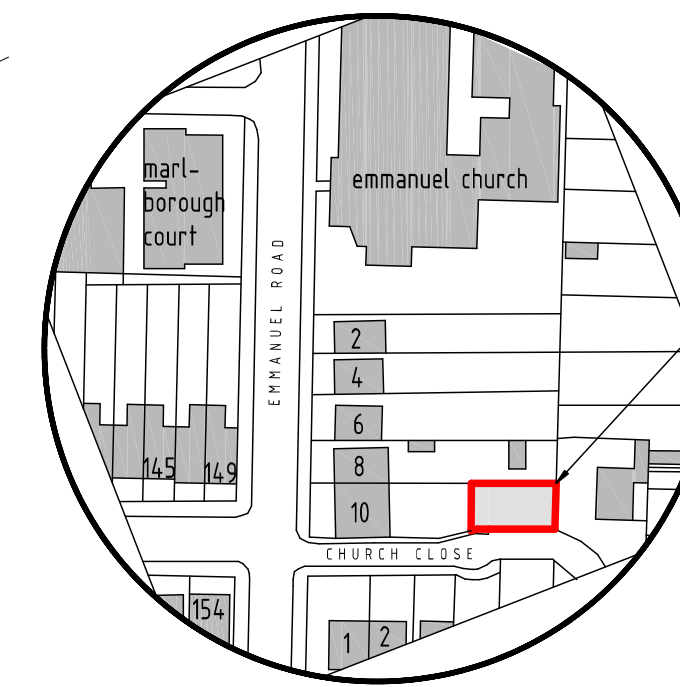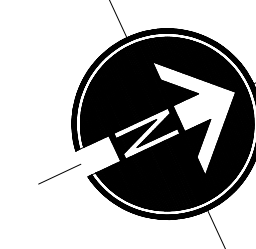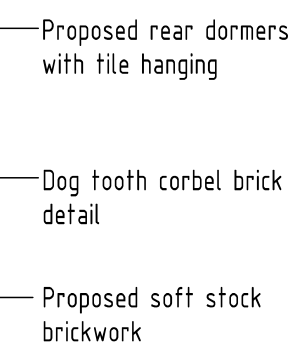

— application site

LOCATION PLAN
SCALE 1:1250

SCALE BAR (m)

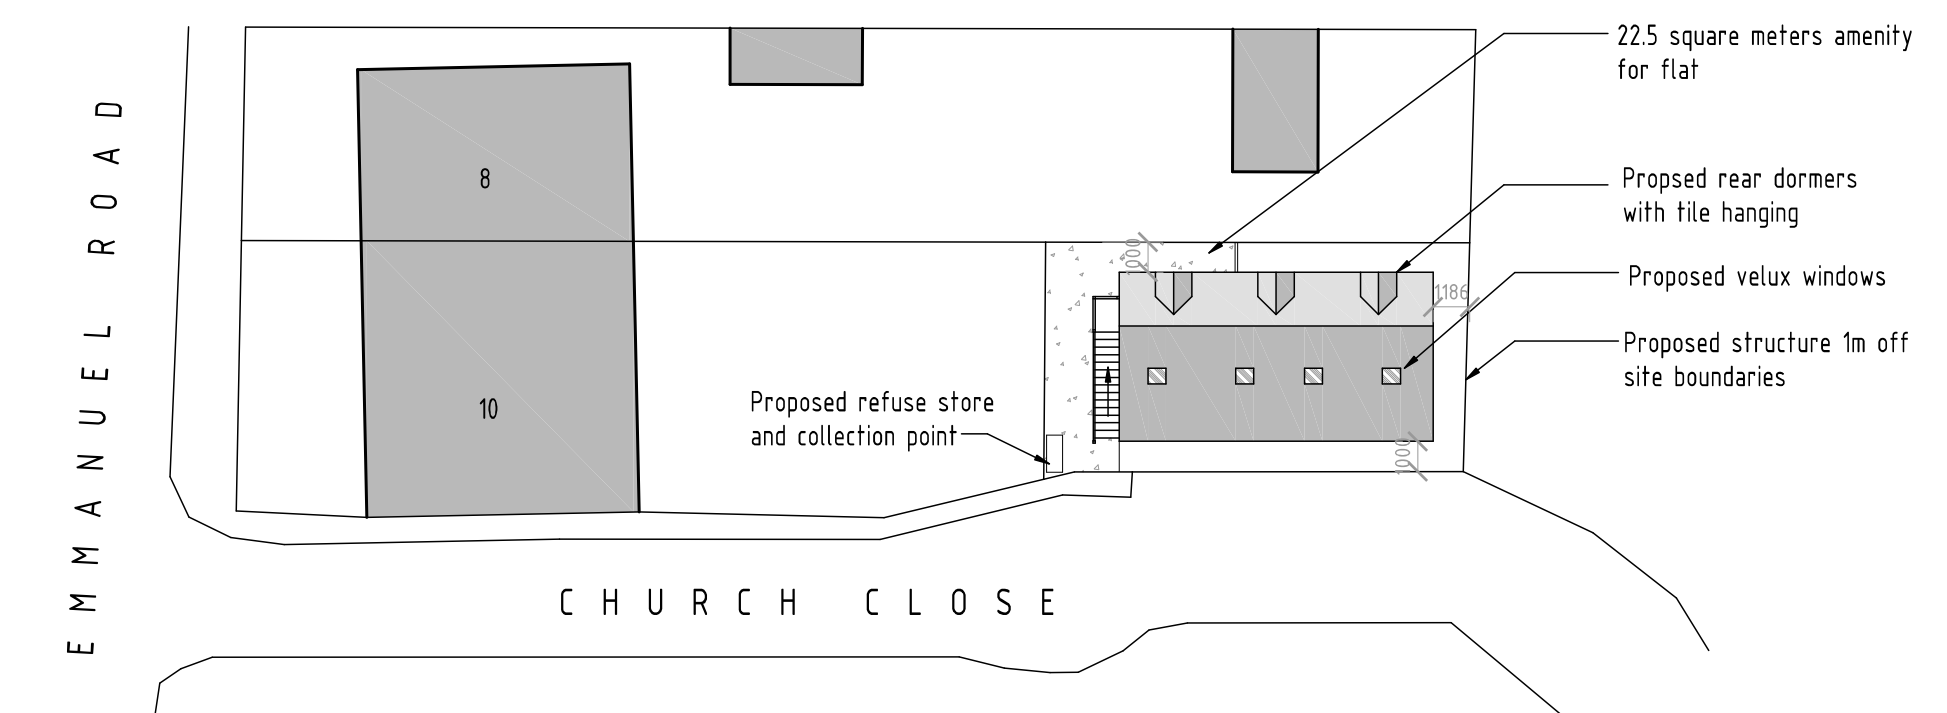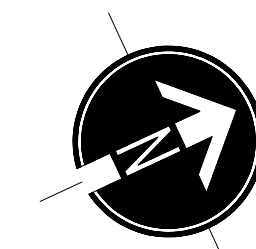

P R O P O S E D S I T E P L A N
SCALE 1:250

SCALE BAR (m)



A	12/08/19	North point ammended
---	----------	----------------------

rev:	date:	description:	
scale:	1 : 100	A1	date: 31 / 07 / 2019
drawing no:	1325 / P / 2		drawn: AF
drawing:	PROPOSED FLOOR & ROOF PLAN, ELEVATIONS, SITE PLAN & LOCATION PLAN		
project:	LAND REAR OF 10 EMMANUEL ROAD, NORTHWOOD, MIDDLESEX, HA6 1SF		
client:	ALAN C FORD LTD		



DUSEK DESIGN ASSOCIATES LTD
ARCHITECTURE + PLANNING

01895 831 103
info@dusek.co.uk
www.dusek.co.uk

print history: Monday, 12 August, 2019 15:43:17

Satisfying the needs and of church close northw001p0325-0.244

SCALE BAR (m)

