


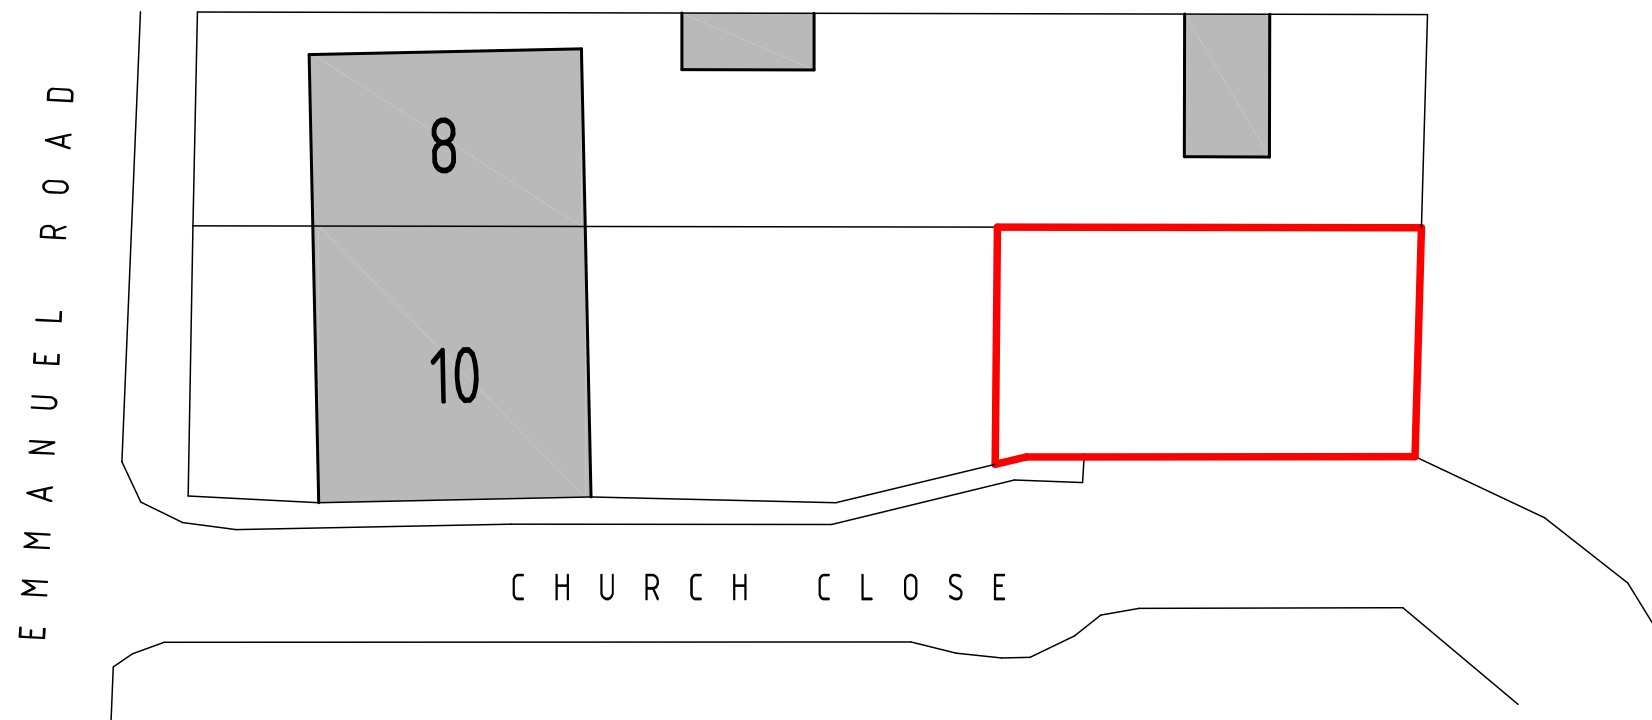


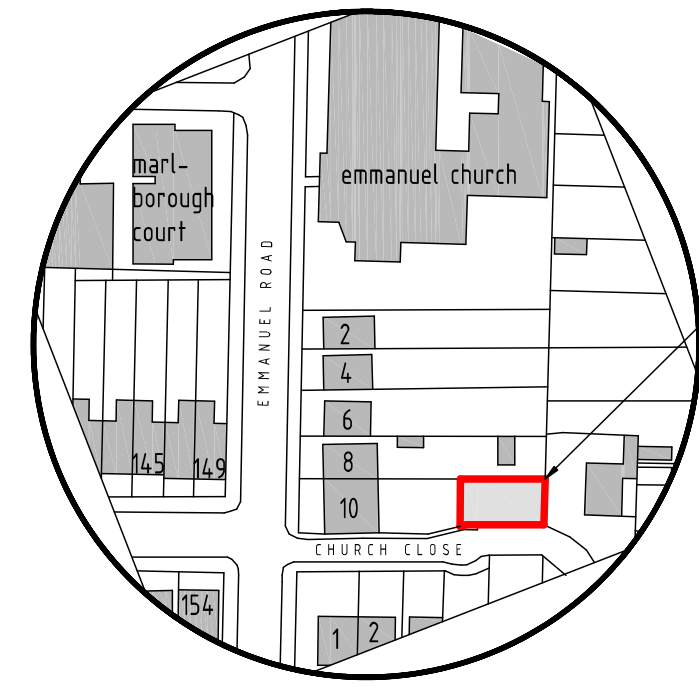

EXISTING SITE PLAN
SCALE 1:250

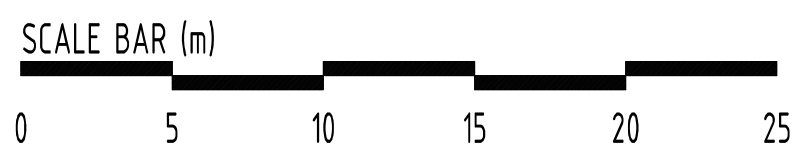

LOCATION PLAN
SCALE 1:1250

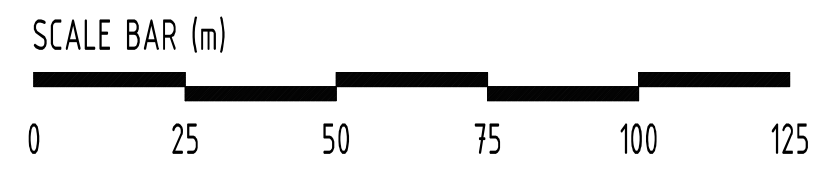



A | 12/08/19 | North point amended

drawing:
EXISTING SITE PLAN & LOCATION PLAN

LAND REAR OF 10 EMMANUEL ROAD,
NORTHWOOD, MIDDLESEX, HA6 1SF

scale: 1 : 100 A3 date: 31 / 07 / 2019
drawing no: 1325 / P / 1 drawn: AF

client:
ALAN C FORD LTD

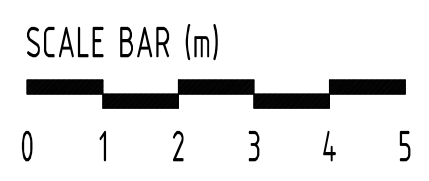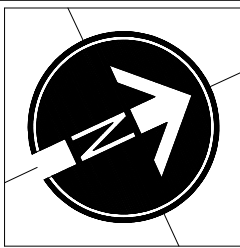

DUSEK DESIGN ASSOCIATES LTD
ARCHITECTURE + PLANNING

01895 831 103
info@dusek.co.uk
www.dusek.co.uk

