


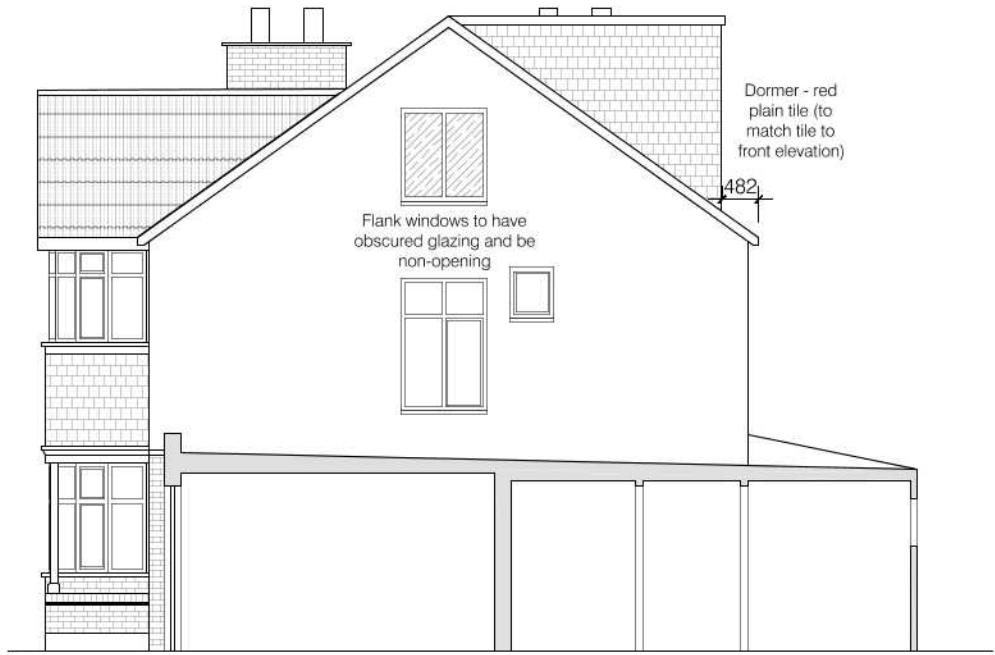


Proposed South Elevation




Proposed East Elevation



Proposed North Elevation

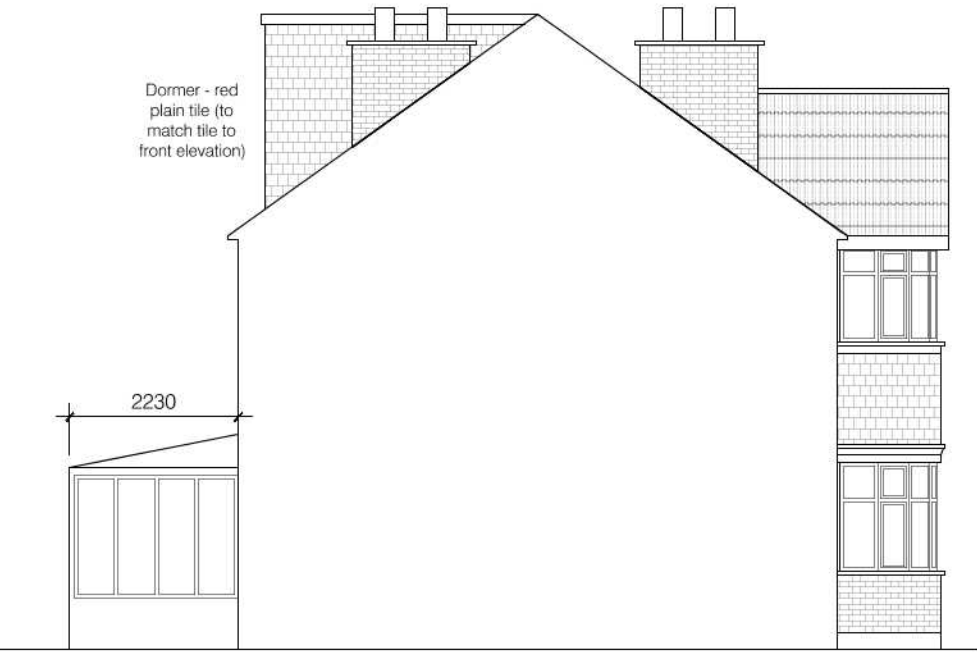

Proposed West Elevation

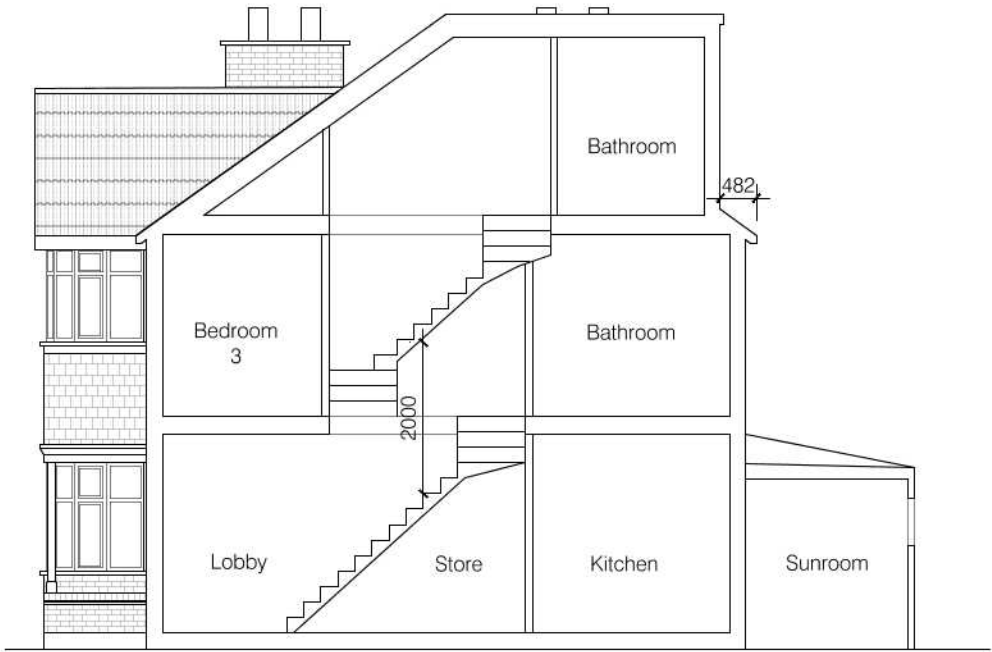


Proposed Section

Volume of dormer:
 $4.22 \times 6.320 = 26.67\text{m}^3$

Volume of additional gable end:
 $\frac{1}{3}(\frac{1}{2}(7.93 \times 2.83)) \times 3.475 = 13\text{m}^3$

Total Additional volume = 39.67m^3

- General Notes:
1. All dimensions in mm, unless noted otherwise
 2. The contractor shall check all dimensions and report any discrepancies to the client. In particular all boundaries need to be agreed on site prior to any construction
 3. The materials for new construction shall blend into the existing, unless noted otherwise

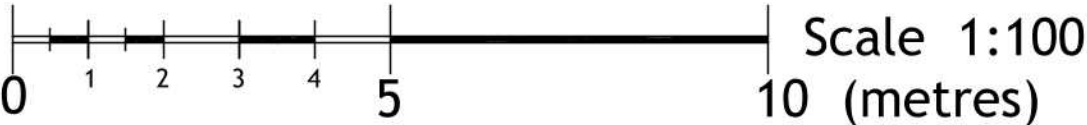

PLANNING

Revision	Date	Drawn By	Checked
A	29.07.19	DP	DP
B	05.08.19	DP	DP
C	14.08.19	DP	DP

Date: Jul 19	Client: Chirag & Meenal Patel
Drawn: DP	Project: 47 Deane Croft Road, Pinner, HA5 1ST
Check: DP	Title: Proposed Elevations & Section
Scale: 1:100	Drg.No. PL04 Revision: C