



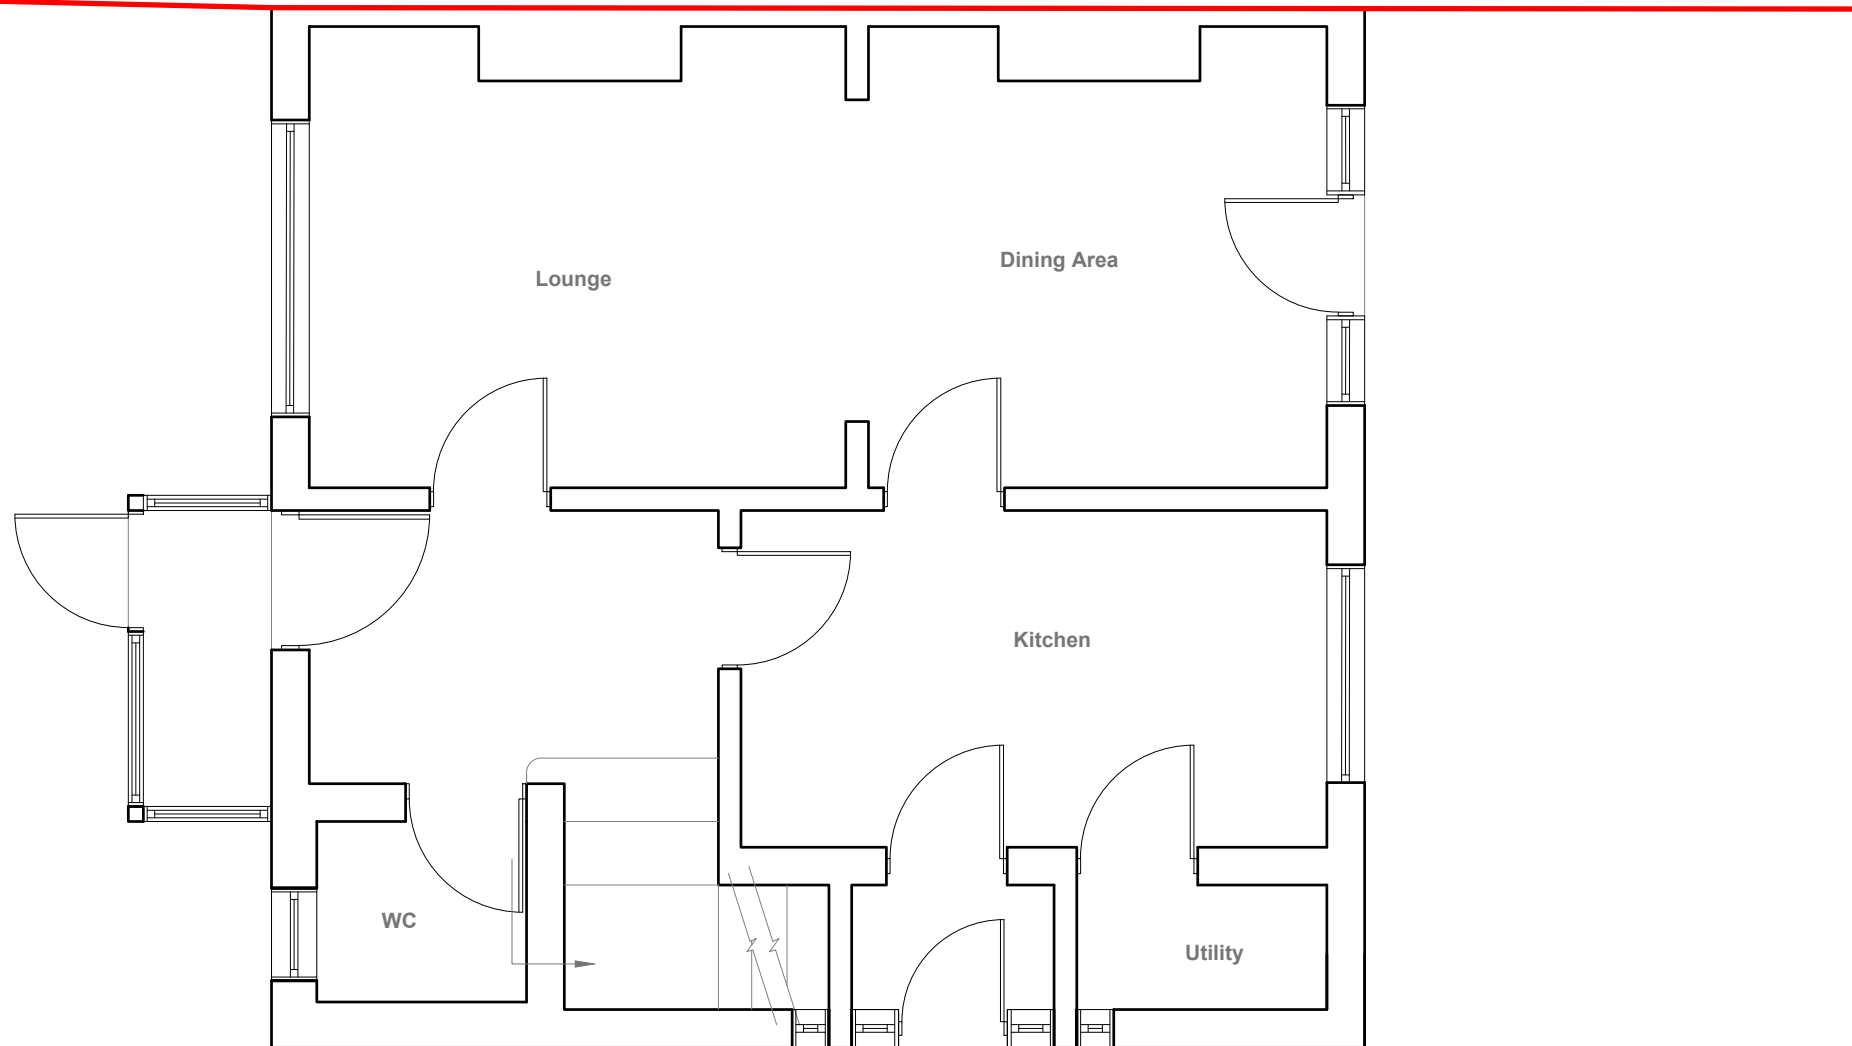

**Existing Ground Floor Plan**  
Scale 1:50

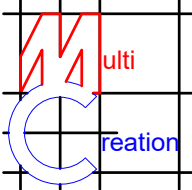

|                                                                                        |                                                   |                               |                         |
|----------------------------------------------------------------------------------------|---------------------------------------------------|-------------------------------|-------------------------|
|   | Project:                                          | Title:                        | Scale: 1:50 @ A3        |
|                                                                                        | 110 Grosvenor Crescent<br>Hillingdon.<br>UB10 9EU | Existing<br>Ground floor plan | Date: 17-02-2021        |
|                                                                                        |                                                   |                               | Drawing No.: 3477-01/DP |
|                                                                                        |                                                   |                               | Revision                |
|                                                                                        |                                                   |                               | A 15.07.21              |
| 239 Western Road, Southall, Middx, UB2 5HS Tel: 020 8571 1369 info@multicreation.co.uk |                                                   |                               |                         |



**Existing Front Elevation**  
Scale 1:100


**Existing Side Elevation**  
Scale 1:100



**Existing Rear Elevation**  
Scale 1:100


**Existing Side Elevation**  
Scale 1:100

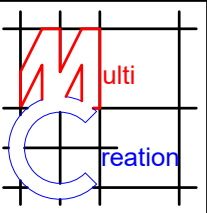


|                                                                                        |                                                   |                     |   |   |  |  |  |  |          |  |  |  |
|----------------------------------------------------------------------------------------|---------------------------------------------------|---------------------|---|---|--|--|--|--|----------|--|--|--|
|   | Project:                                          | Title:              | Scale: 1:100 @ A3   |   |  |  |  |  |          |  |  |  |
|                                                                                        | 110 Grosvenor Crescent<br>Hillingdon.<br>UB10 9EU | Existing Elevations | Date: 17-02-2021   |   |  |  |  |  |          |  |  |  |
|                                                                                        |                                                   |                     | Drawing No.: 3477-02/DP   |   |  |  |  |  |          |  |  |  |
|                                                                                        |                                                   |                     | Revision   |   |  |  |  |  |          |  |  |  |
|                                                                                        |                                                   |                     | <table><tr><td>A</td><td></td><td></td><td></td><td></td></tr><tr><td>15.07.21</td><td></td><td></td><td></td><td></td></tr></table> | A |  |  |  |  | 15.07.21 |  |  |  |
| A                                                                                      |                                                   |                     |   |   |  |  |  |  |          |  |  |  |
| 15.07.21                                                                               |                                                   |                     |   |   |  |  |  |  |          |  |  |  |
| 239 Western Road, Southall, Middx, UB2 5HS Tel: 020 8571 1369 info@multicreation.co.uk |                                                   |                     |   |   |  |  |  |  |          |  |  |  |





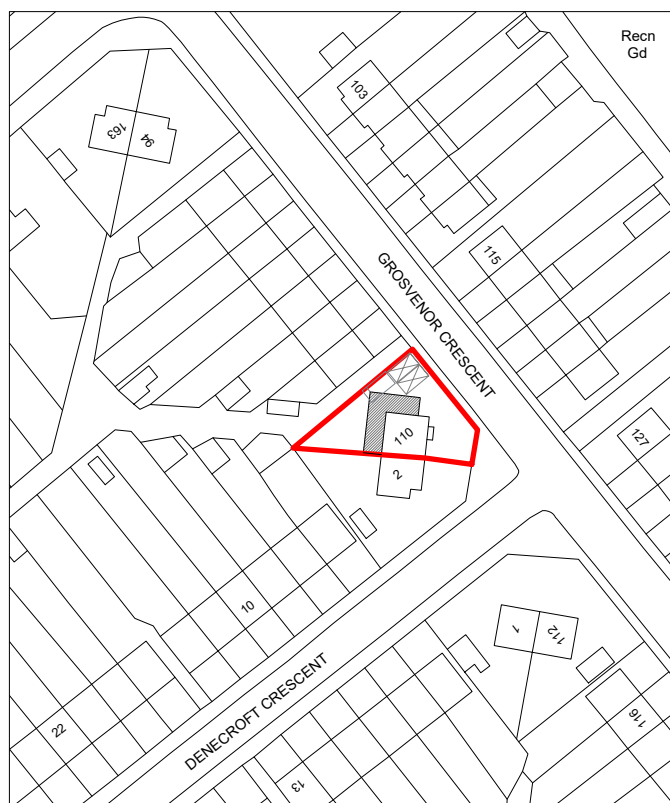

**Location Plan**  
**Scale 1:1250**


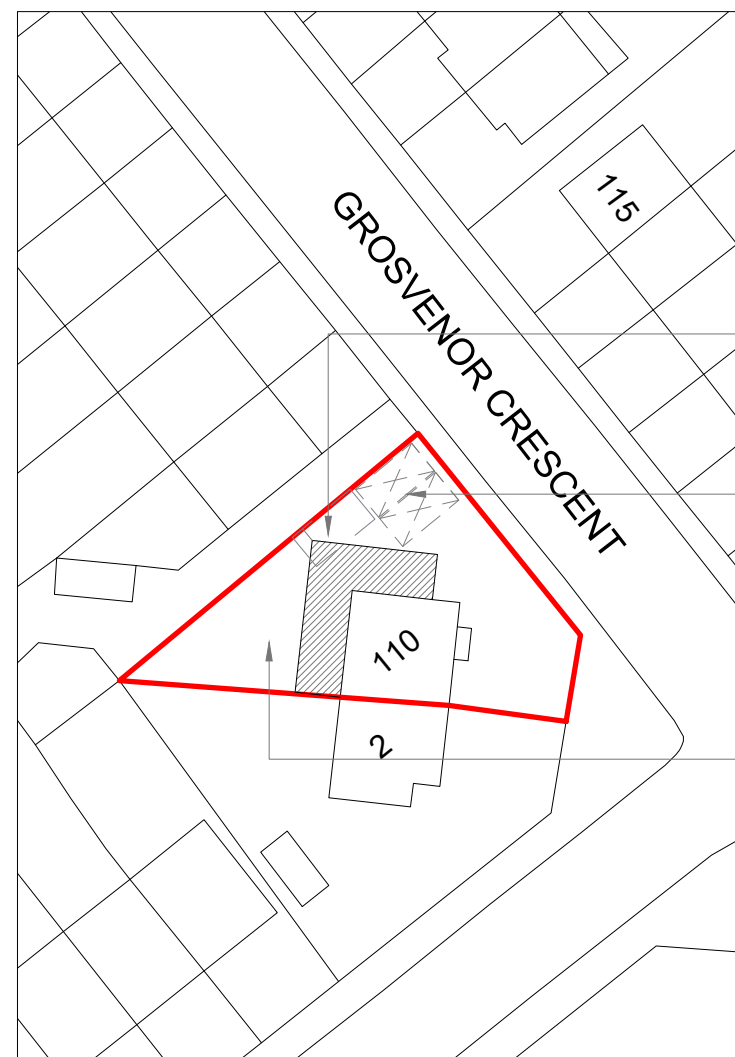


**Block Plan**  
**Scale 1:500**

Existing garage to be demolished

**2x (4.8x2.4M car Parking spaces)**

**67.35 Sq.mt. Rear Garden  
( Private Amenity Space)**

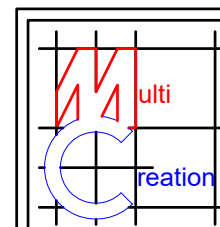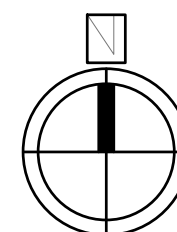

|                                             |                         |                         |
|---------------------------------------------|-------------------------|-------------------------|
| Project:                                    | Title:                  | Scale: 1:500/1250 @ A3  |
| 110 Grosvenor Crescent Hillingdon. UB10 9EU | Location and Block Plan | Date: 17-02-2021        |
|                                             |                         | Drawing No.: 3477-05/DP |
|                                             |                         | Revision                |
|                                             |                         | A                       |
|                                             |                         | 15.07.21                |