


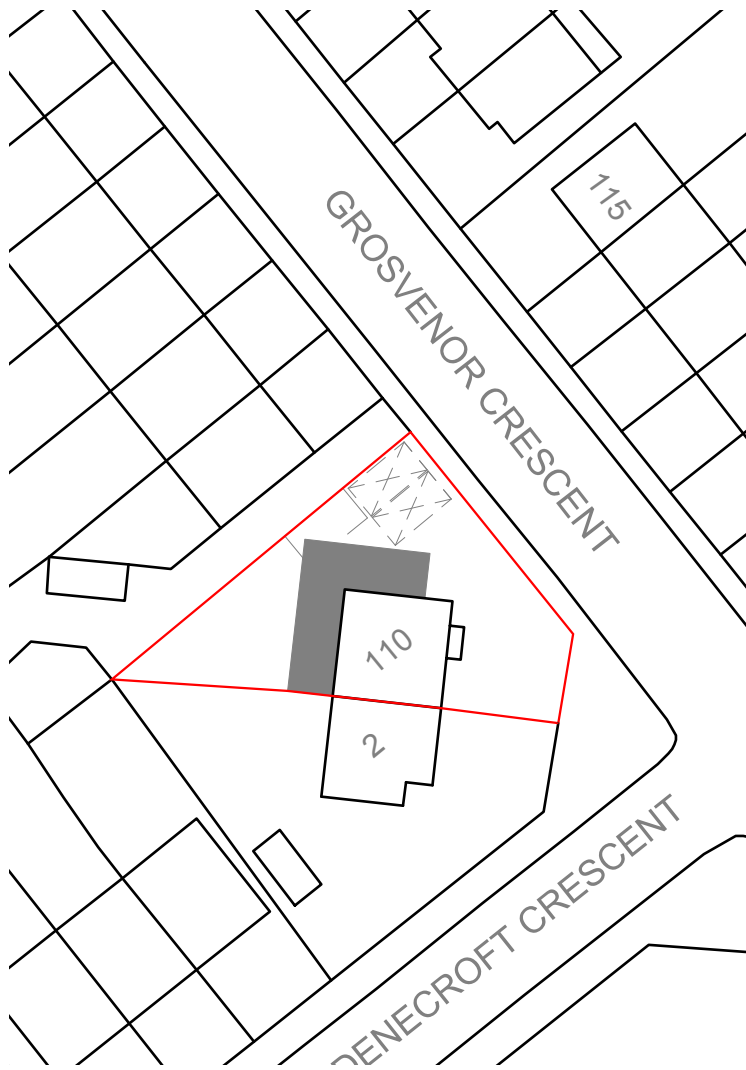
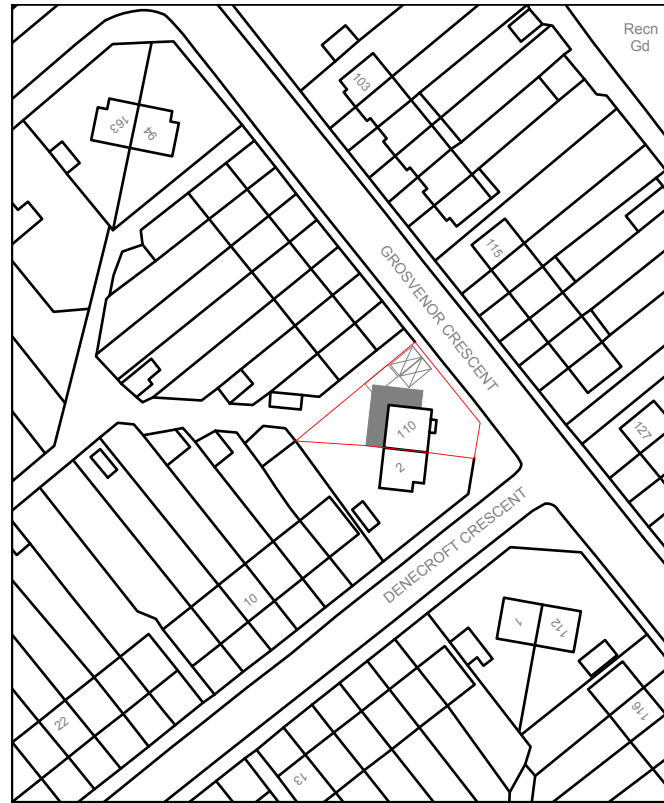


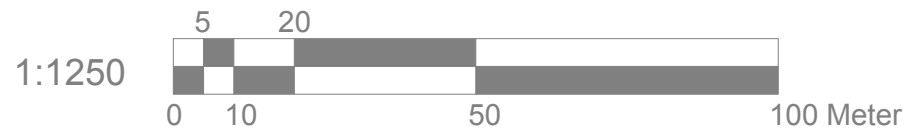



BLOCK PLAN 1:500

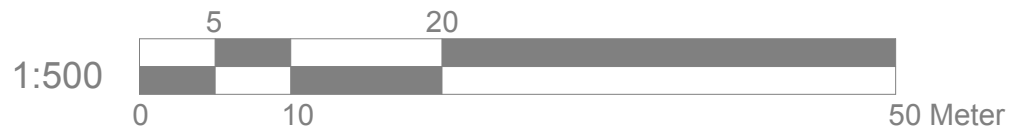

LOCATION PLAN 1:1250

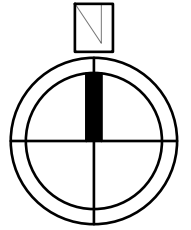


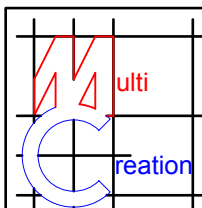
	Project:	Title:	Scale: 1:500/1250 @ A4						
	110 Grosvenor Crescent Hillingdon UB10 9EU	Block plan Location plan	Date: Nov 2021						
			Drawing No.: 3477/HH-01/SP						
			Revision						
<table border="1"> <tr> <td></td><td></td><td></td><td></td><td></td><td></td> </tr> </table>									
239 Western Road, Southall, Middx, UB2 5HS Tel: 020 8571 1369 info@multicreation.co.uk									

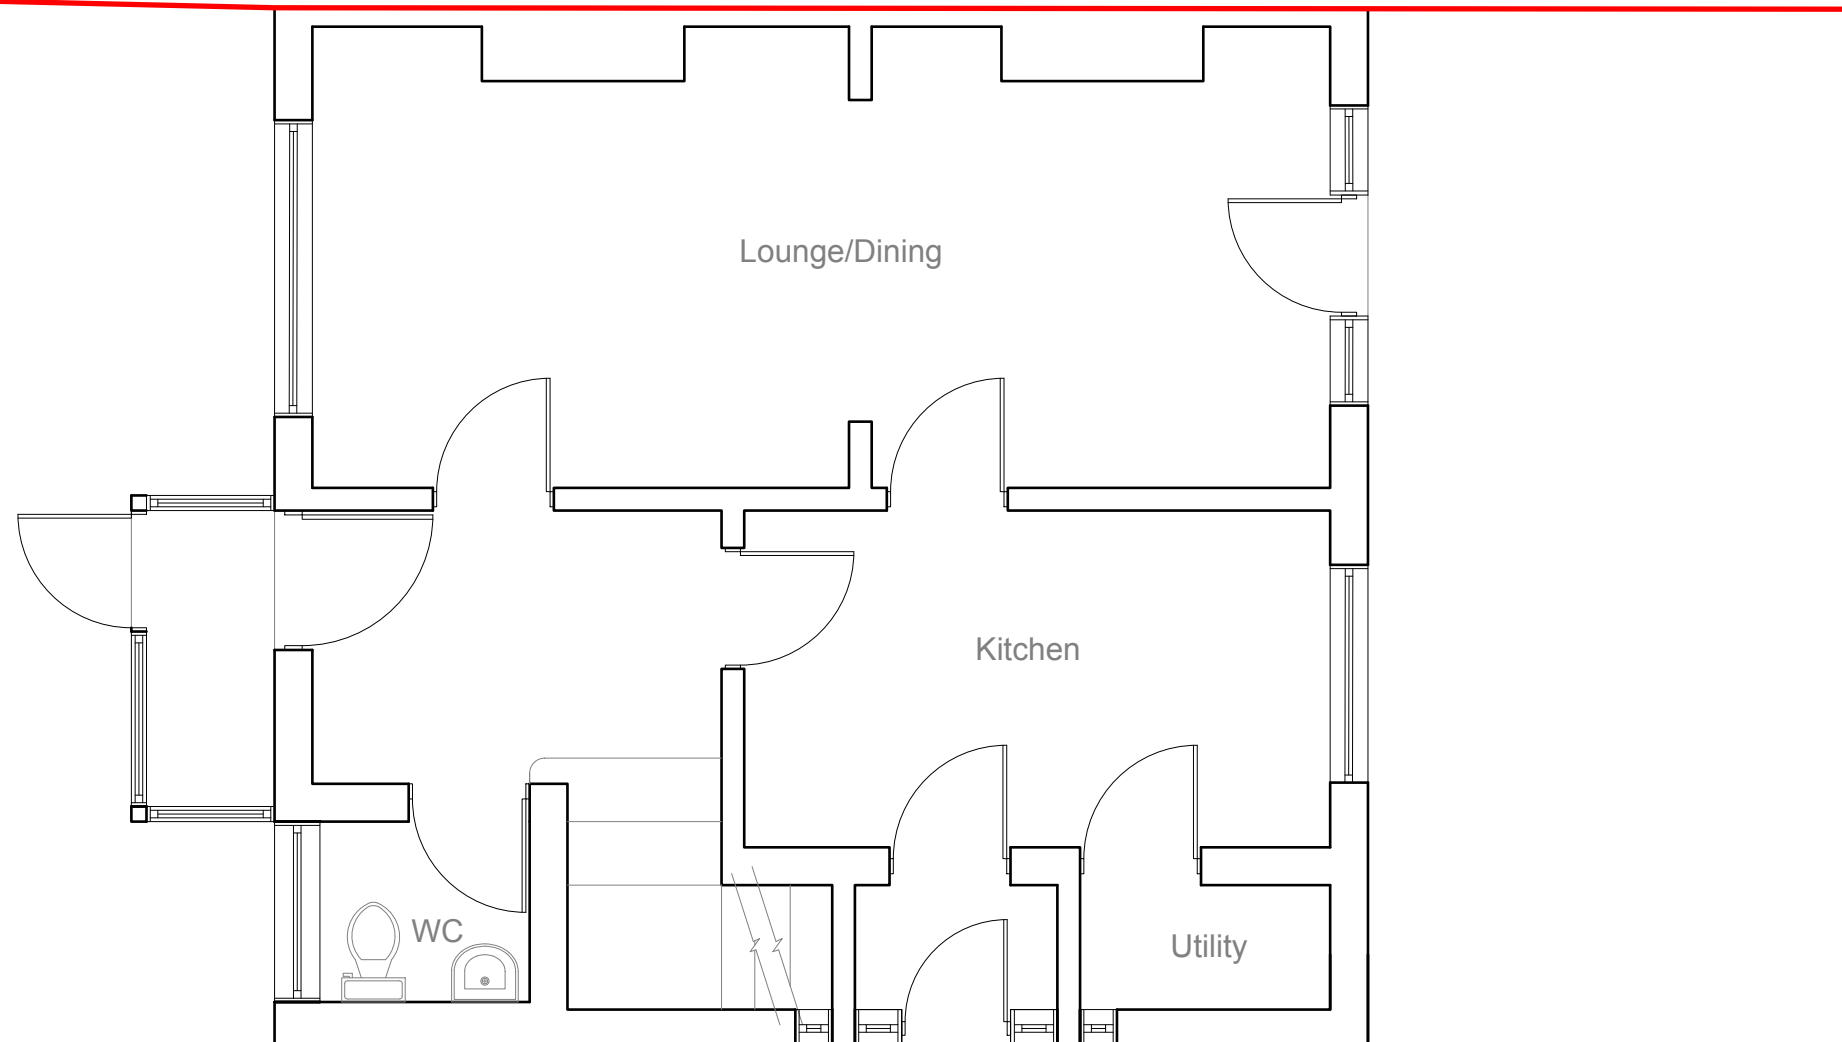


EXISTING
GROUND FLOOR PLAN 1:50


1:50

 

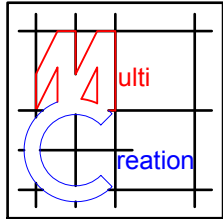
	Project:	Title:	Scale: 1:50 @ A3
	110 Grosvenor Crescent Hillingdon UB10 9EU	Existing Ground floor plan	Date: Nov 2021
			Drawing No.: 3477/HH-02/SP
			Revision
239 Western Road, Southall, Middx, UB2 5HS Tel: 020 8571 1369 info@multicreation.co.uk			

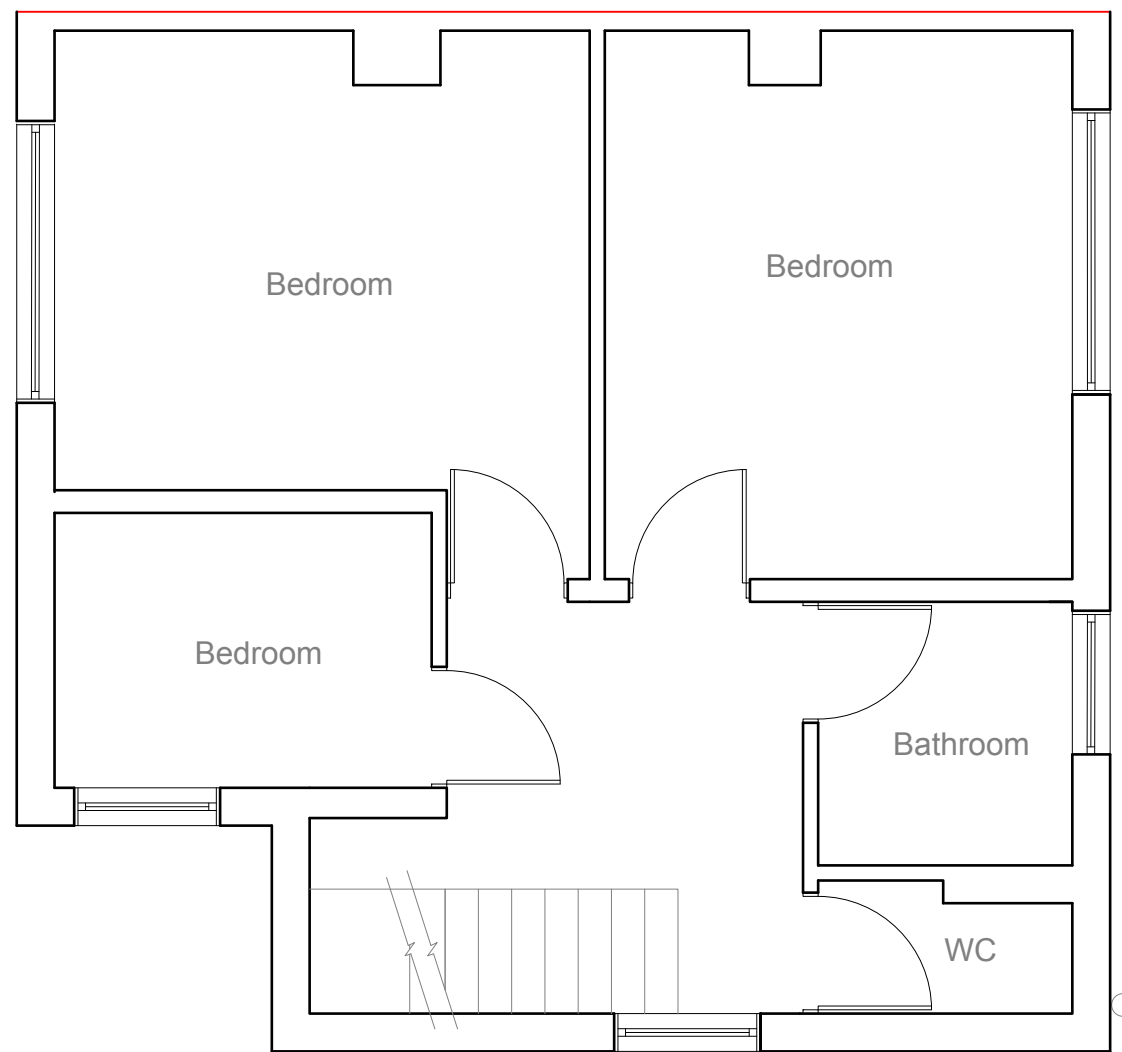


EXISTING
FIRST FLOOR PLAN 1:50

 


	Project:	Title:	Scale: 1:50 @ A3
	110 Grosvenor Crescent Hillingdon UB10 9EU	Existing First floor plan	Date: Nov 2021
			Drawing No.: 3477/HH-03/SP
			Revision
239 Western Road, Southall, Middx, UB2 5HS Tel: 020 8571 1369 info@multicreation.co.uk			

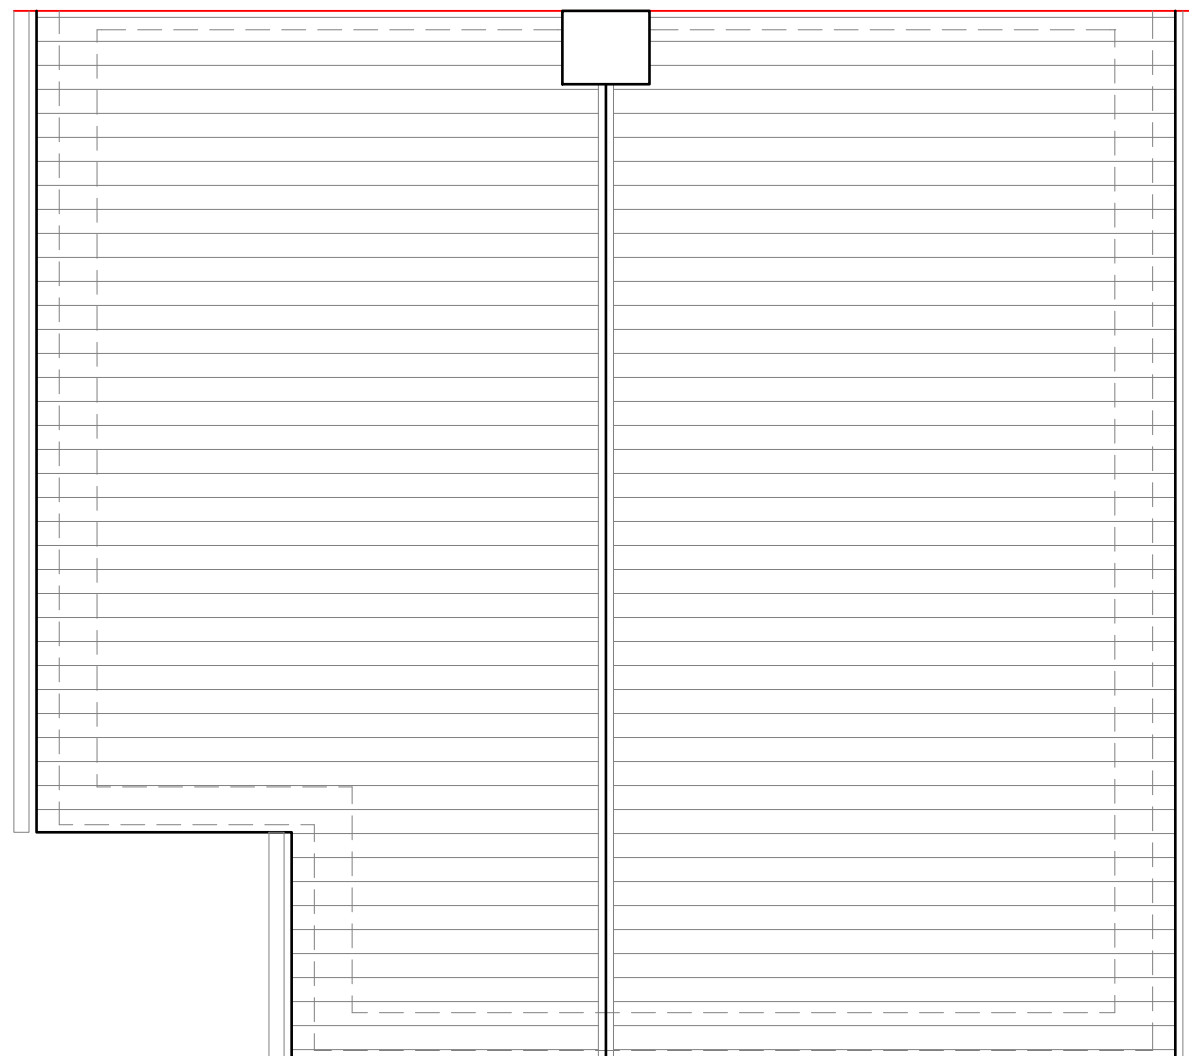

EXISTING
ROOF PLAN 1:50

 

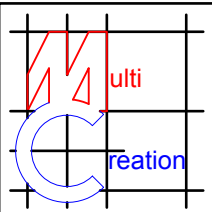	Project:	Title:	Scale: 1:50 @ A3
	110 Grosvenor Crescent Hillingdon UB10 9EU	Existing Roof plan	Date: Nov 2021
			Drawing No.: 3477/HH-04/SP
			Revision
239 Western Road, Southall, Middx, UB2 5HS Tel: 020 8571 1369 info@multicreation.co.uk			




EXISTING
FRONT ELEVATION 1:100



EXISTING
SIDE ELEVATION 1:100




EXISTING
REAR ELEVATION 1:100

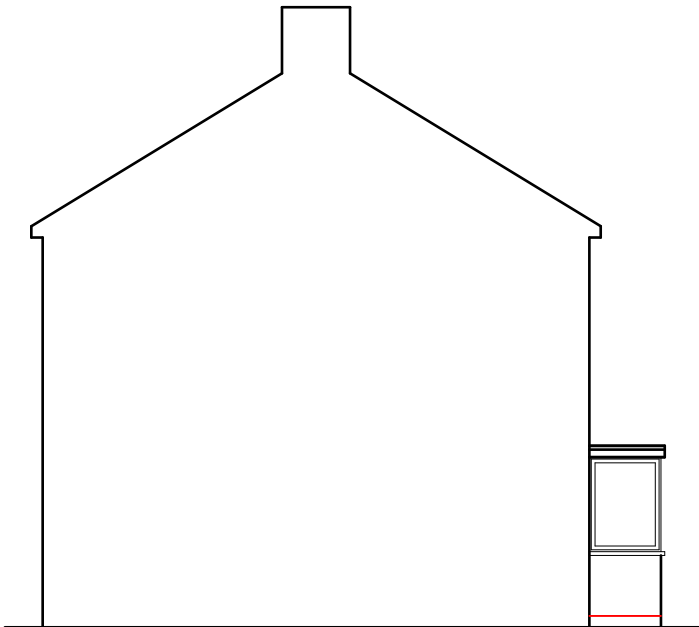



EXISTING
SIDE ELEVATION 1:100




	Project:	Title:	Scale: 1:100 @ A3
	110 Grosvenor Crescent Hillingdon UB10 9EU	Existing Elevations	Date: Nov 2021
			Drawing No.: 3477/HH-05/SP
			Revision
239 Western Road, Southall, Middx, UB2 5HS Tel: 020 8571 1369 info@multicreation.co.uk			

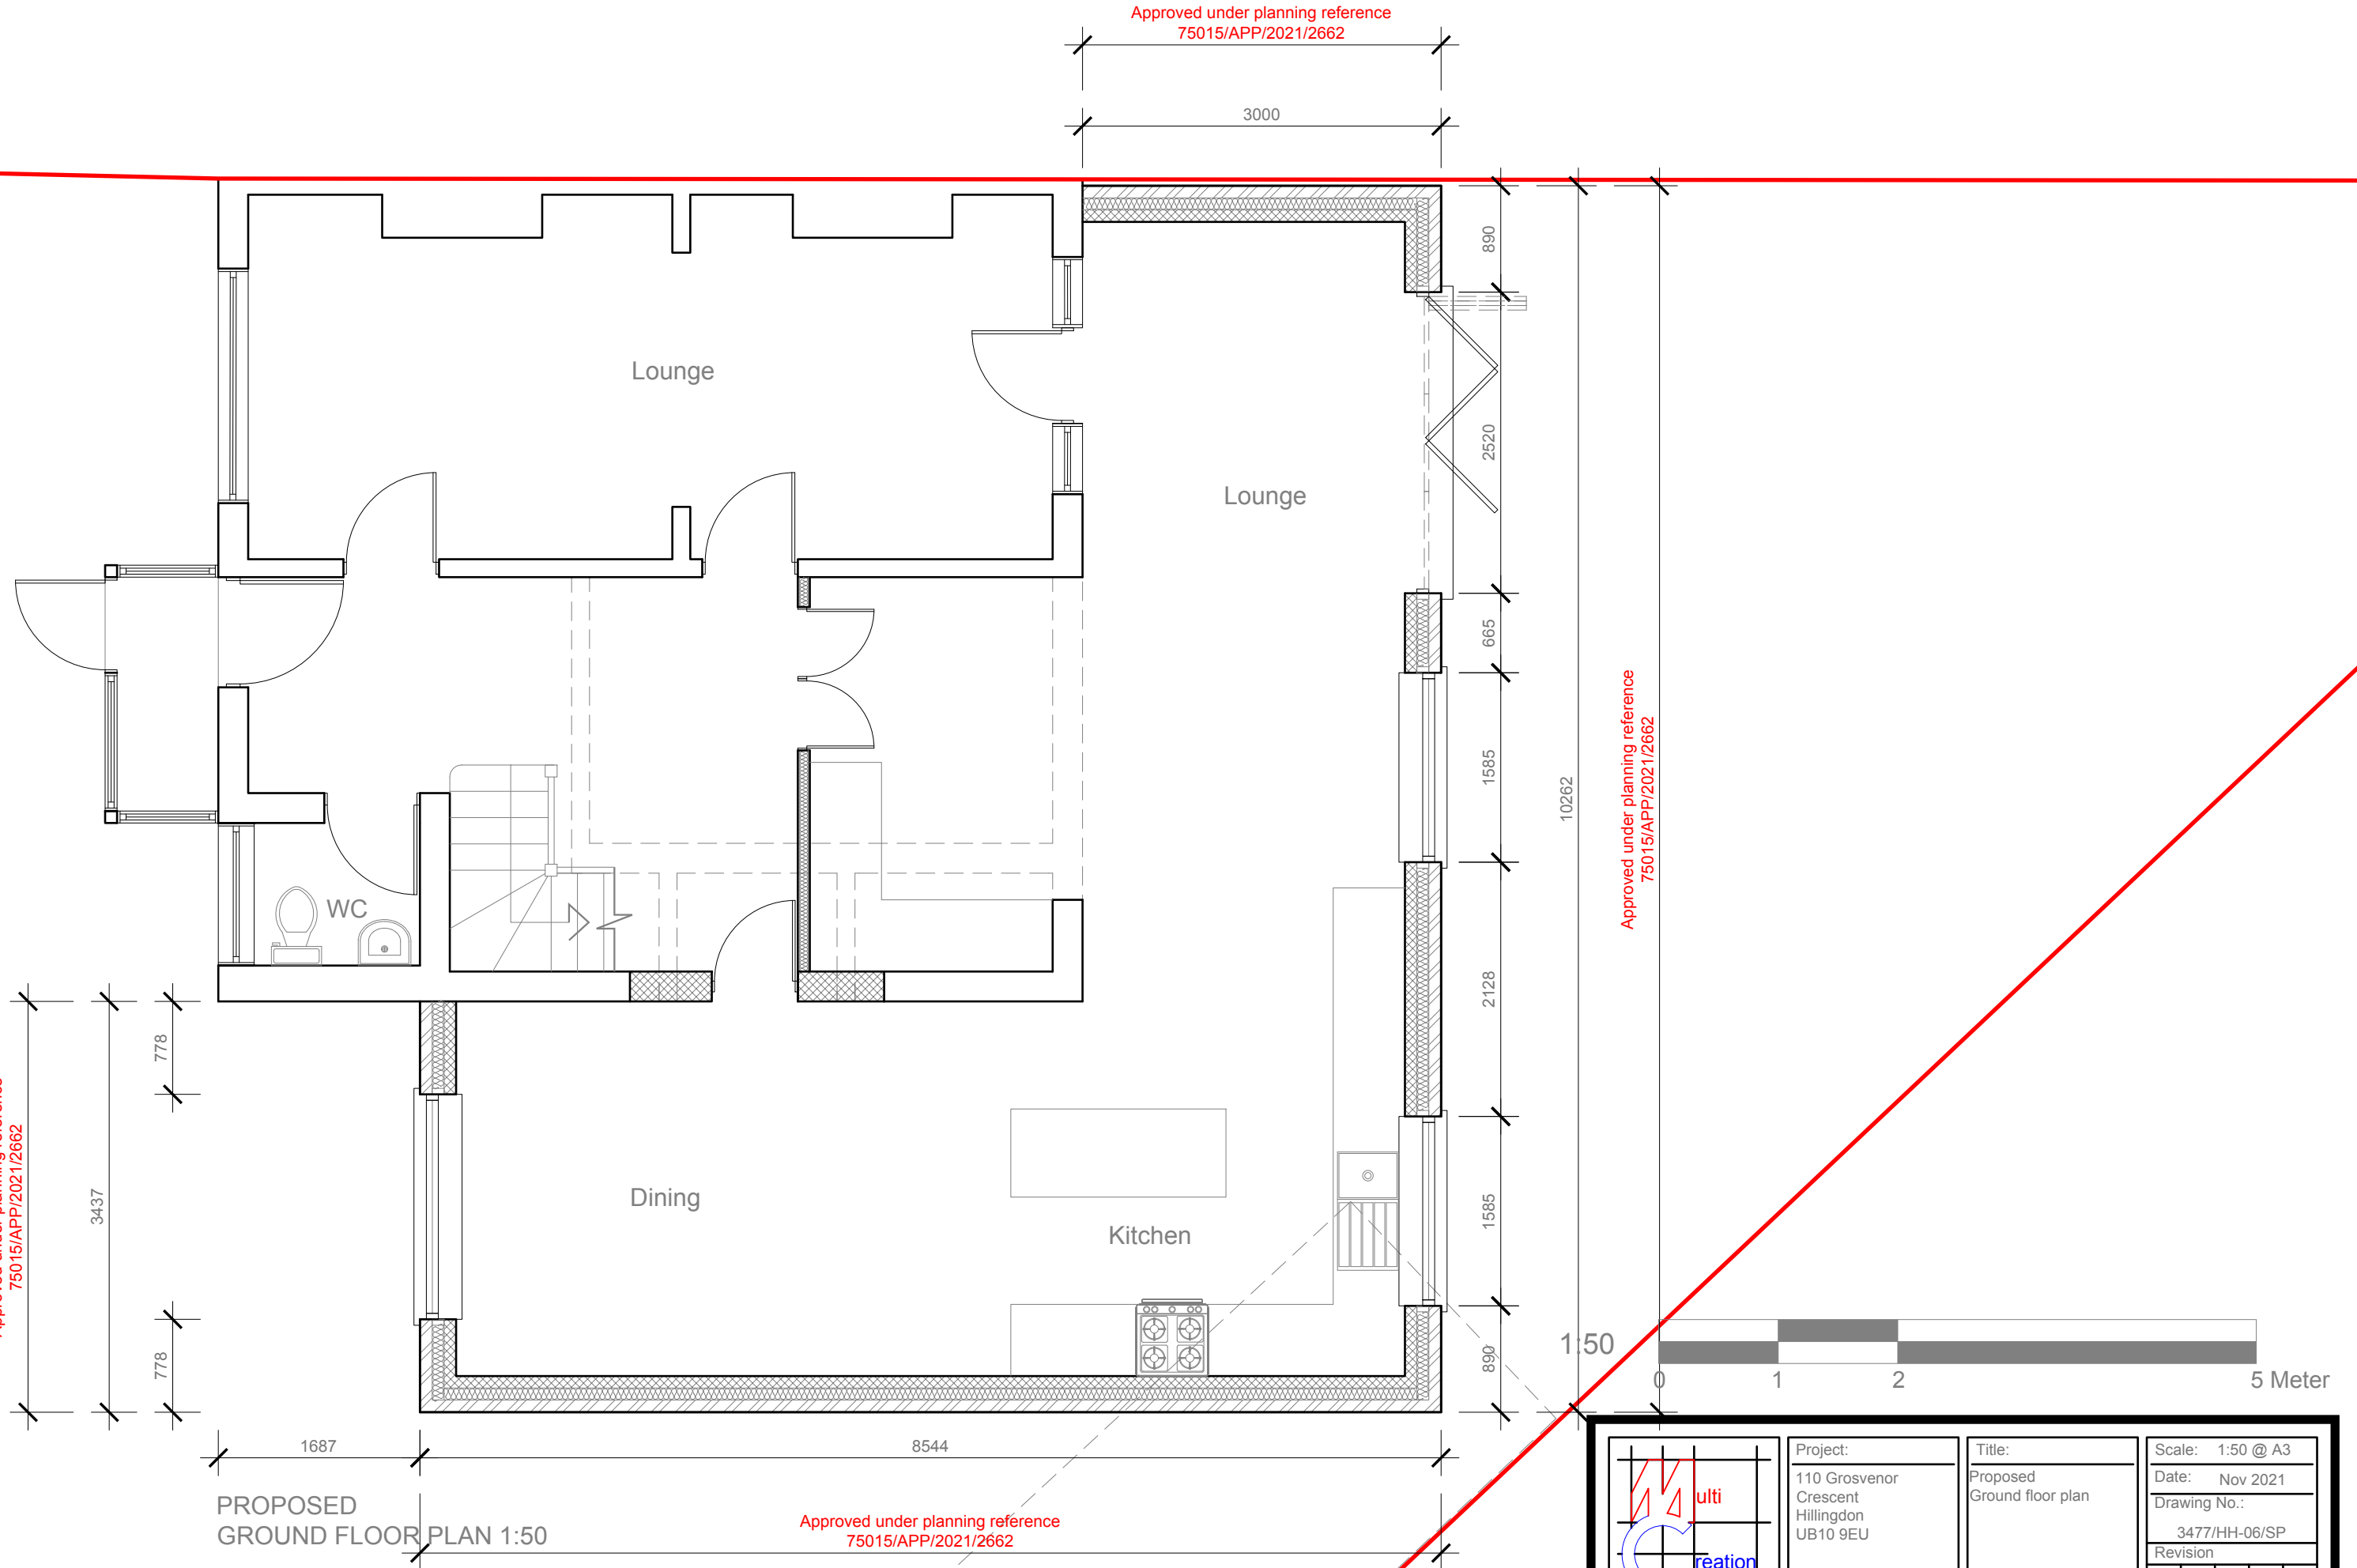


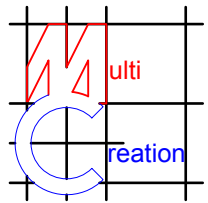
	Project:	Title:	Scale: 1:50 @ A3
	110 Grosvenor Crescent Hillingdon UB10 9EU	Proposed Ground floor plan	Date: Nov 2021
			Drawing No.: 3477/HH-06/SP
			Revision
239 Western Road, Southall, Middx, UB2 5HS Tel: 020 8571 1369 info@multicreation.co.uk			

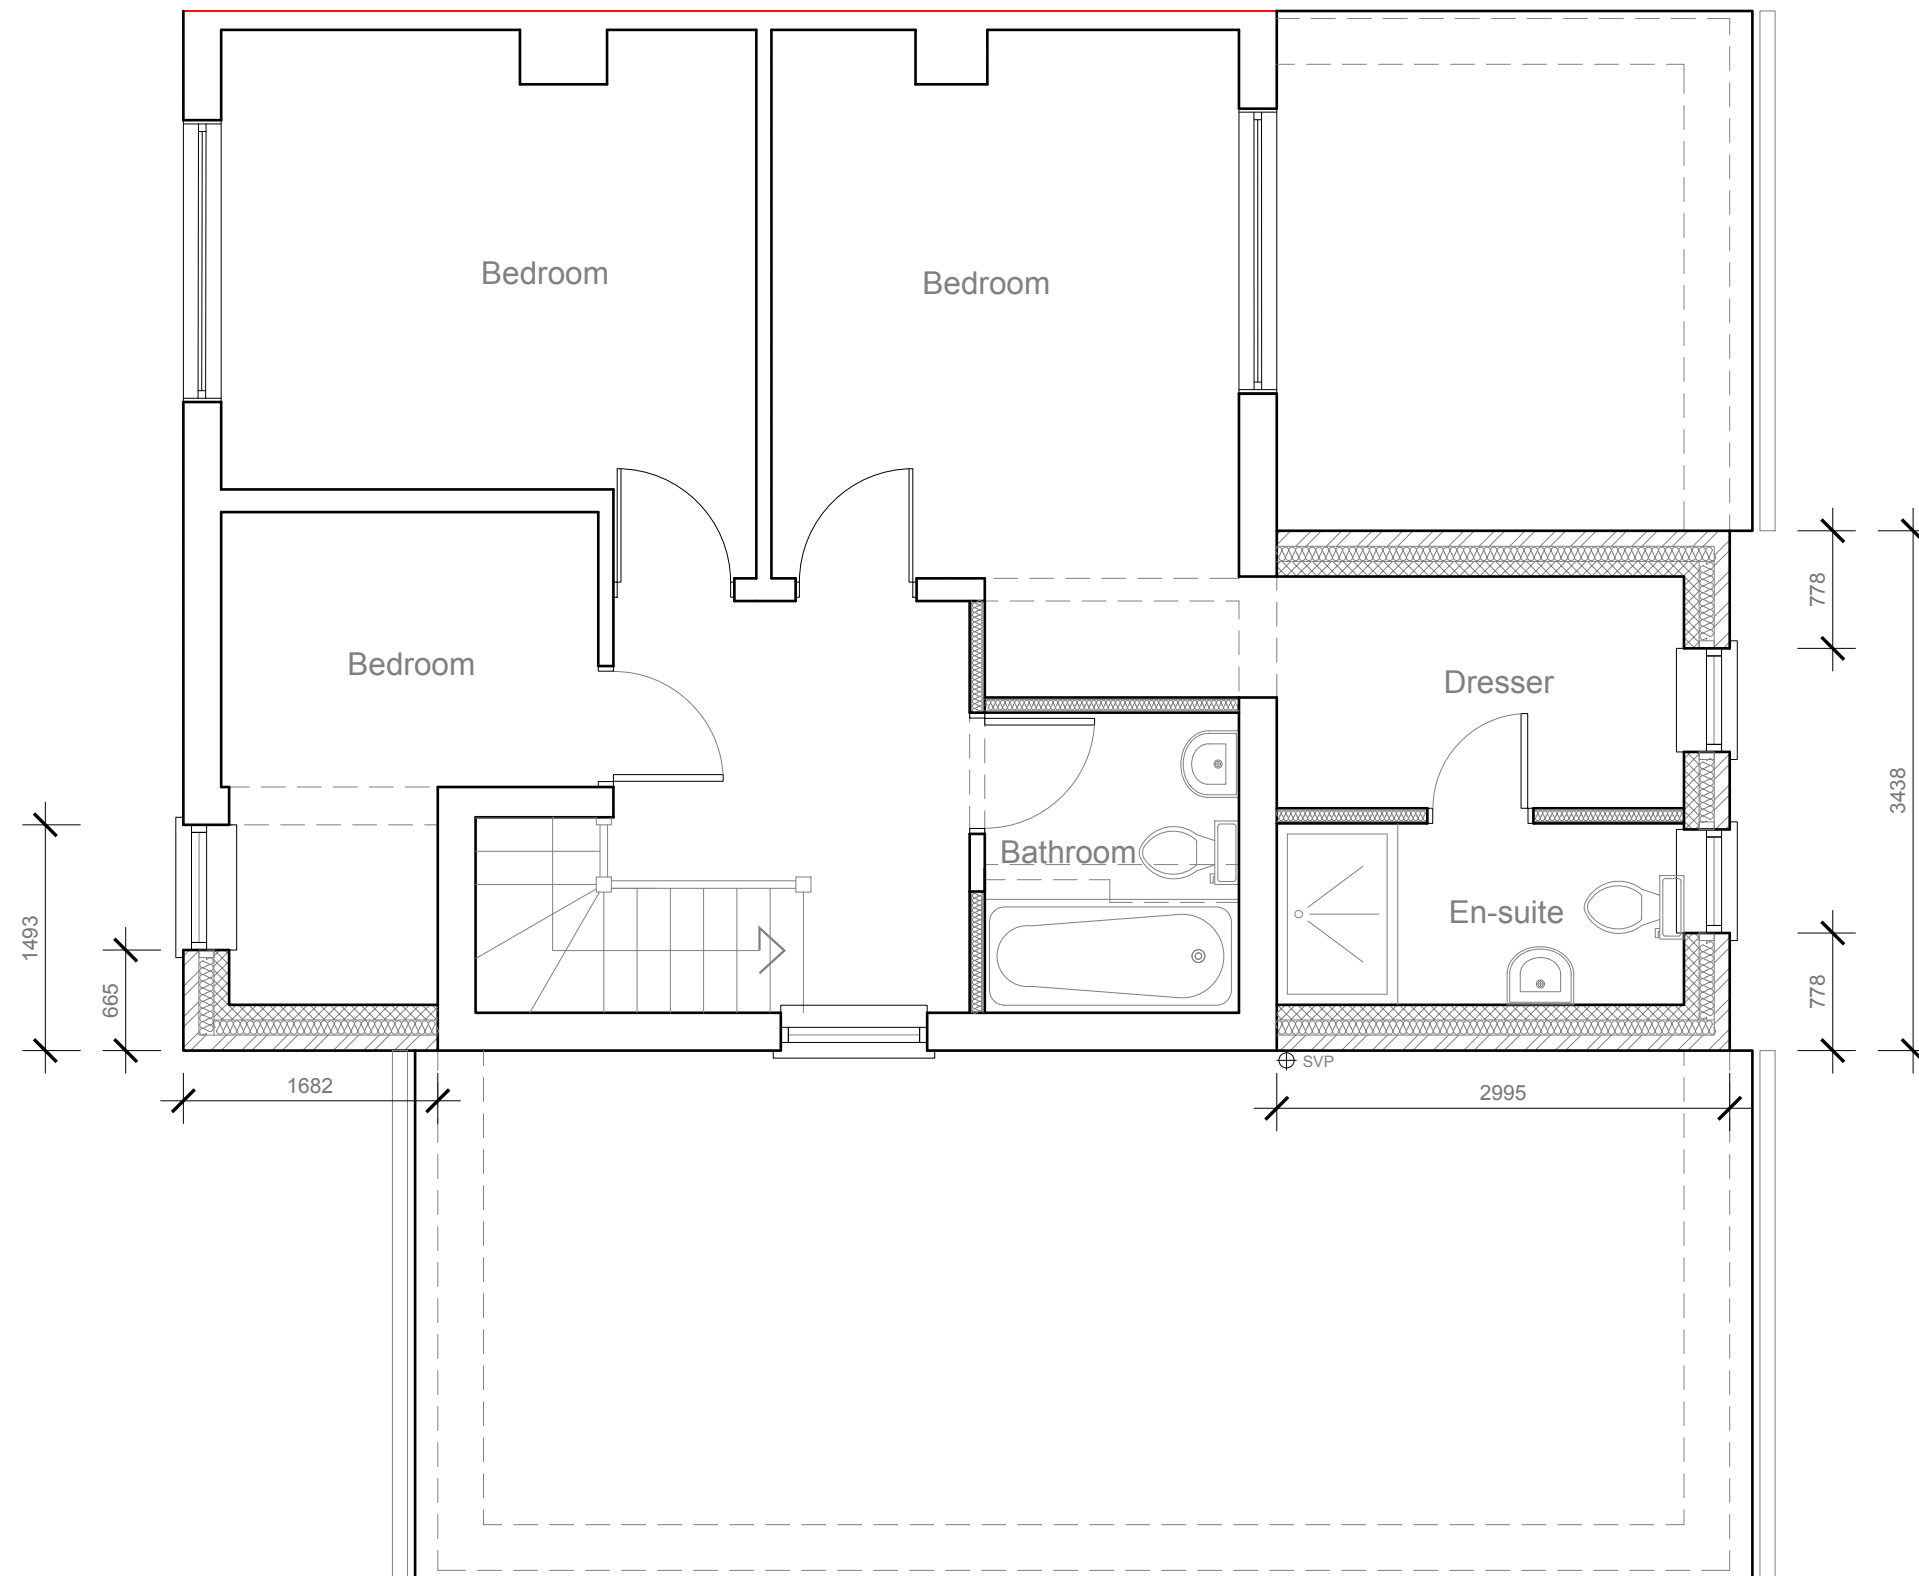

PROPOSED
FIRST FLOOR PLAN 1:50

 


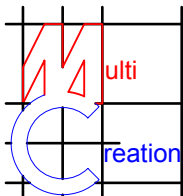
	Project: 110 Grosvenor Crescent Hillingdon UB10 9EU	Title: Proposed First floor plan	Scale: 1:50 @ A3											
			Date: Nov 2021											
			Drawing No.: 3477/HH-07/SP											
			Revision											
			<table><tr><td>A</td><td></td><td></td><td></td><td></td><td></td></tr><tr><td>14.01.22</td><td></td><td></td><td></td><td></td><td></td></tr></table>	A						14.01.22				
A														
14.01.22														
239 Western Road, Southall, Middx, UB2 5HS Tel: 020 8571 1369 info@multicreation.co.uk														

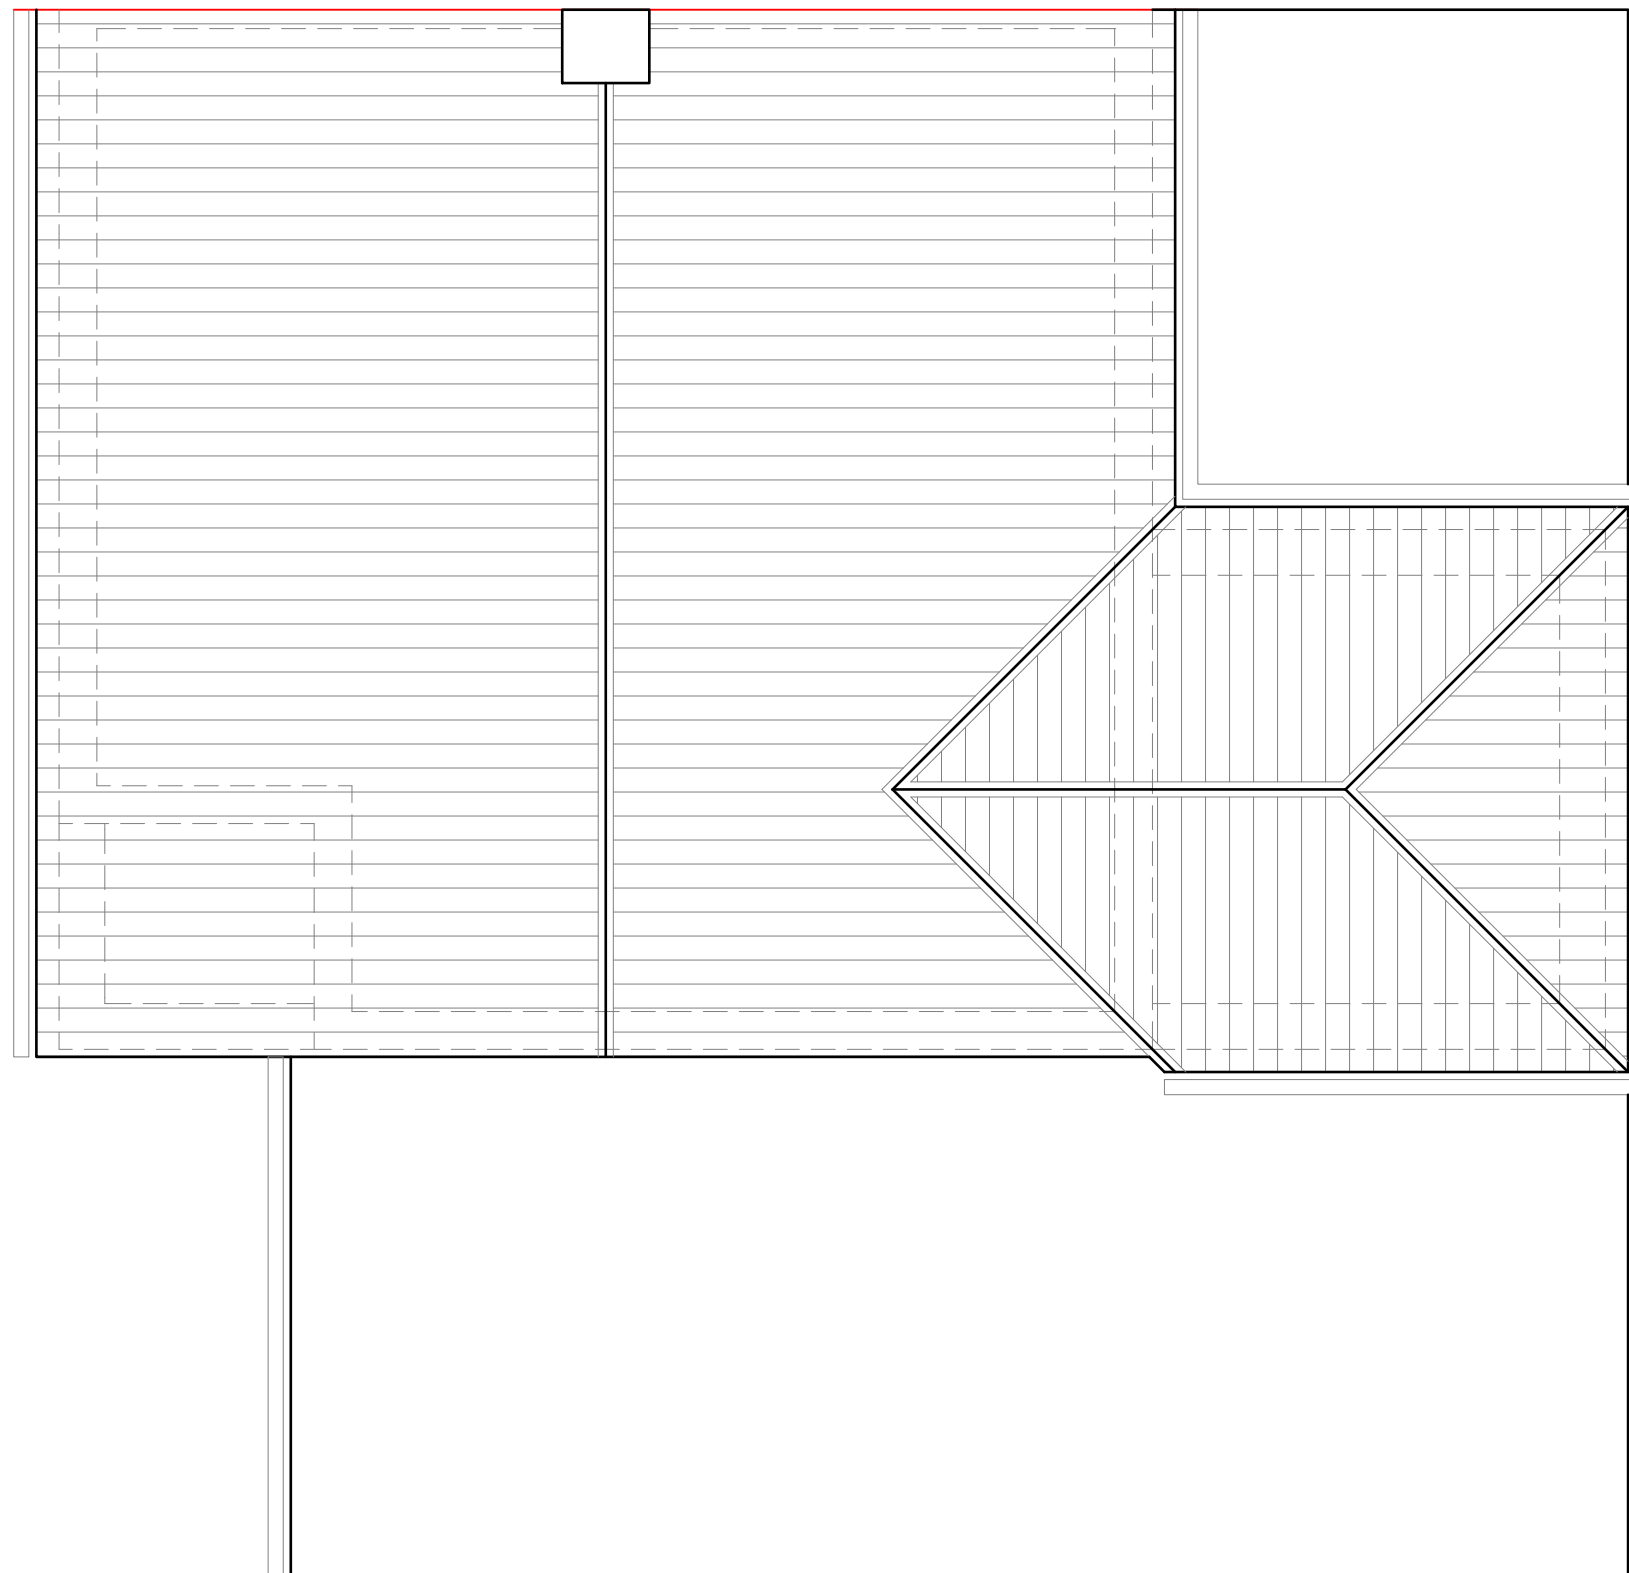

PROPOSED
ROOF PLAN 1:50

1:50

 

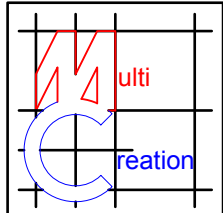	Project:	Title:	Scale: 1:50 @ A3
	110 Grosvenor Crescent Hillingdon UB10 9EU	Proposed Roof plan	Date: Nov 2021
			Drawing No.: 3477/HH-08/SP
			Revision
			A

239 Western Road, Southall, Middx, UB2 5HS Tel: 020 8571 1369 info@multicreation.co.uk



Roof to be pitched and tiled to match existing

Flat roof 1:40 falls

New windows/doors to be double glazed to match existing

External finish to be rendered and painted to match existing

DPC to be no less than 150mm above ground level

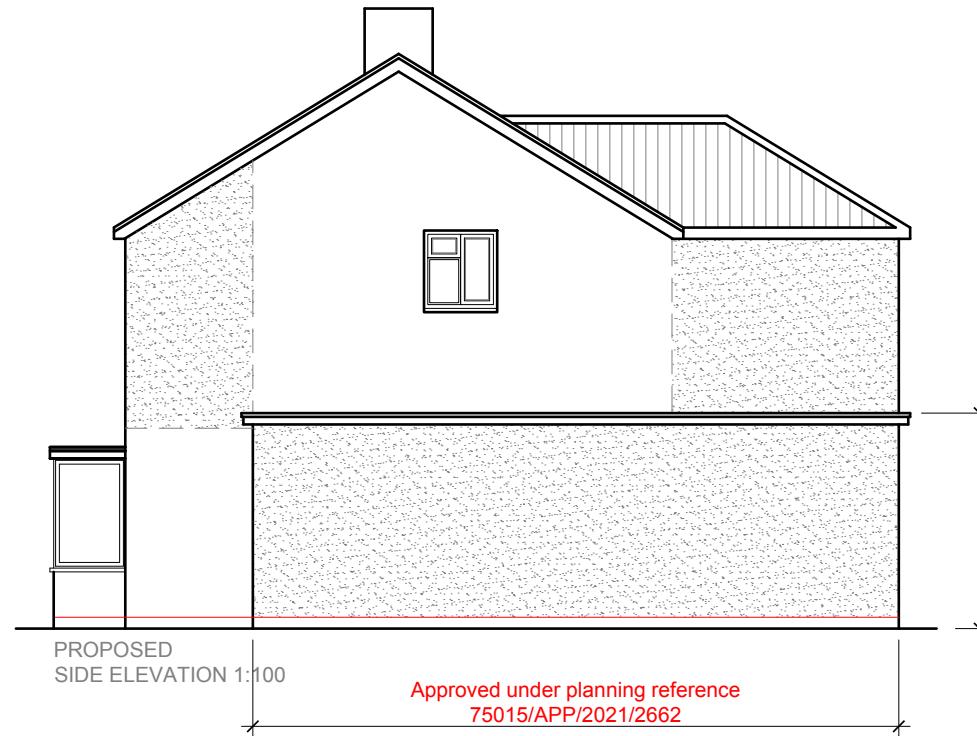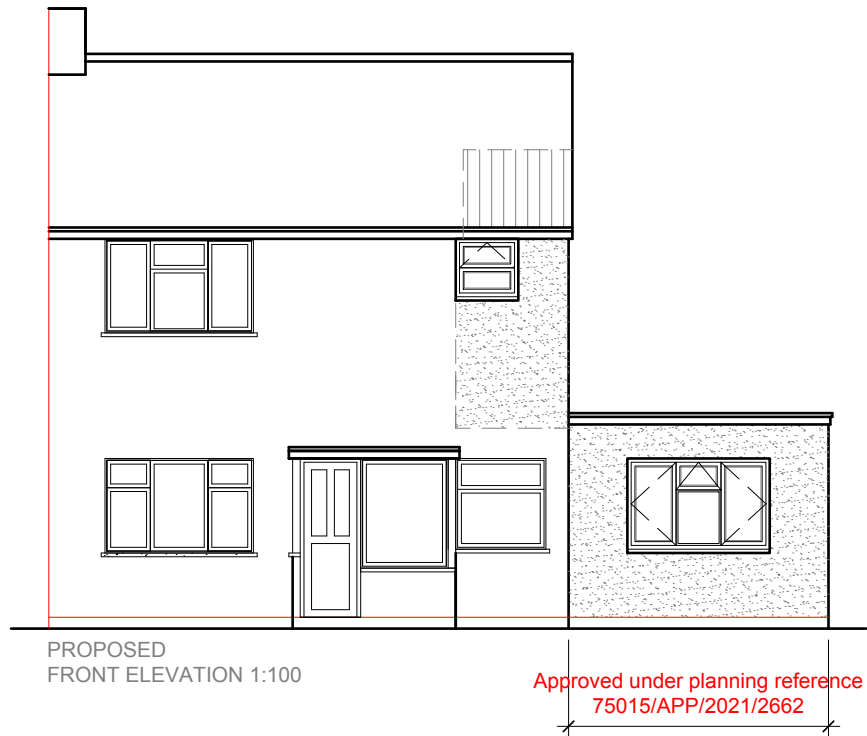

Roof to be pitched and tiled to match existing

Flat roof 1:40 falls

New windows/doors to be double glazed to match existing

External finish to be rendered and painted to match existing

DPC to be no less than 150mm above ground level

Approved under planning reference 75015/APP/2021/2662



Roof to be pitched and tiled to match existing

Flat roof 1:40 falls

New windows/doors to be double glazed to match existing

External finish to be rendered and painted to match existing

DPC to be no less than 150mm above ground level

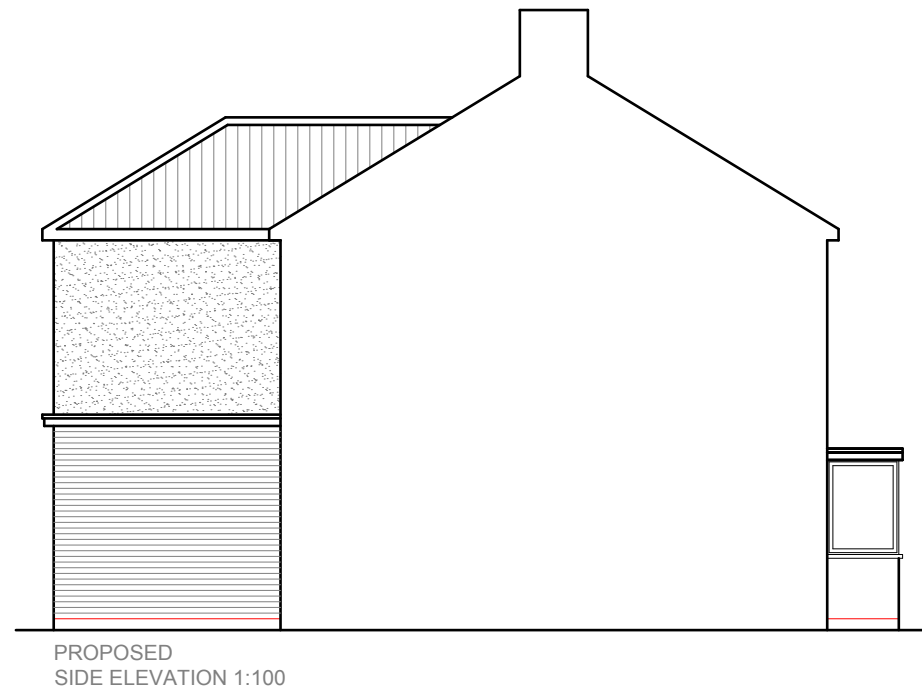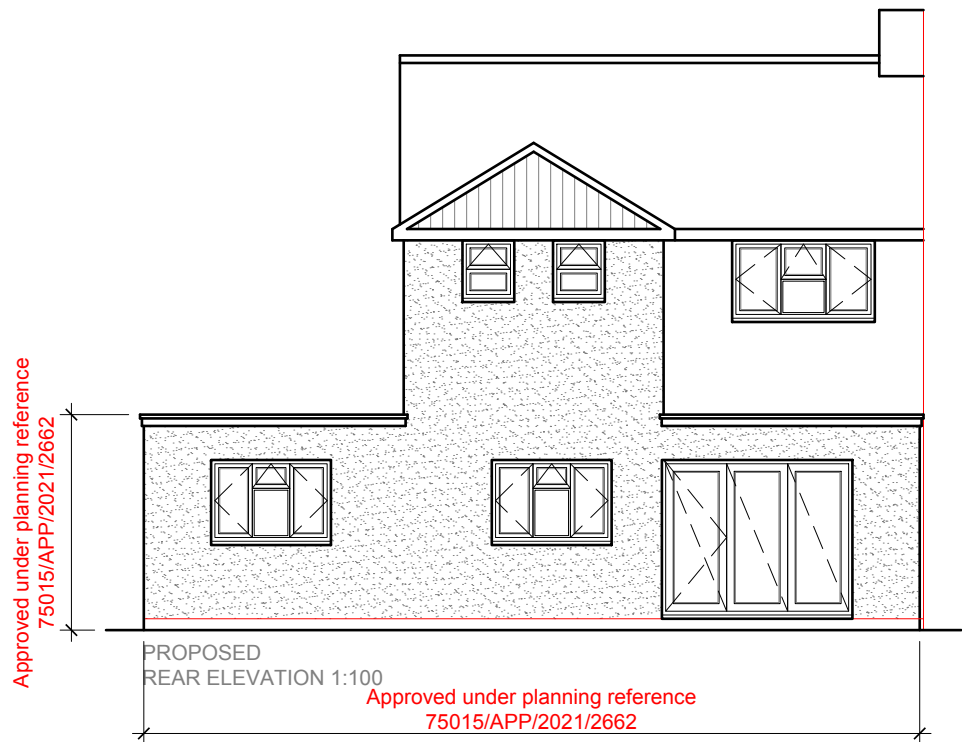


Roof to be pitched and tiled to match existing

Flat roof 1:40 falls

New windows/doors to be double glazed to match existing

External finish to be facing brickwork to match existing

DPC to be no less than 150mm above ground level

 

	Project:	Title:	Scale: 1:100 @ A3
	110 Grosvenor Crescent Hillingdon UB10 9EU	Proposed Elevations	Date: Nov 2021
			Drawing No.: 3477/HH-09/SP
			Revision
			A
239 Western Road, Southall, Middx, UB2 5HS Tel: 020 8571 1369 info@multicreation.co.uk			