



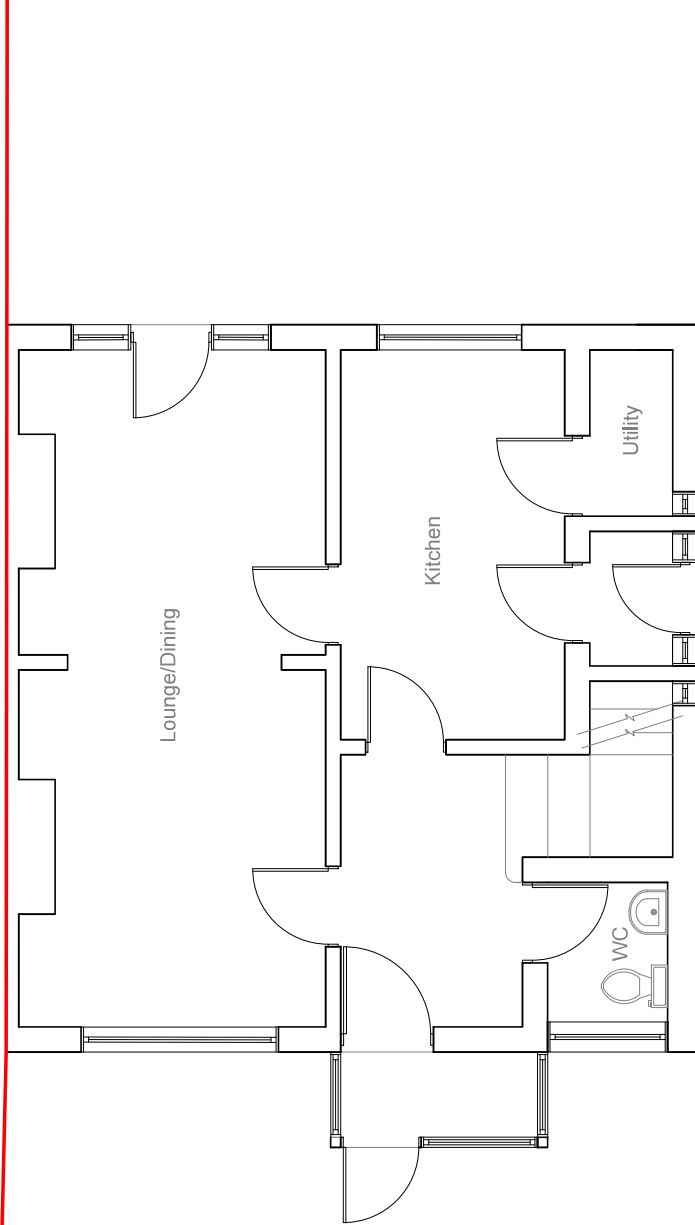

EXISTING
GROUND FLOOR PLAN 1:50

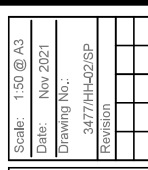

	Project: 110 Grosvenor Crescent Hillingdon UB10 9EU	Title: Existing Ground floor plan	Scale: 1:50 @ A3 Date: Nov 2021 Drawing No.: 3477/HH-Q2/SP Revision:
239 Western Road, Southall, Middx, UB2 5HS	Tel: 020 8571 1369	info@multicreation.co.uk	