



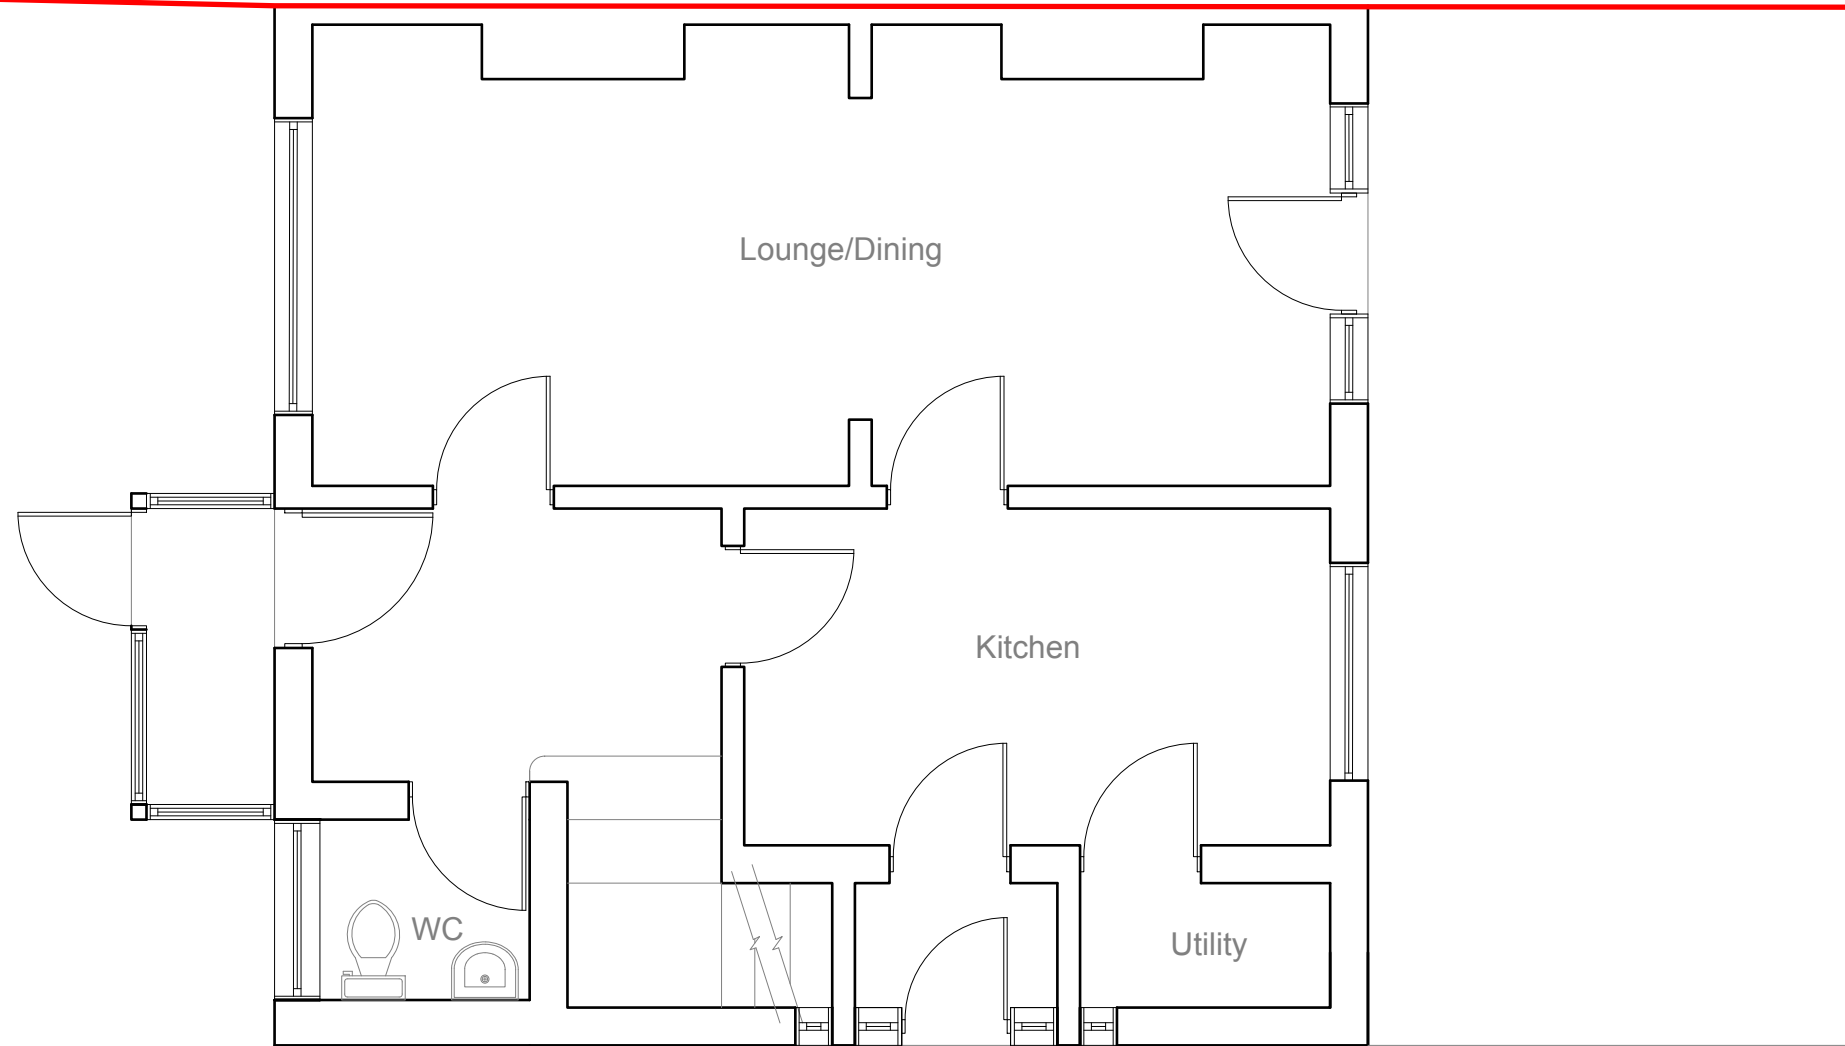


EXISTING
GROUND FLOOR PLAN 1:50


1:50

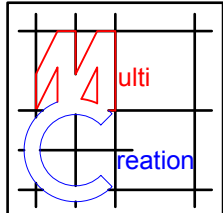


	Project:	Title:	Scale: 1:50 @ A3
	110 Grosvenor Crescent Hillingdon UB10 9EU	Existing Ground floor plan	Date: Nov 2021
			Drawing No.: 3477/HH-02/SP
			Revision
239 Western Road, Southall, Middx, UB2 5HS Tel: 020 8571 1369 info@multicreation.co.uk			

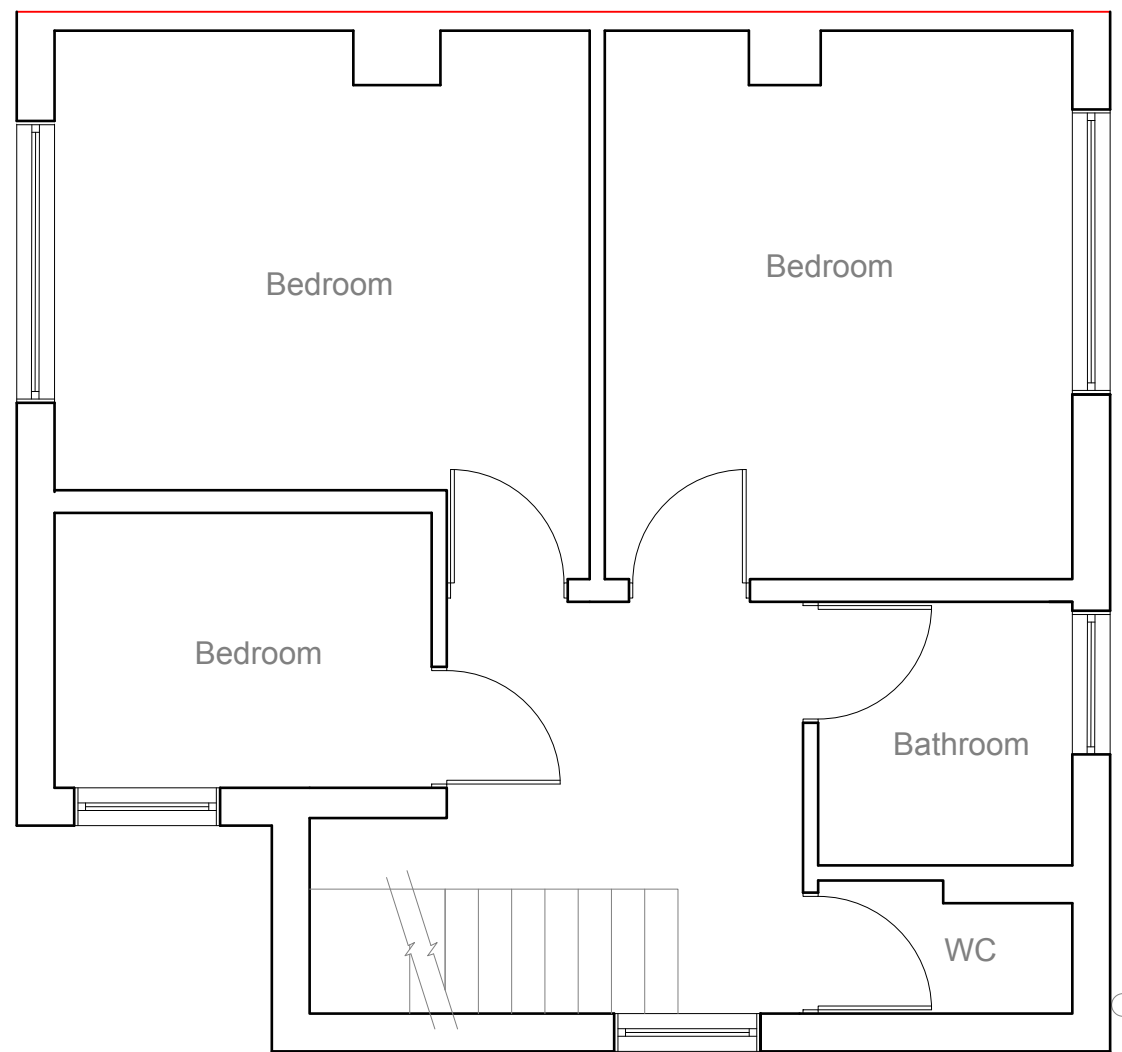


EXISTING
FIRST FLOOR PLAN 1:50

 


	Project:	Title:	Scale: 1:50 @ A3
	110 Grosvenor Crescent Hillingdon UB10 9EU	Existing First floor plan	Date: Nov 2021
			Drawing No.: 3477/HH-03/SP
			Revision
239 Western Road, Southall, Middx, UB2 5HS Tel: 020 8571 1369 info@multicreation.co.uk			

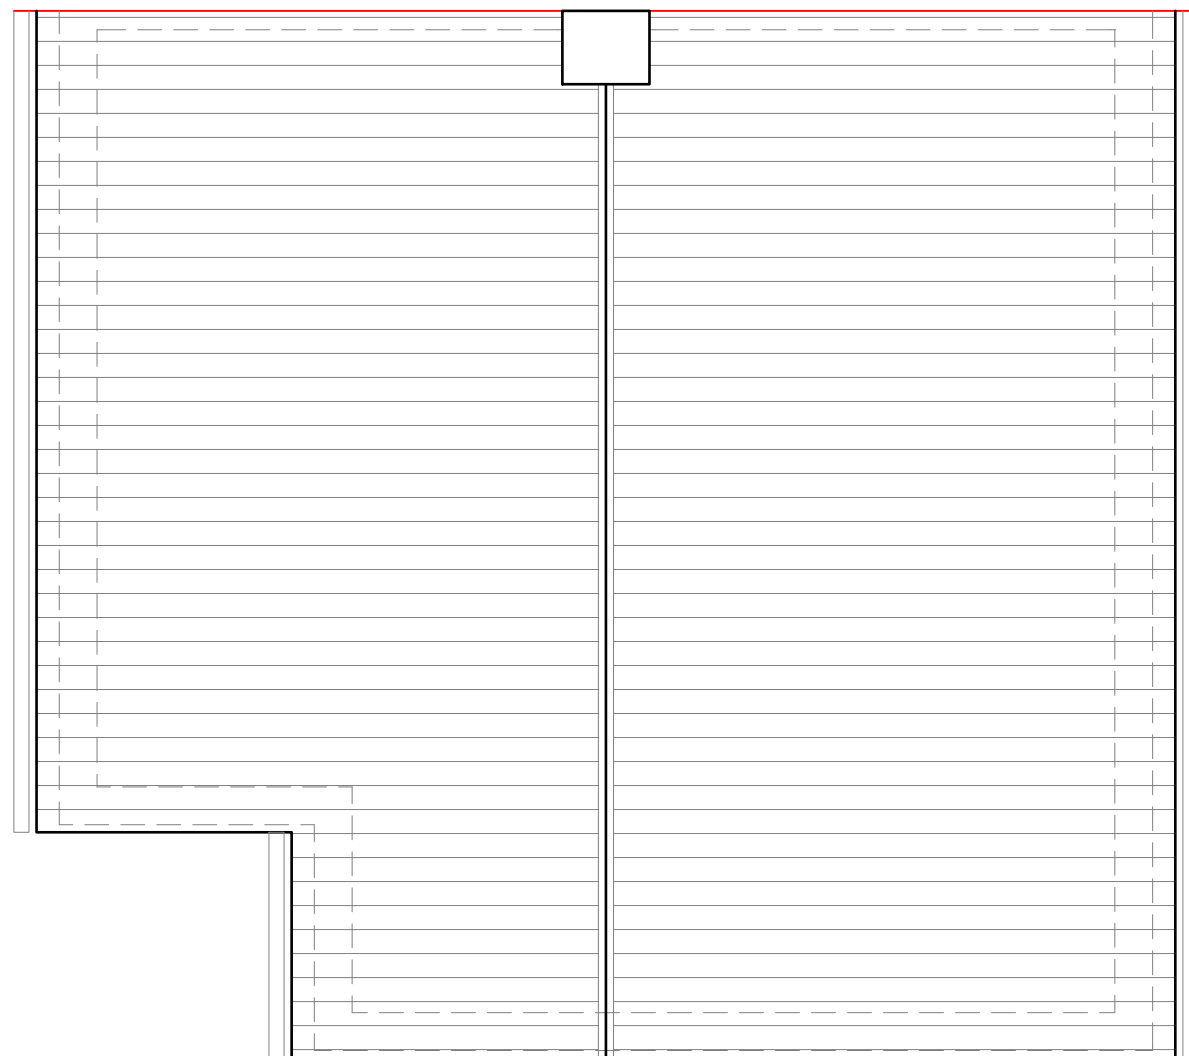

EXISTING
ROOF PLAN 1:50

 

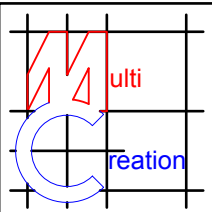	Project:	Title:	Scale: 1:50 @ A3
	110 Grosvenor Crescent Hillingdon UB10 9EU	Existing Roof plan	Date: Nov 2021
			Drawing No.: 3477/HH-04/SP
			Revision
239 Western Road, Southall, Middx, UB2 5HS Tel: 020 8571 1369 info@multicreation.co.uk			




EXISTING
FRONT ELEVATION 1:100



EXISTING
SIDE ELEVATION 1:100



EXISTING
REAR ELEVATION 1:100

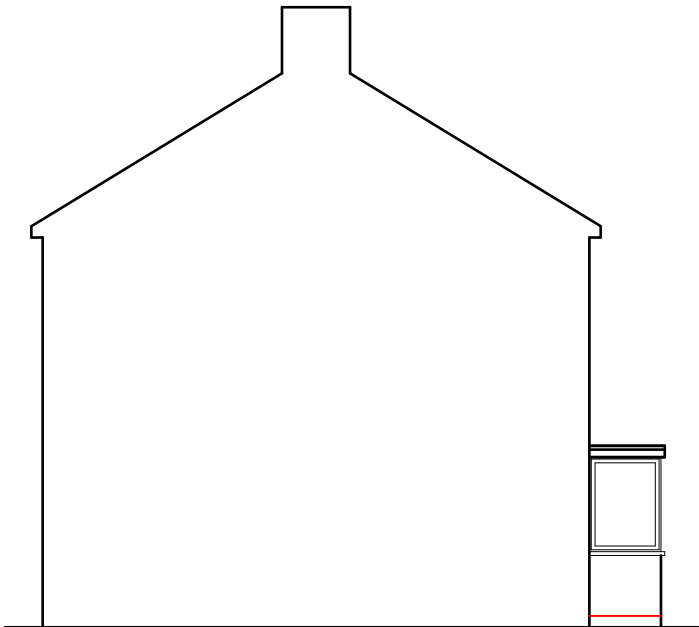

EXISTING
SIDE ELEVATION 1:100



	Project:	Title:	Scale: 1:100 @ A3
	110 Grosvenor Crescent Hillingdon UB10 9EU	Existing Elevations	Date: Nov 2021
			Drawing No.: 3477/HH-05/SP
			Revision
239 Western Road, Southall, Middx, UB2 5HS Tel: 020 8571 1369 info@multicreation.co.uk			