

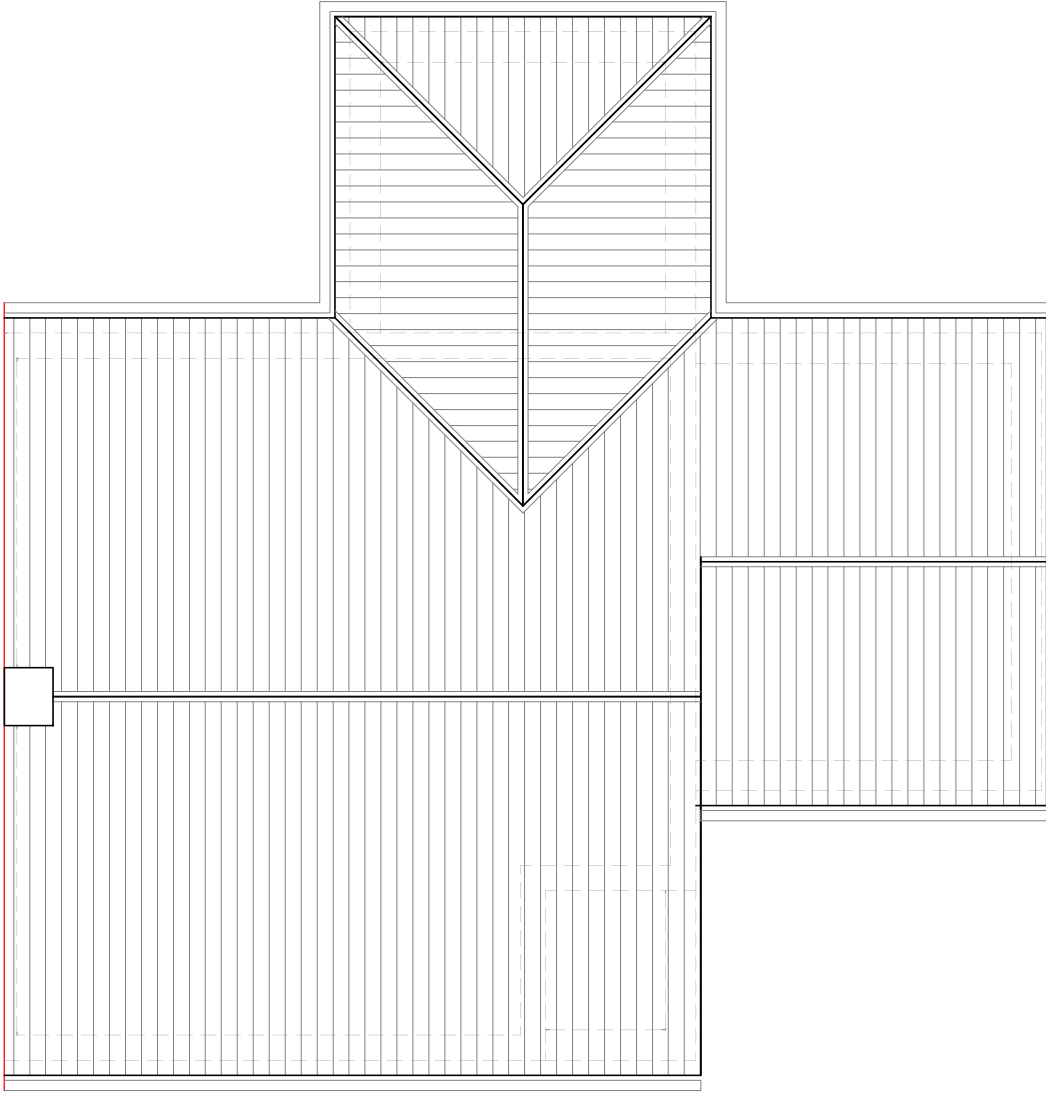


 

PROPOSED
ROOF PLAN 1:50

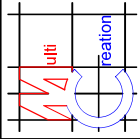

	Project: 110 Grosvenor Crescent Hillingdon UB10 9EU	Title: Proposed Roof plan	Scale: 1:50 @ A3
			Date: Nov 2021
			Drawing No.: 3477/HH-Q8/SP
			Revision
239 Western Road, Southall, Middx, UB2 5HS Tel. 020 8571 1369 info@multicreation.co.uk			