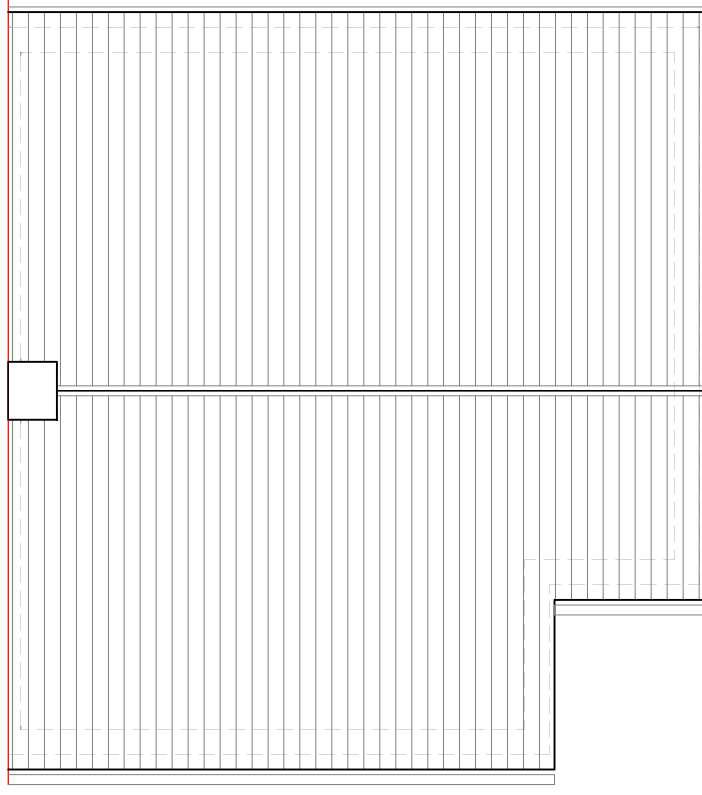


	Project: 110 Grosvenor Crescent Hillingdon UB10 9EU	Title: Existing Roof Plan	Scale: 1:50 @ A3 Date: Nov 2021 Drawing No.: 3477/HH-04/SP Revision
	239 Western Road, Southall, Middx, UB6 5HS Tel: 020 8571 1369 info@multicreation.co.uk		