




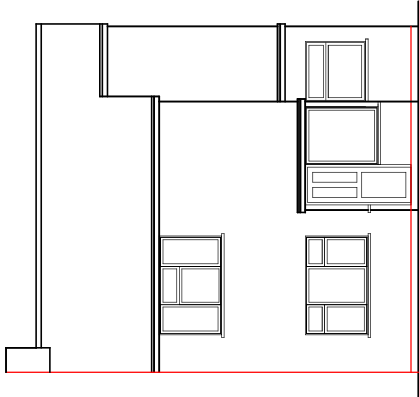


EXISTING
FRONT ELEVATION 1:100

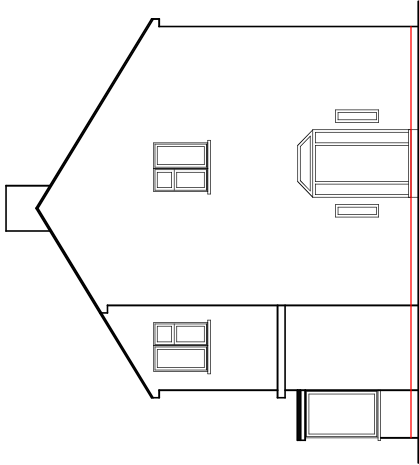


EXISTING
SIDE ELEVATION 1:100

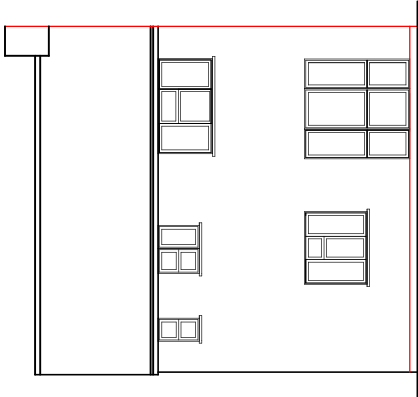

EXISTING
REAR ELEVATION 1:100

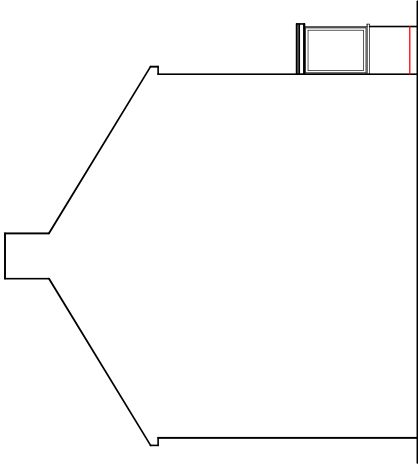

EXISTING
SIDE ELEVATION 1:100

 

	Project:	110 Grosvenor Crescent Hillingdon UB10 9EU	Title:	Existing Elevations	Scale: 1:100 @ A3
	Date:	Nov 2021			Date: Nov 2021
	Drawing No.:	3477/HH-Q5/SP			Drawing No.:
	Revision:				Revision:
239 Western Road, Southall, Middx, UB2 5HS Tel: 020 8571 1369 info@multicreation.co.uk					