


Approved under planning reference
75015/APP/2021/2662

3000

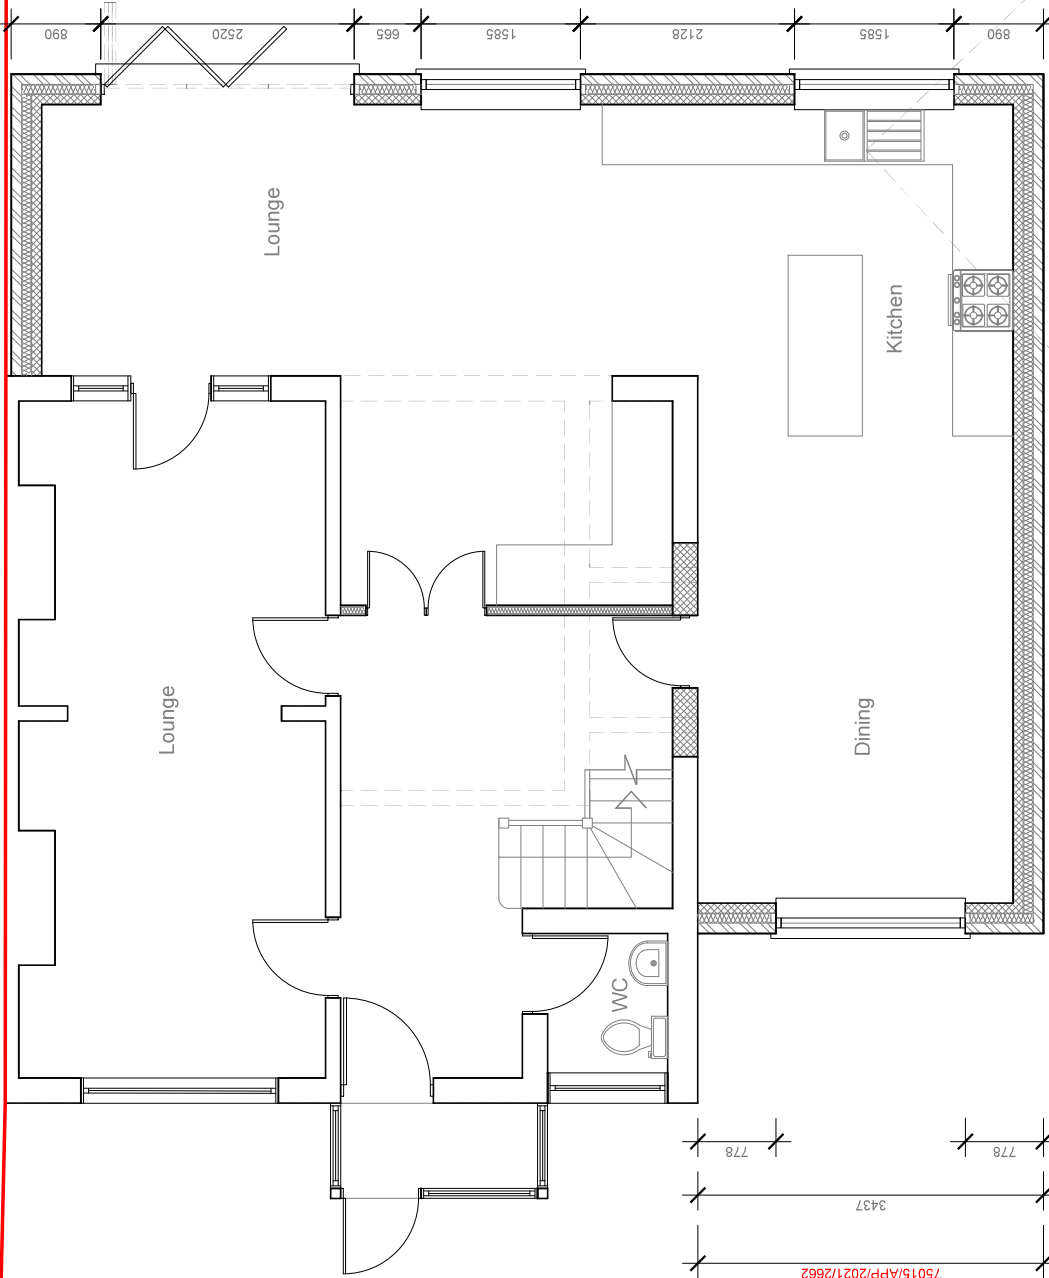

Approved under planning reference
75015/APP/2021/2662

10262

150

5 Meter

2

1

	Project:	110 Grosvenor Crescent Hillingdon UB10 9EU
	Title:	Proposed Ground floor plan
Scale: 1:50 @ A3		Date: Nov 2021
Drawing No.: 3477/HH-Q6/SP		Revision:
239 Western Road, Southall, Middx, UB2 5HS Tel: 020 8571 1369 info@multicreation.co.uk		

PROPOSED
GROUND FLOOR PLAN 1:50

Approved under planning reference
75015/APP/2021/2662

Approved under planning reference
75015/APP/2021/2662