

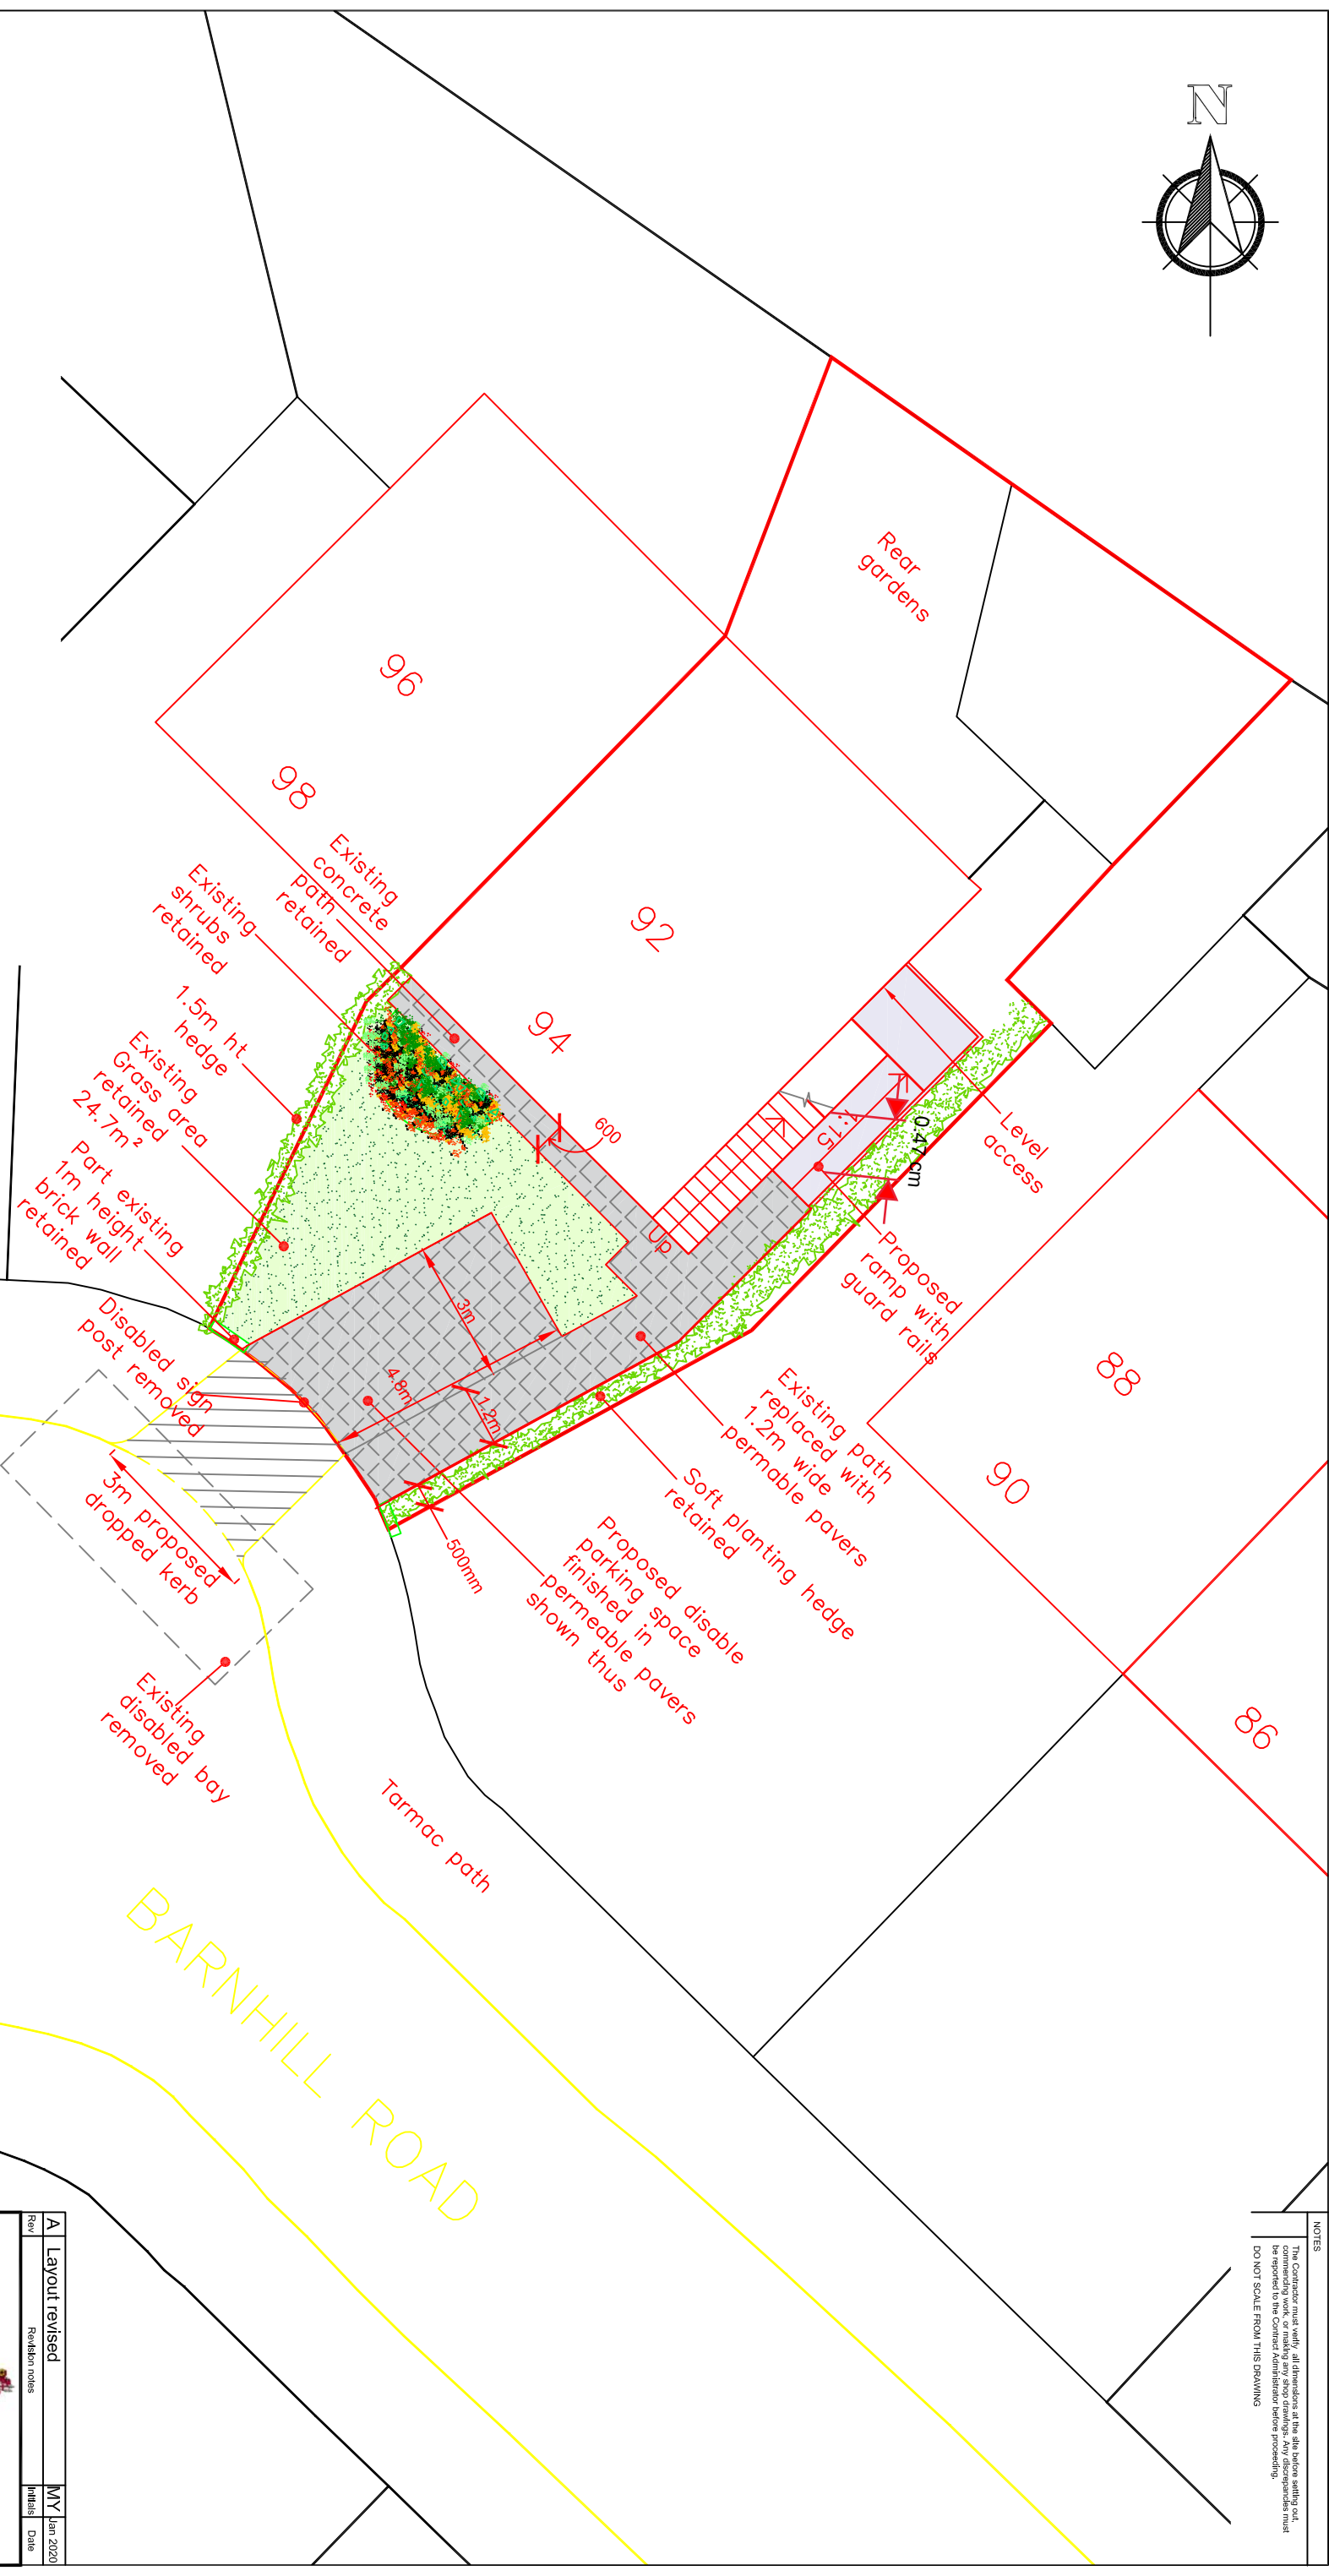


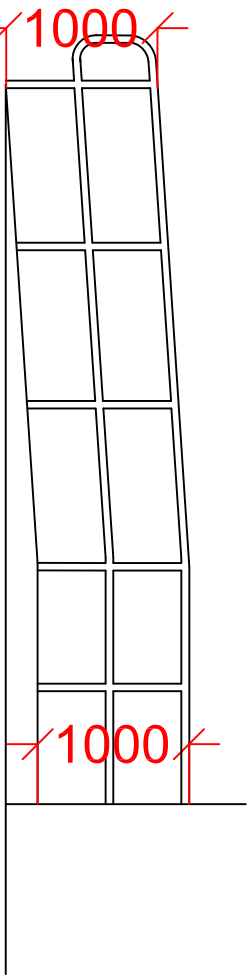

1:15 Ramp Elevation

 

NOTES
The Contractor must verify all dimensions at the site before setting out.
Any discrepancies must be reported to the Contract Administrator before proceeding.
DO NOT SCALE FROM THIS DRAWING

Rev	Revision notes	Initials	Date
A	Layout revised	MY	Jan 2020



HILLINGDON
LONDON

RESIDENTS SERVICES
CAPITAL PROGRAMME WORKS SERVICE
2E/10, CIVIC CENTRE, UXBRIDGE, UB8 3UW
Tel: 01895 250 111 Fax: 01895 277 224

PROJECT
92 BARNHILL ROAD,
HAYES,
UB4 9AR

DESCRIPTION
PROPOSED SITE PLAN & RAMP ELEVATION

SCALE	DRAWN BY	CHECKED BY	DATE
VARIOUS @ A3	SAM	SV	AUG 2019
DRAWING No.	2019/D/280/P/03	REV.	A