




PROPOSED - FRONT ELEVATION
(SCALE 1:100)




PROPOSED PLAN - FIRST FLOOR
(SCALE 1:100)




PROPOSED - ELEVATION SIDE I
(SCALE 1:100)

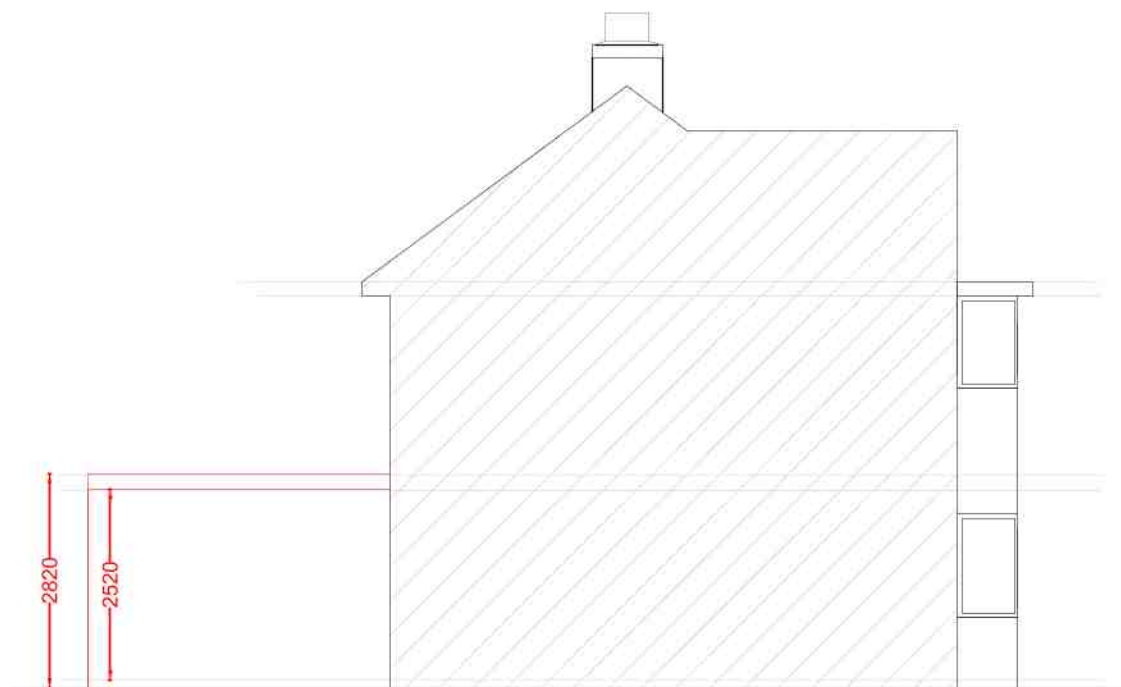


PROPOSED - ELEVATION SIDE II
(SCALE 1:100)

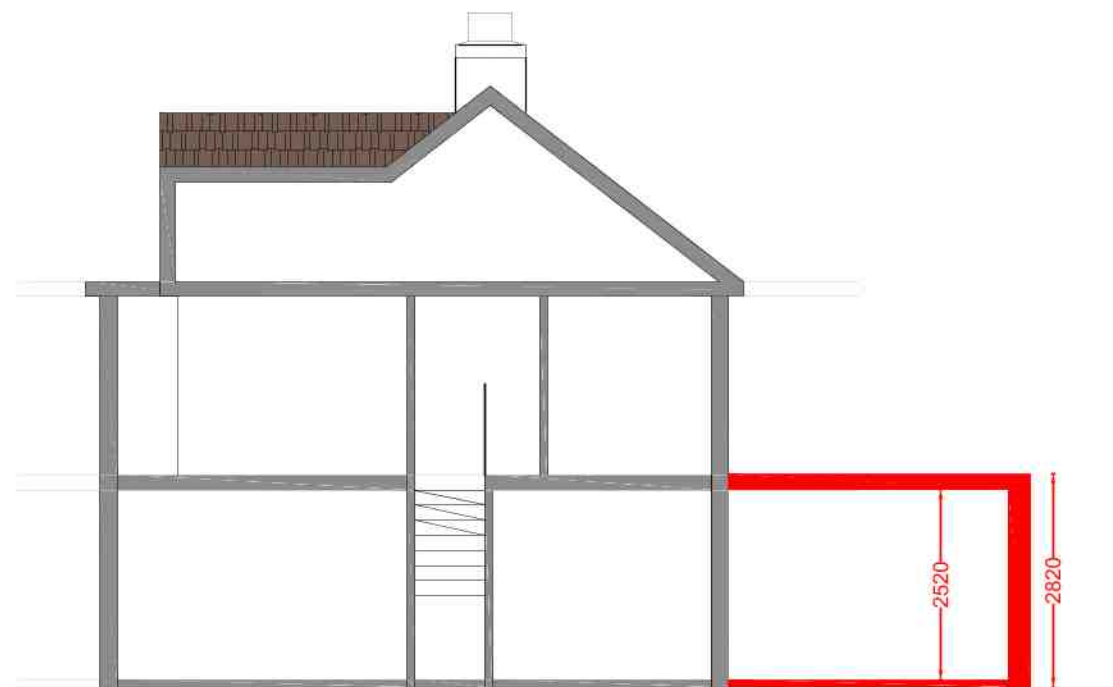


PROPOSED SECTION A-A'
(SCALE 1:100)

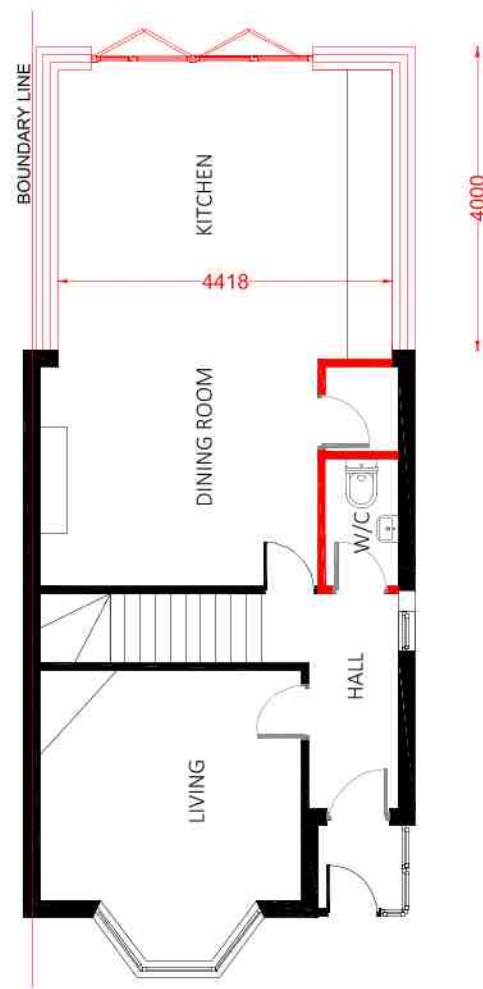

PROPOSED PLAN - GROUND FLOOR
(SCALE 1:100)

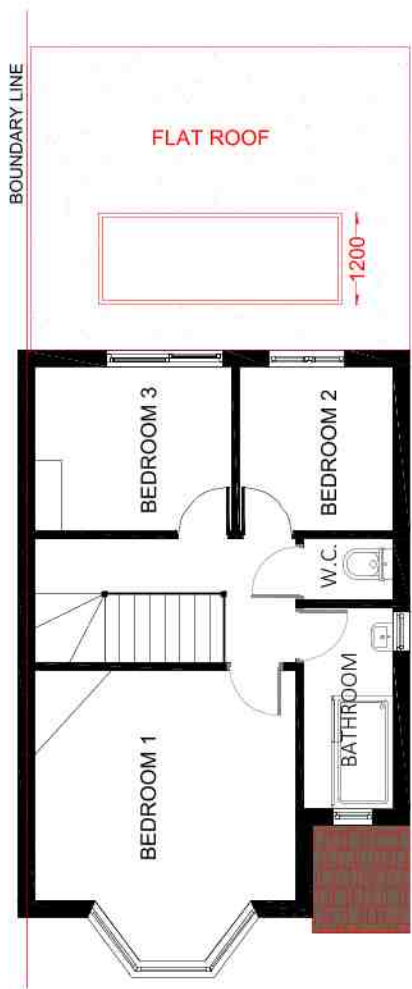

PROPOSED PLAN - FIRST FLOOR
(SCALE 1:100)

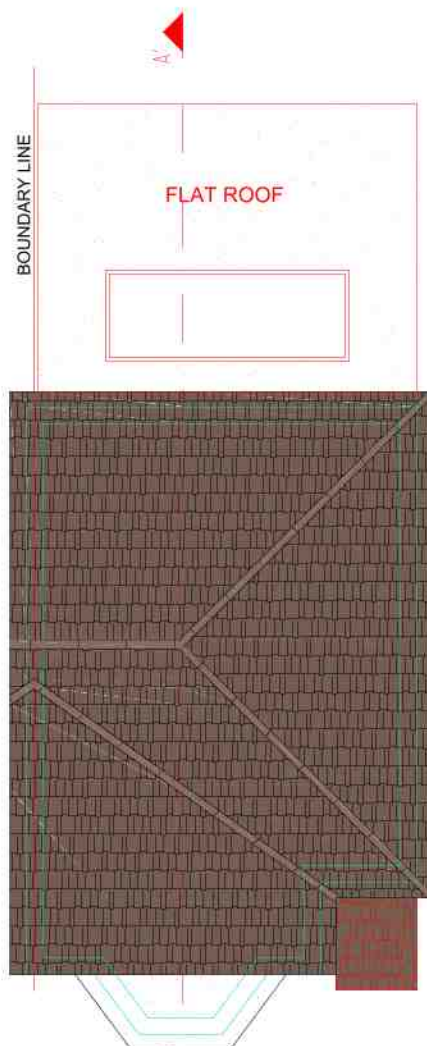

PROPOSED PLAN - ROOF PLAN
(SCALE 1:100)

NOT APPROVED FOR CONSTRUCTION

All measurements to be checked on site and not scaled from this drawing.
Any discrepancies to be reported to The White House Design LTD.
Party wall (etc) act 1997 to be agreed with adjoining neighbours prior to commencing.
All works to the satisfaction of local authority inspector.
No deviation from these drawing what so ever, unless agreed in writing withThe White House Design LTD.

DESCRIPTION
SINGLE STOREY REAR EXTENSION

THE WHITE HOUSE DESIGN LTD
CONSULTING CIVIL AND STRUCTURAL ENGINEERS
7 PROGRESS BUSINESS CENTRE
WHITTLE PARKWAY SLOUGH BERKSHIRE SL1 6DQ
TEL: 01628 660 444
FAX: 01628 660 555

SITE ADDRESS:
3 DICKENS AVENUE
UXBRIDGE
UB8 3DH

REVISIONS		1	28-08-2019	Measurement amendment
DATE: 01 - 08 - 2019		DRAWN BY: MM		
SCALE: 1:100@ A1		CHECKED BY:		
DRAWING TITLE: PLANNING		DRAWING NUMBER:MM/03/2019/B		